

Copyright in the design and this drawing is the property of RESI. Permission is granted to use the drawing for the purpose of construction only. The drawing must be read in conjunction with all other relevant documentation and drawings.

RESI accepts no liability for any expense, loss or damage of whatsoever nature and however arising from any variation which has not been referred to them and their approval obtained.

Read do not advise using planning drawings for the construction stage. All measurements to be checked on-site prior to construction and construction. Any discrepancies to be reported to RESI immediately.



Front Elevation




Left Side Elevation



Rear Elevation



Right Side Elevation

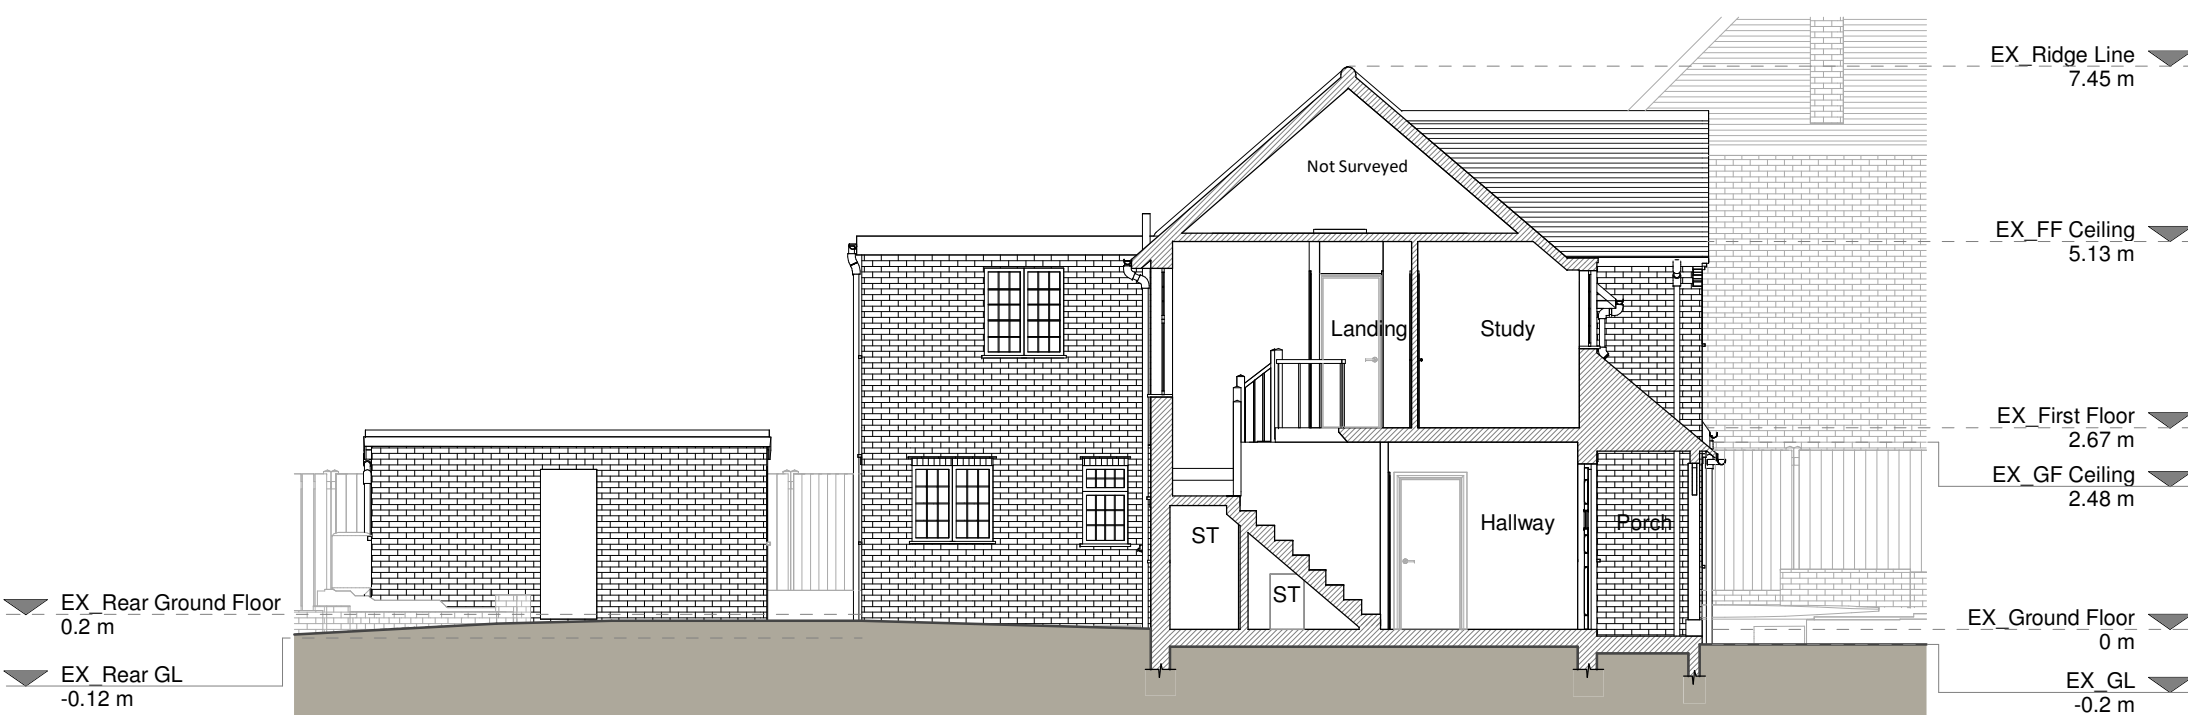

Section A - A

Existing Materials

Brickwork / walls - Red brick walls
Pitched roof - Clay tile
Flat roof - Felt or similar
Windows - White uPVC framed windows
Doors - Timber framed door, white uPVC framed glazed door
Roof / Gutters / Fascias - Black uPVC gutters, downpipes, White painted timber fascia boards

KEY

Existing walls - - - Boundary line
Existing furniture - - - Level line
1.5m head height - - - 1.5m head height
1.8m head height - - - 1.8m head height

Revision		
Rev	Notes	Date
A	Planning Issue	12/05/2025

RESI
Grow your home

Job Title
Proposed ground floor rear extension, internal ground floor and first floor plan redesign and all associated works at 31 Benslow Rise, SG4 9QX

Drawing Status
Planning Drawings

Client
Scott Sullivan

Drawing Title
Existing Elevations and Sections

Scale 1:100 @ A1	Drawn AR
Date Apr 2025	Checked AF
Drawing No. 8290352-1200	Rev A

