



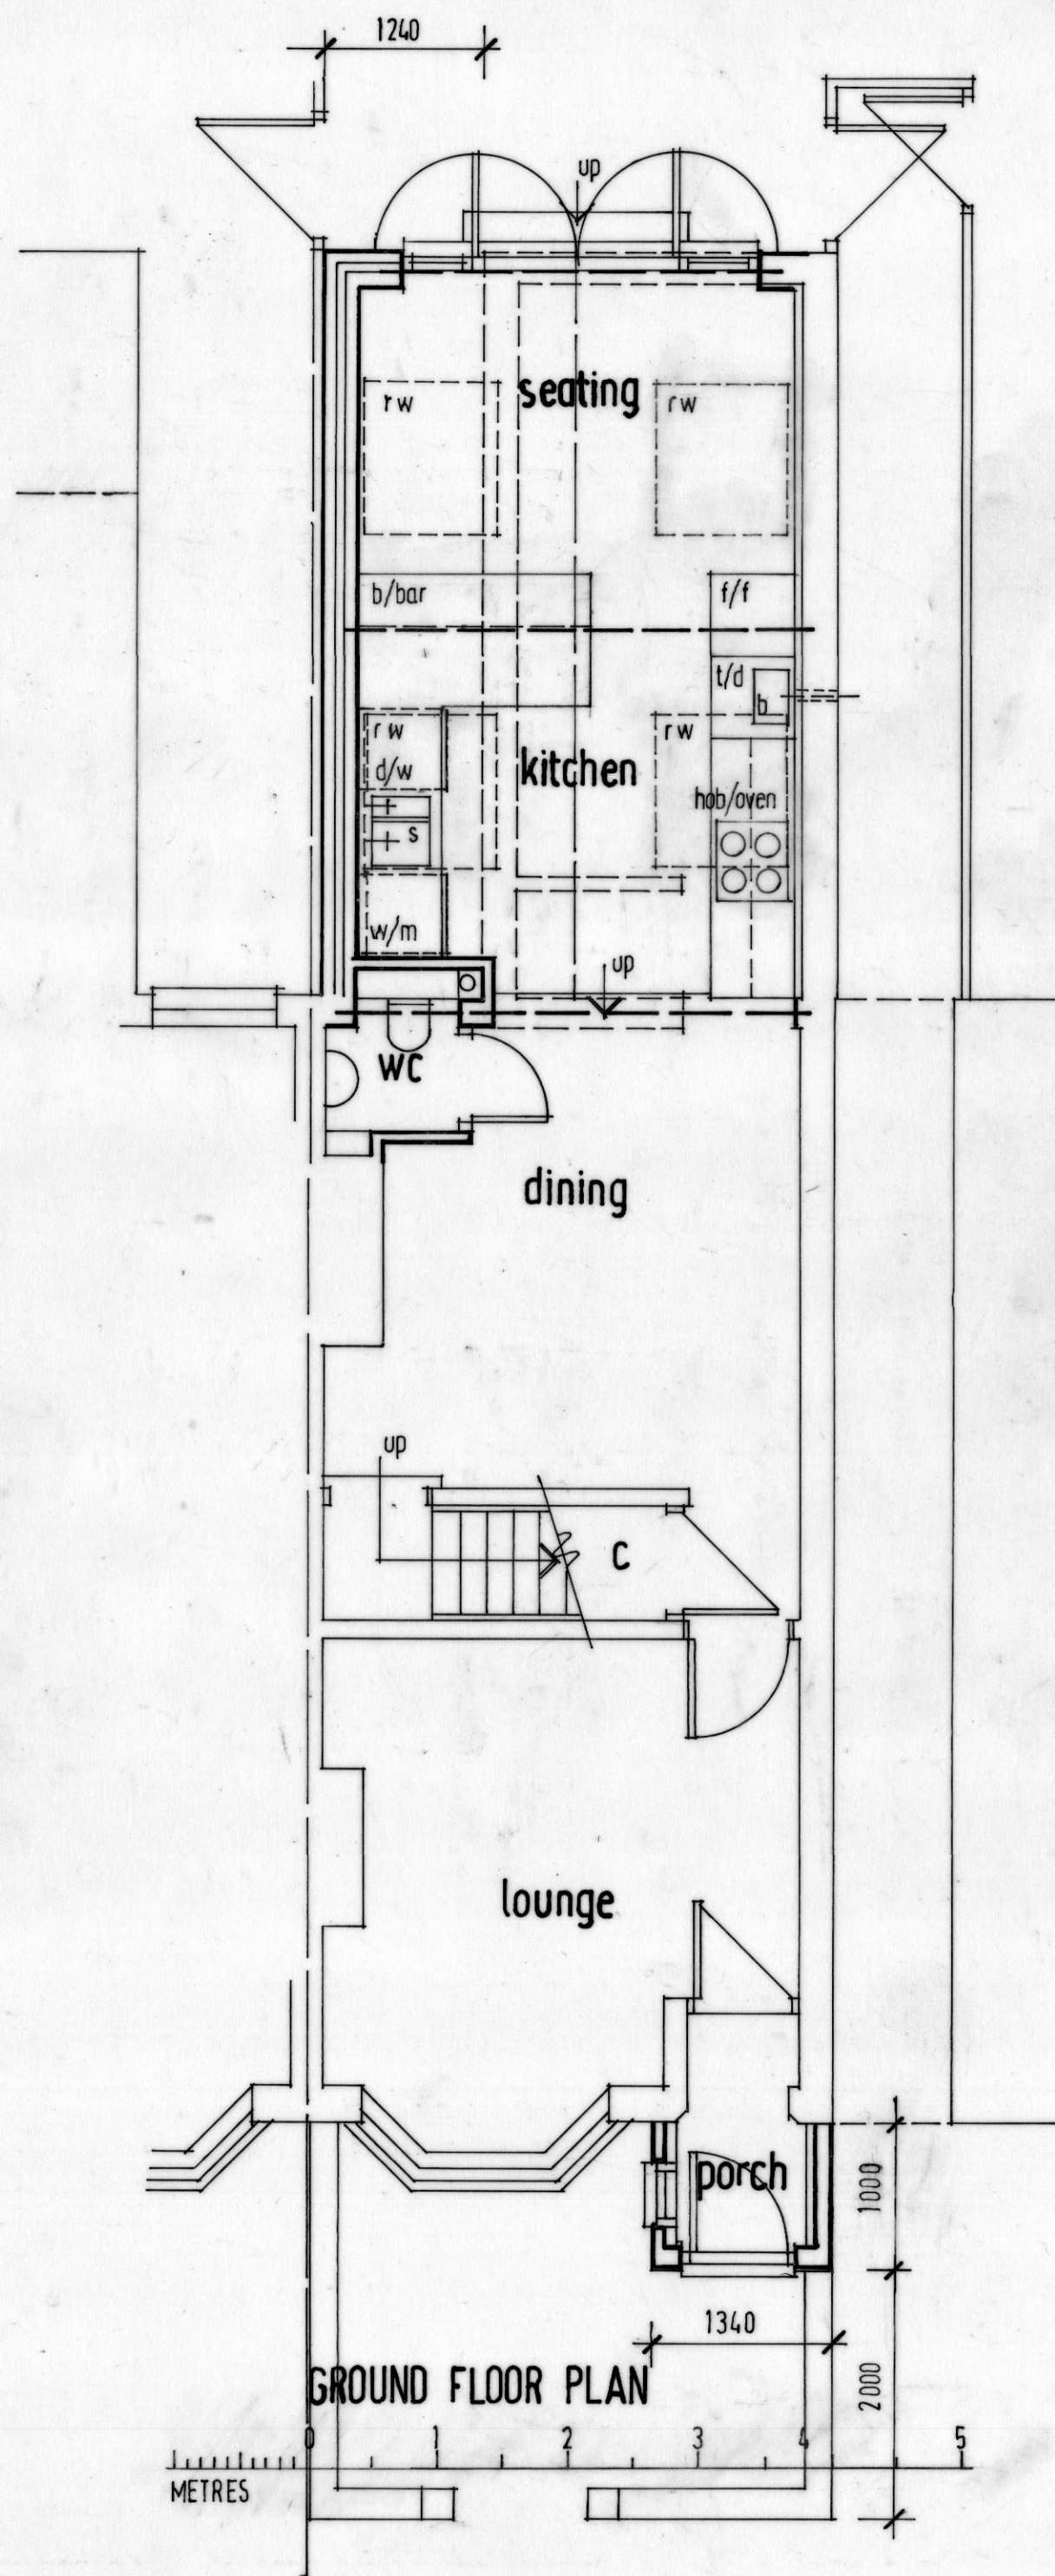

front

PROPOSED ELEVATIONS


ALL NEW EXTERNAL FACING MATERIALS TO MATCH EXISTING

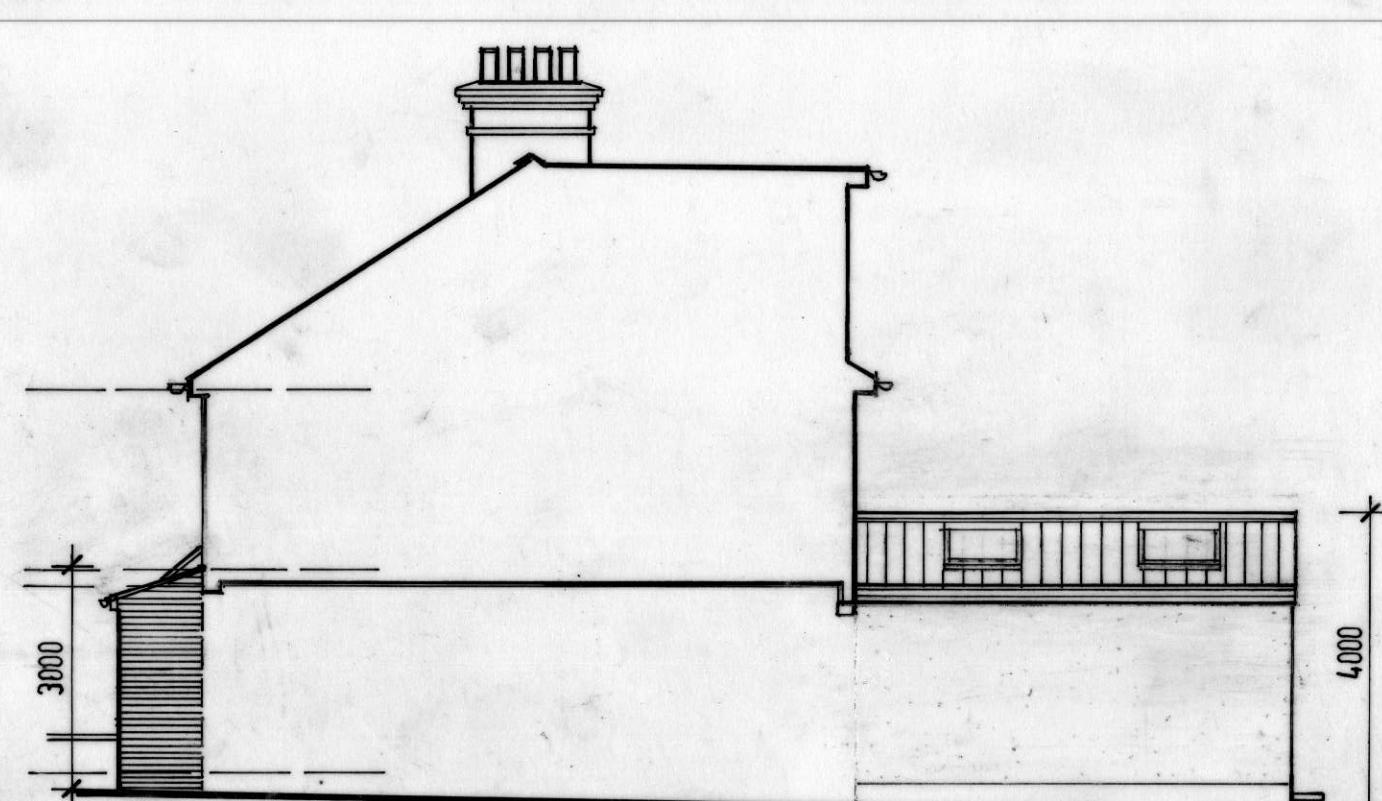



side facing no.81.




rear

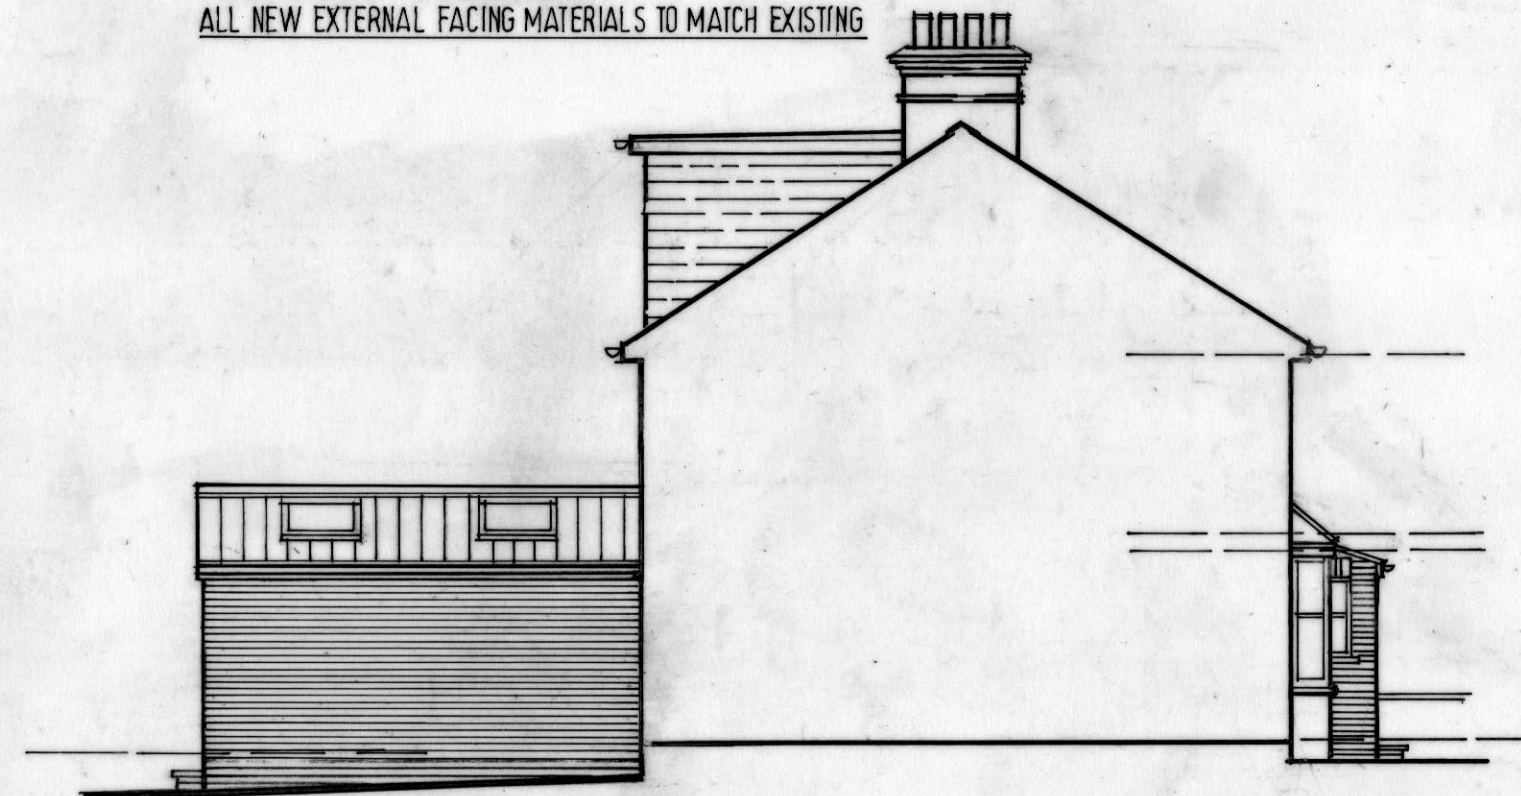

side facing no.79

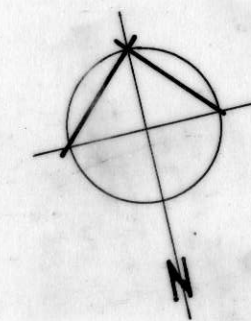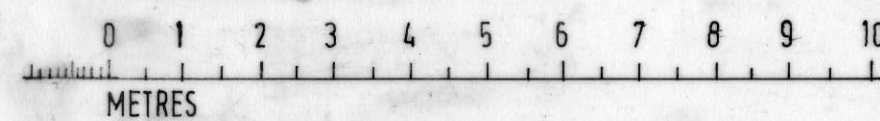

PROPOSED EXTENSION

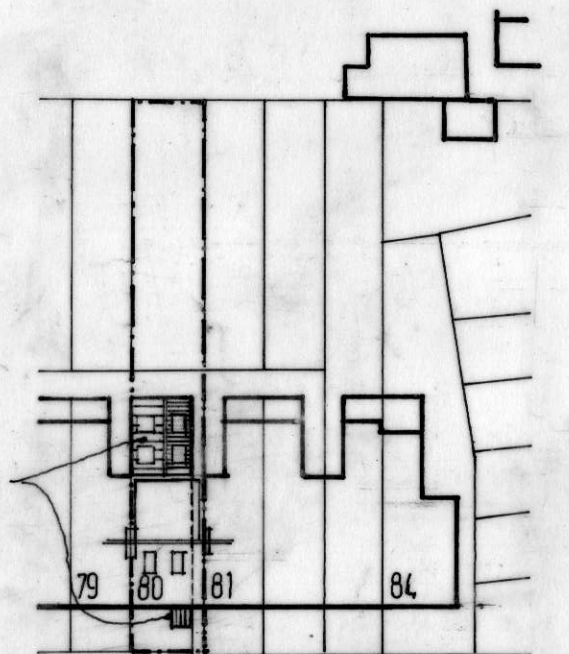

BALMORAL ROAD

BLOCK & ROOF PLAN 1:500

REV B) PORCH & EXTENSION HEIGHT REDUCED/
MATERIALS ALTERED JAN '26 HM.

REV A) WHITE PAINTED RENDER ADDED TO
EXTERNAL WALLS DEC '25 HM.

HEATHER MOVE B.Sc.Architectural Design Consultant
Corner House, 1 Balmoral Road,
Hitchin Herts SG5 1XG
Tel 01462 459910

client
MS. M. KING

job
PROPOSED EXTENSION & ALTERATION AT
80 BALMORAL ROAD HITCHIN HERTS

subject
PROPOSED PLANS & ELEVATIONS
(A2 sheet size)

scale 1:50, 1:100, 1:500
date SEPT 2025 drawn HM
drawing no. HM-25669-03 rev. B