


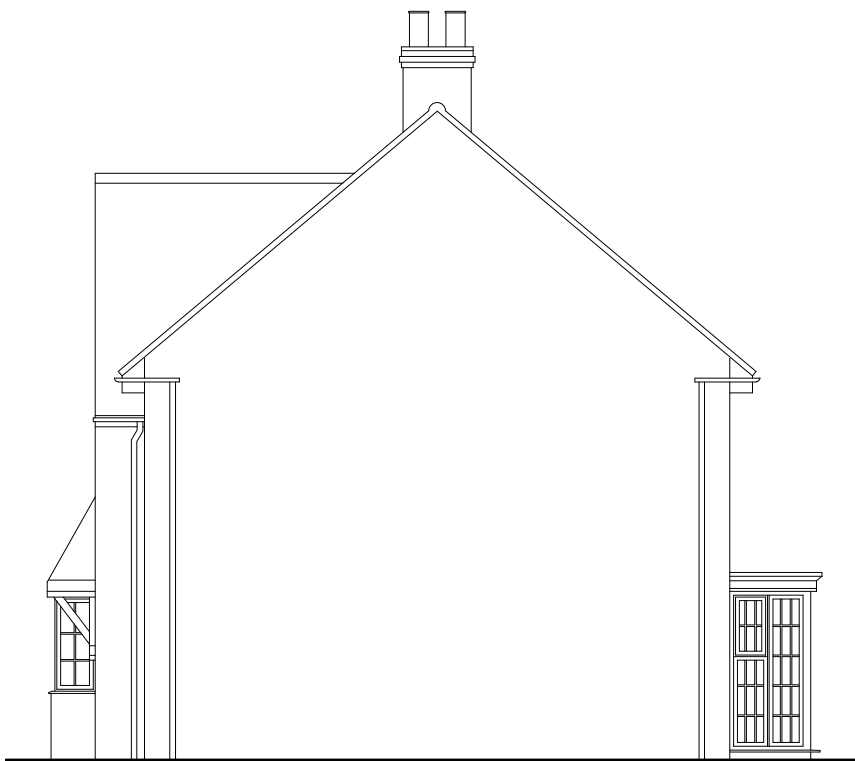

SIDE ELEVATION TO No. 17



REAR ELEVATION




SIDE ELEVATION TO No. 13

ELEVATIONS – EXISTING

NOTES AND REVISIONS

No dimensions are to be scaled from this drawing. All stated dimensions must be verified on site. Lobs Design must be advised of any discrepancies.
This drawing must be read together with the specification/Bill of Quantities and related drawings.

This drawing is for the purpose of obtaining Planning & Building Regulations Approval only. Should the contractor use them to build from then they assume full responsibility for the design.

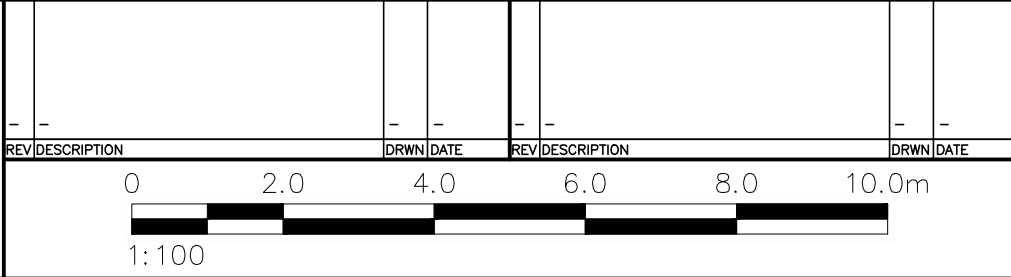

Client
15 Cedar Gardens
Letchworth Garden City
SG6 1GQ

Project
Single Story Rear Extension

Drawing Title
Elevations

Existing

Scale As Shown	Date 03/12/25	Drawn KRL	Checked
Project No LD810	Drawing No E03	Revision —	



Lobs Design
Architectural Services
The Pixmore Business Centre
Pixmore Avenue,
Letchworth Garden City
Hertfordshire, SG6 1JG
M: 07960 006077
E: info@lobs-design.co.uk