


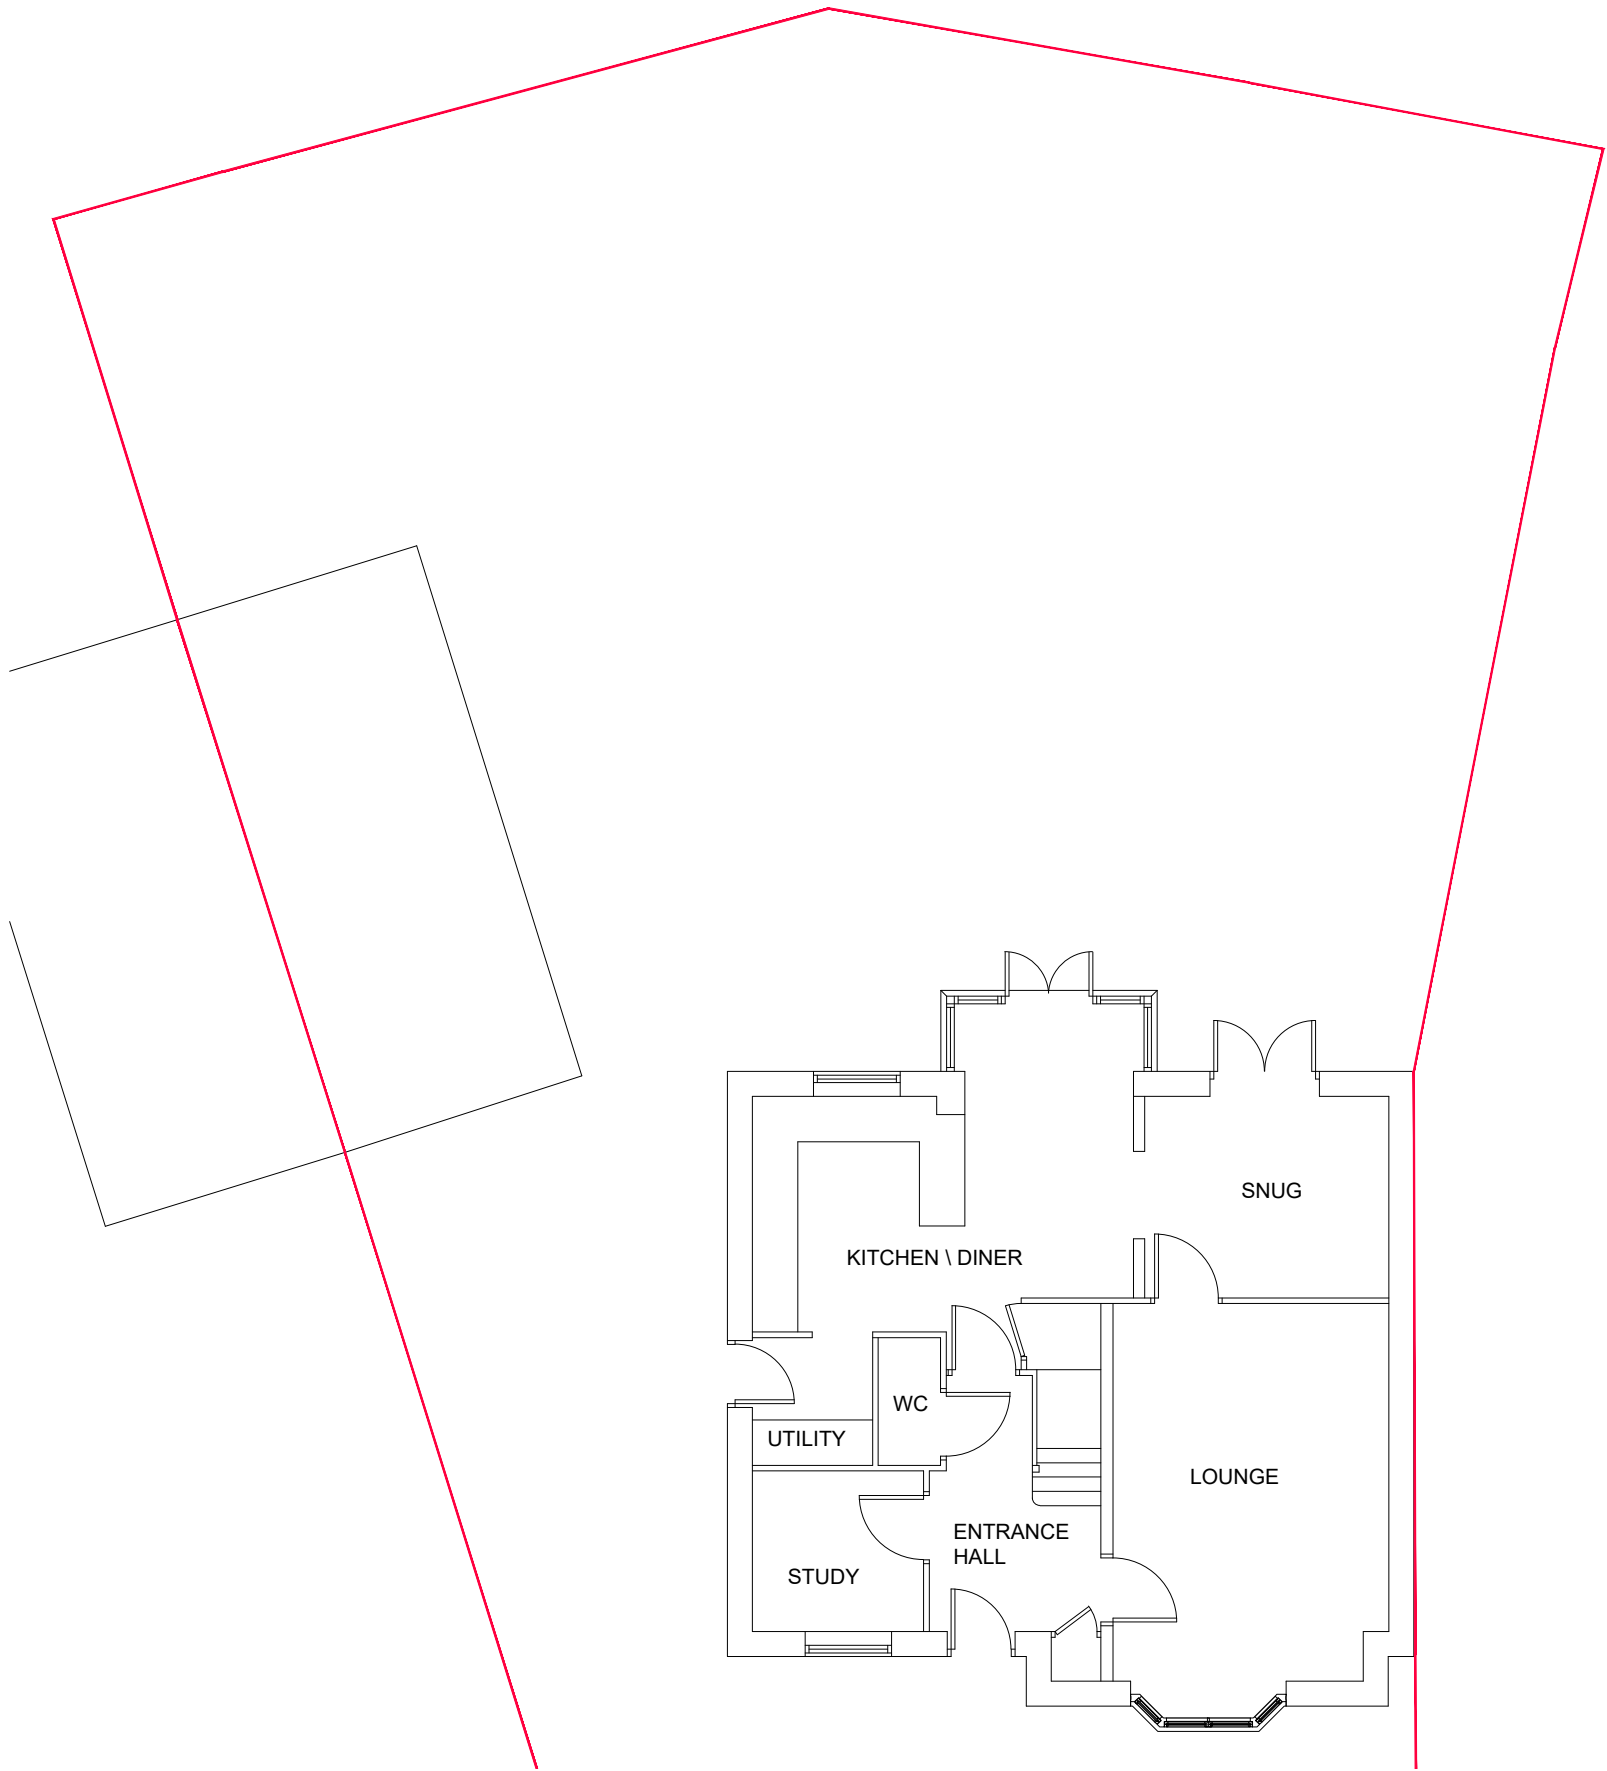

GROUND FLOOR PLAN – EXISTING (1:100)

NOTES AND REVISIONS

No dimensions are to be scaled from this drawing. All stated dimensions must be verified on site. Lobs Design must be advised of any discrepancies.
This drawing must be read together with the specification/Bill of Quantities and related drawings.
This drawing is for the purpose of obtaining Planning & Building Regulations Approval only. Should the contractor use them to build from then they assume full responsibility for the design.

–	–	–	–	–	–
REV	DESCRIPTION	DRWN	DATE	REV	DESCRIPTION
0	2.0	4.0	6.0	8.0	10.0m
1:100					

Client
15 Cedar Gardens
Letchworth Garden City
SG6 1GQ

Project
Single Story Rear Extension


Drawing Title
Ground Floor Plan
Existing

Scale
As Shown

Date
03/12/25

Drawn
KRL

Checked

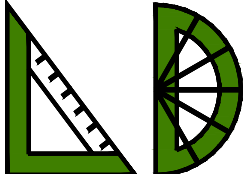

LGCHF Garden City
Heritage Awards
Winning Designer

Lobs Design
Architectural Services
The Pixmore Business Centre
Pixmore Avenue,
Letchworth Garden City
Hertfordshire, SG6 1JG
M: 07960 006077
E: info@lobs-design.co.uk