


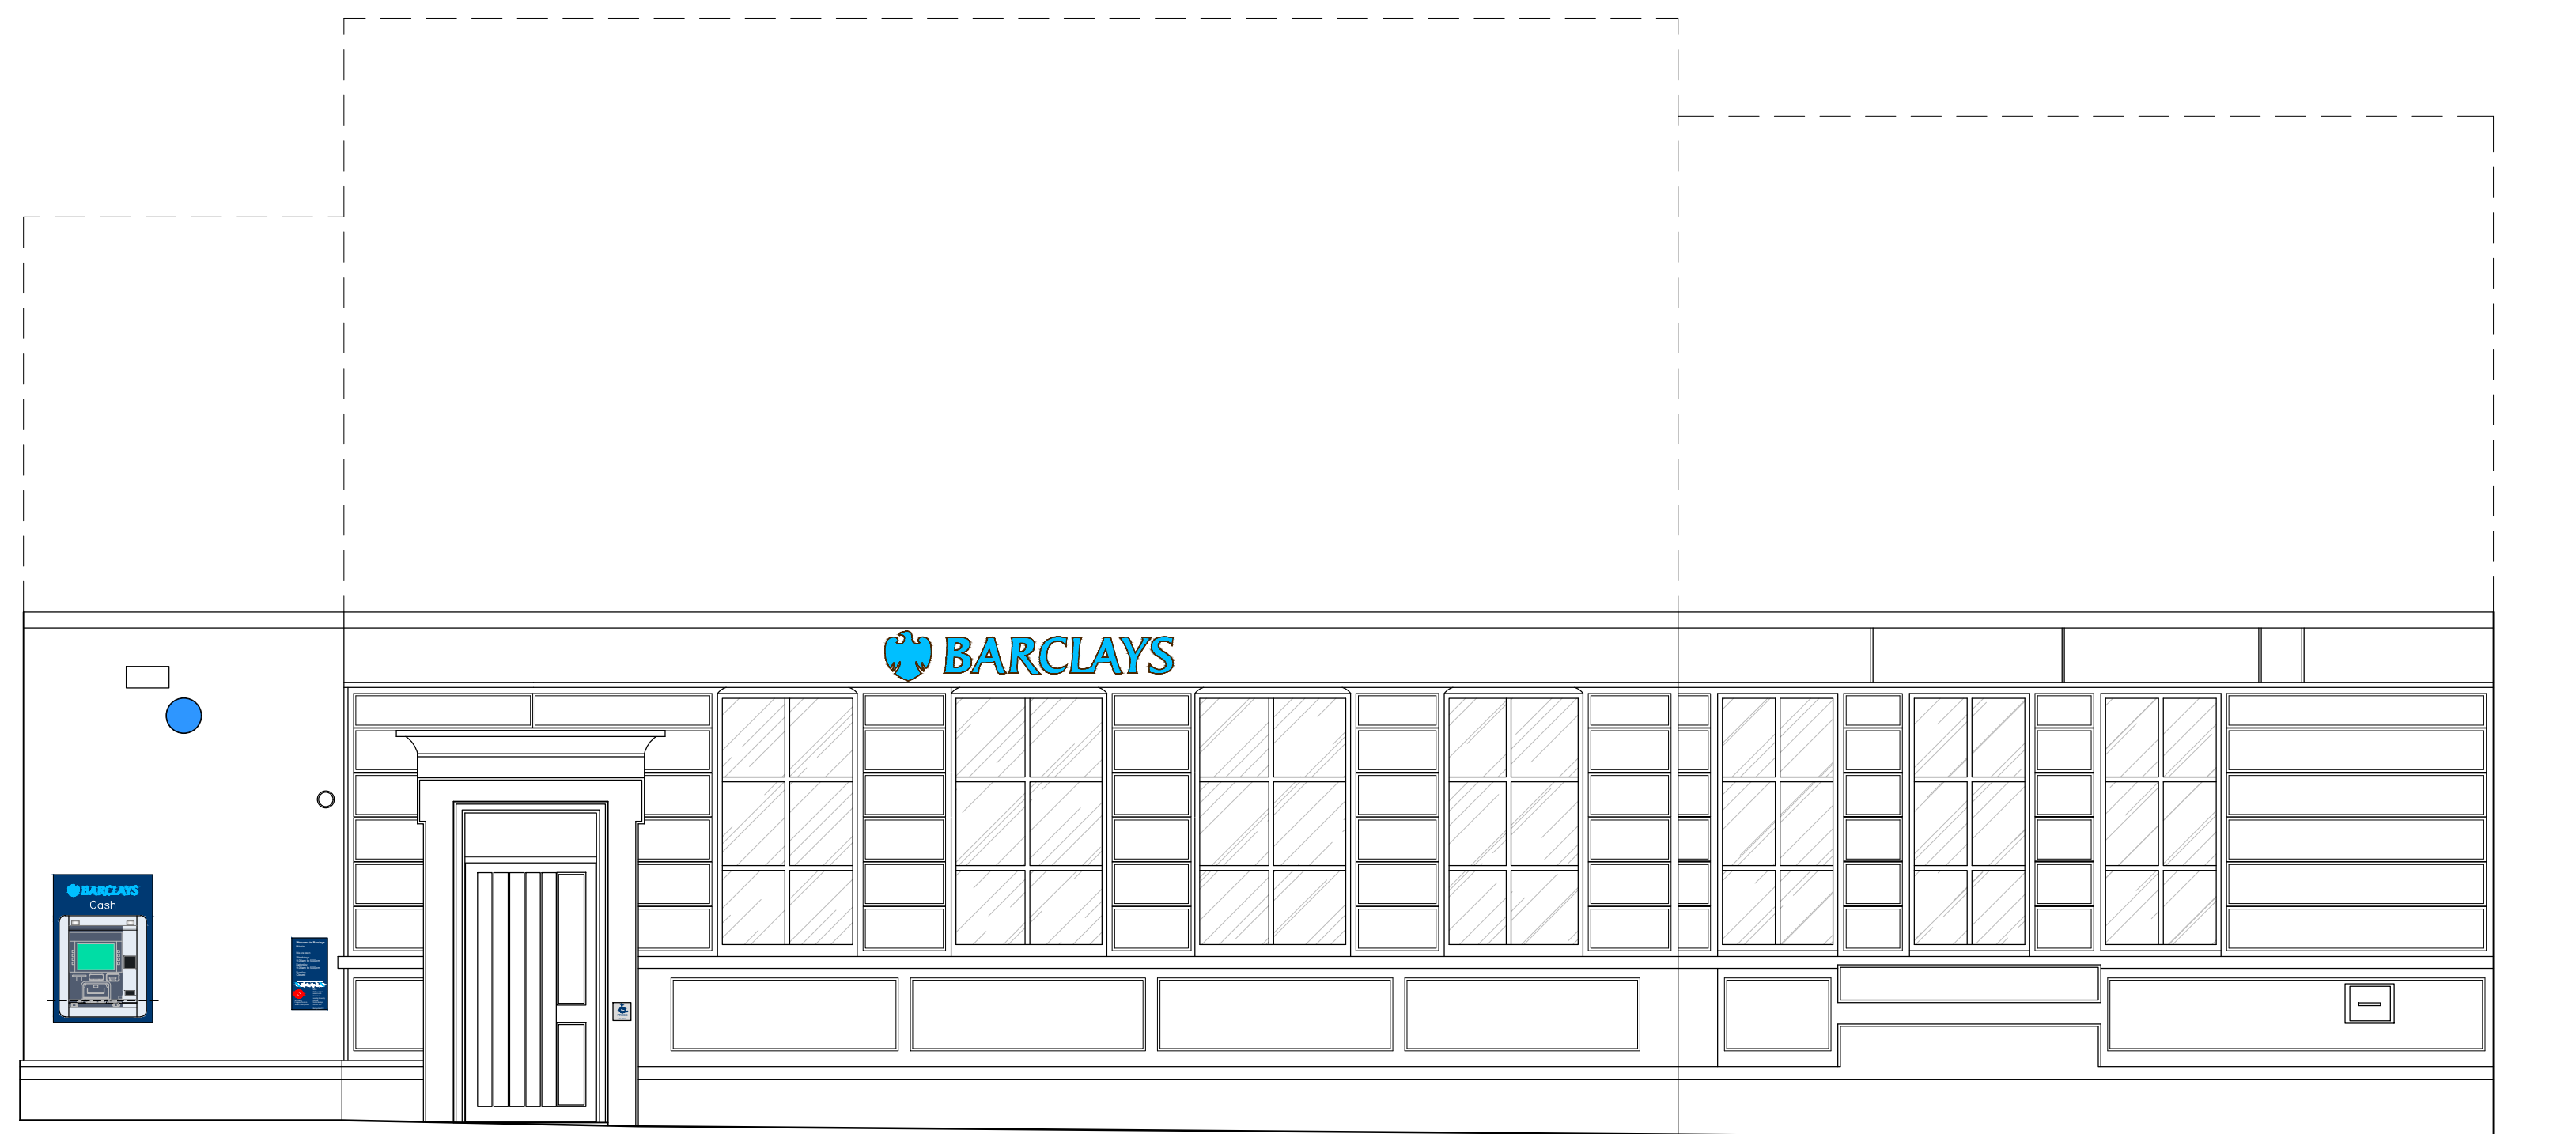

SCALE BAR

0 500 1000 2500



SCALE: 1:50

REV	DATE	DESCRIPTION	DR	CH
-----	------	-------------	----	----



RECORD DRAWING

DB3

CARDIFF

CLIENT
BARCLAYS BANK PLC

PROJECT
HITCHIN
5/6 High St. Hitchin SG5 1BH

TITLE
EXISTING ELEVATION - FRONT

CREATION DATE 23/10/2025	SCALE @ A1 1:50	DRN DB3	CHK	APP	SUIT
SHEET NO. 18864 - DB3 - B01- 00- DR - A - 20011					REVISION -
PROJECT NO / ORGANIZATOR / ZONE / LEVEL / TYPE / ROLE / NUMBER					

© COPYRIGHT: ALL RIGHTS RESERVED.
THIS DRAWING MUST BE READ IN CONJUNCTION WITH ALL OTHER RELEVANT DRAWINGS AND INFORMATION.
ANY DISCREPANCIES MUST BE REPORTED TO DARTECHS IMMEDIATELY.
THIS DRAWING OR INFORMATION MUST NOT BE USED FOR CONSTRUCTION UNLESS EXPRESSLY ISSUED FOR CONSTRUCTION

DO NOT SCALE FROM THIS DRAWING. WORK ONLY TO THE PRINTED DIMENSIONS.

01 | EXISTING FRONT ELEVATION
SCALE: 1:50