


02 | PROPOSED SIDE ELEVATION - PROJECTING SIGN
SCALE: 1:50

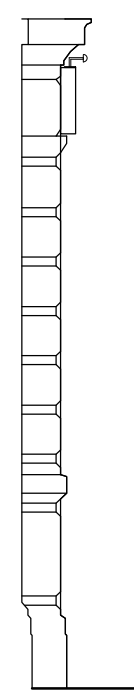


03 | PROPOSED SIDE ELEVATION - FASCIA SIGN
SCALE: 1:50

Fascia Signage
Fret-cut Illuminated logo & letters



New fascia panel, lettering and brand logo installed to replace the existing.

Blade Sign
Fret-cut illuminated logo & edge profile

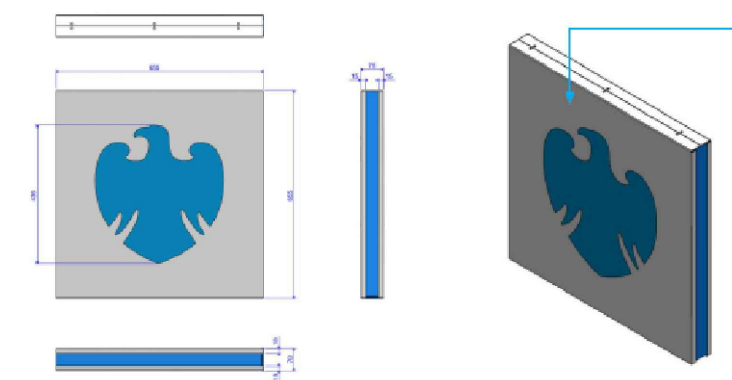

New projecting sign installed. Heritage bracket style.
Signage to receive external illumination via LED lighting
bars.

Existing 'Smart' ATM is to be repositioned to sit at a lower level. Provide new externally illuminated acrylic collar to match the existing style.


The existing internal floor level is to be lowered further to allow the 5 key height externally to be 850mm from FFL.
Minor stone aperture adjustments to suit.

Rendered wall to be re-skimmed as necessary, decorated white to match existing.

Nameplate/Entrance notices removed.

Existing timber auto door leaf removed. _____
New traditional part glazed part fielded timber painted
door installed (colour to be stained mahogany to closest
match the existing).


Proposed location for internal sill mounted branch notices
- visible via 2No. bottom glazing panes.

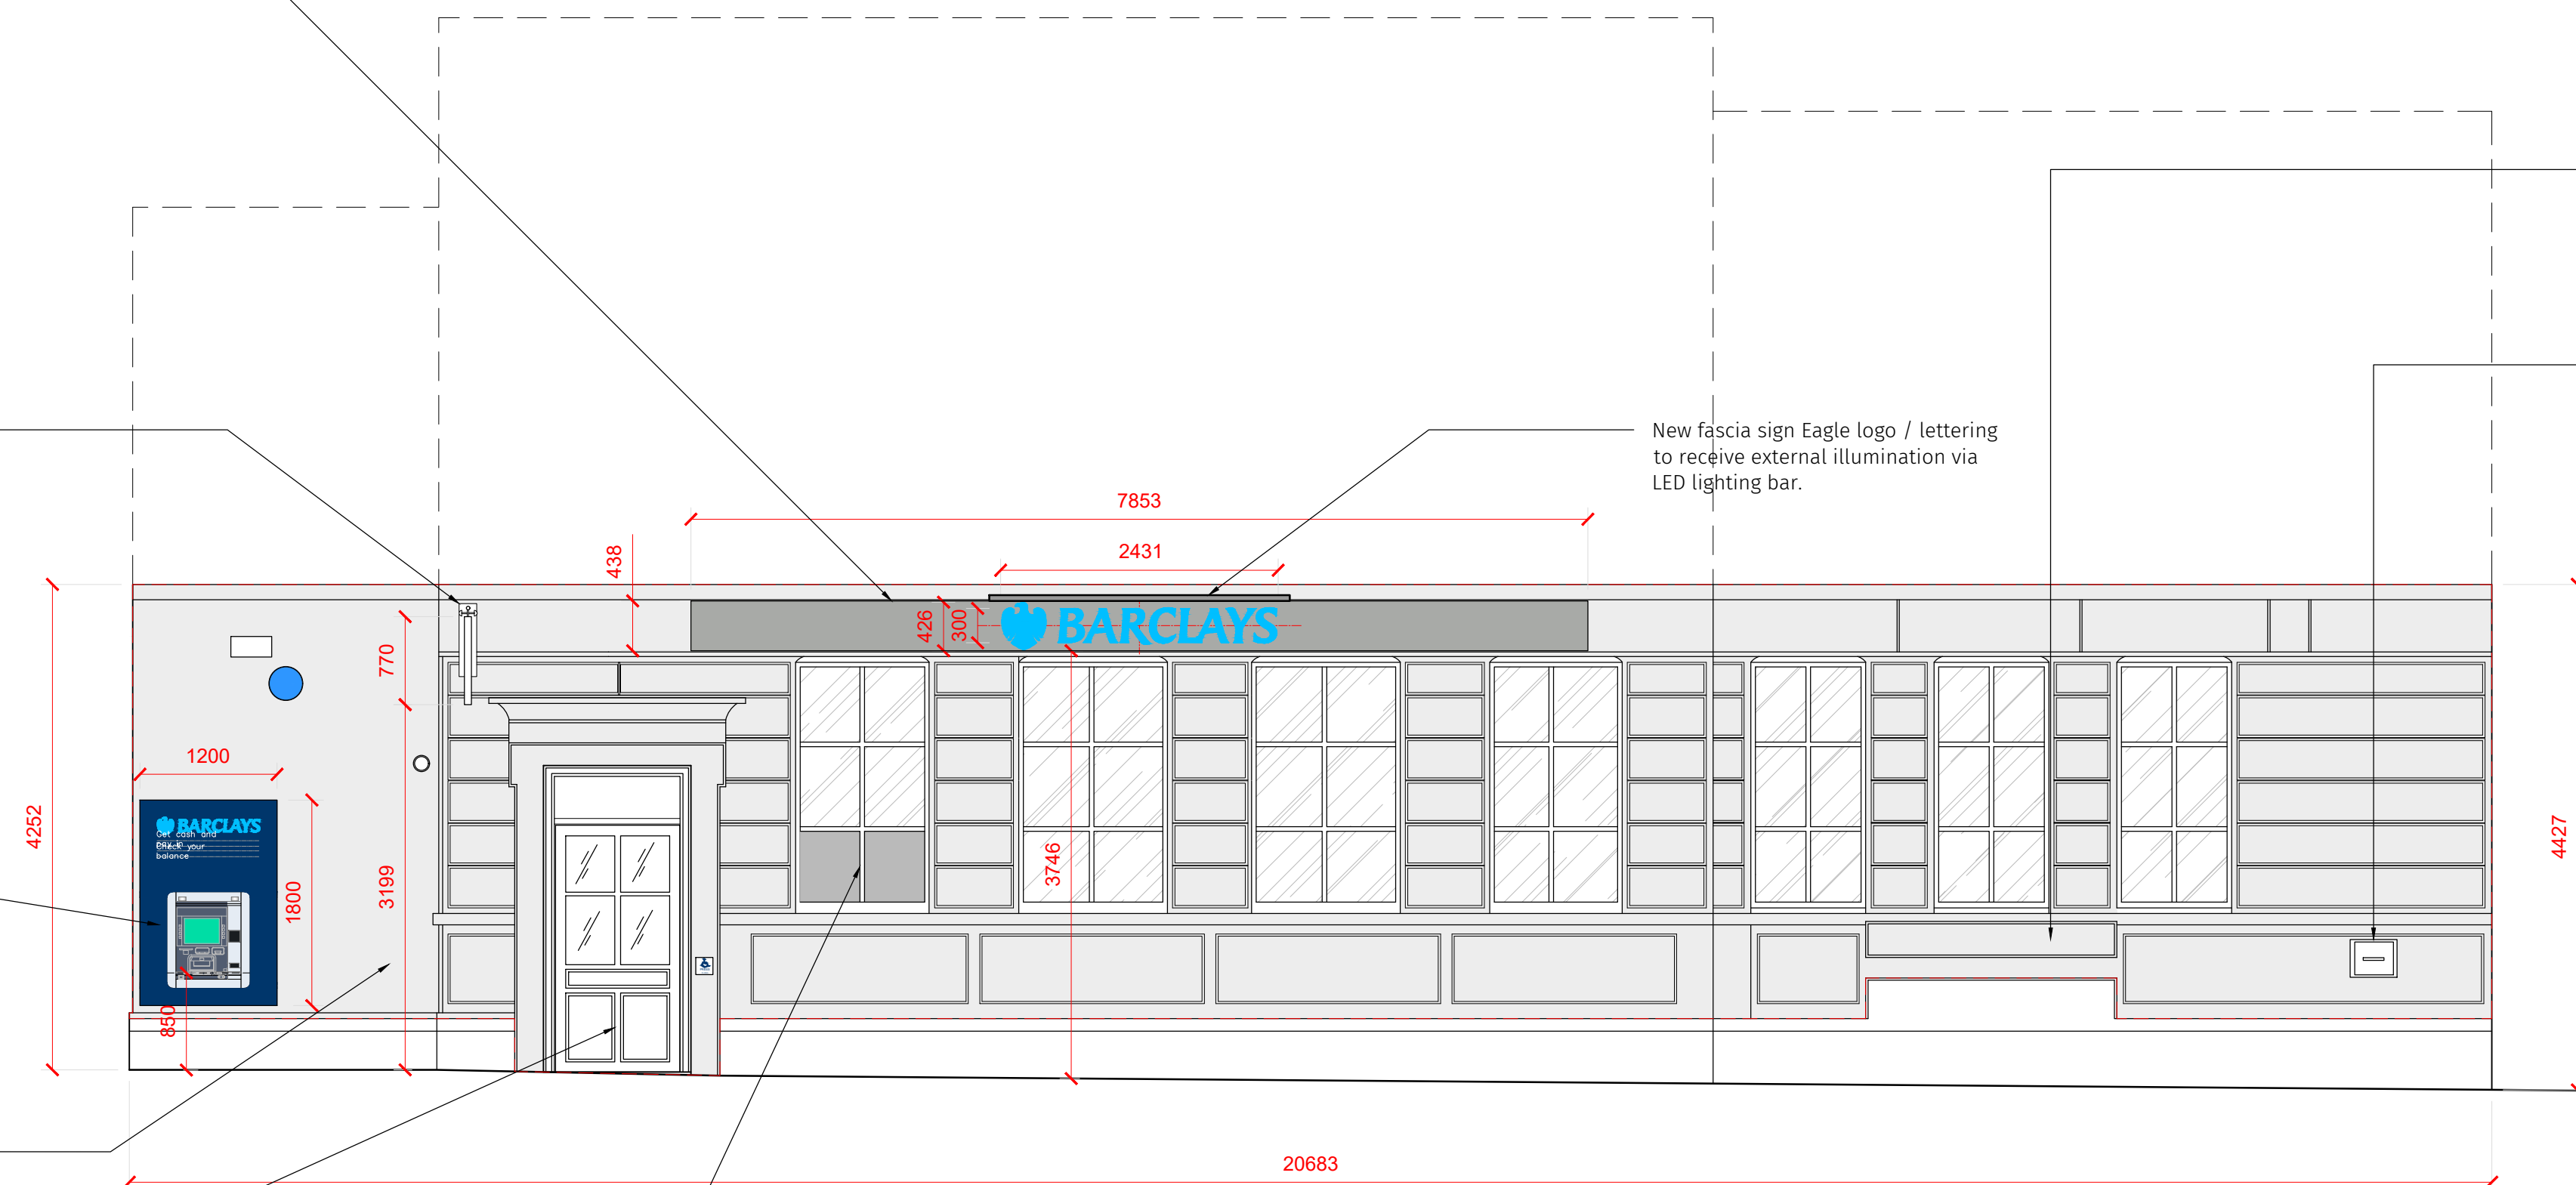

01 | PROPOSED FRONT ELEVATION
SCALE: 1:50

— Dashed red line, light grey solid hatch represents tensid uk ltd, anti-graffiti Coating - product Graffiti Coat 1. Masonry facade to receive coating to a height of 3370mm / to underside of coping.

- Rear night safe box removed. Front plate retained. flat sealed shut.

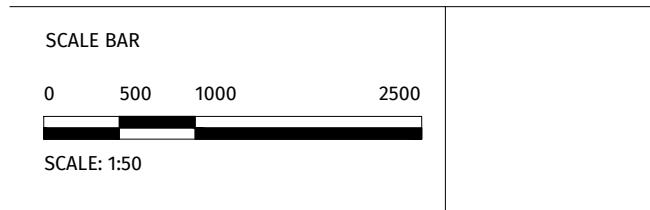

A	12/12/25	Resubmitted for Planning - external signage elements to be externally illuminated.	DB3
-	26/11/25	Planning issue.	DB3
REV	DATE	DESCRIPTION	DR



CARDIFF
2 Callaghan Square, Cardiff, CF10 5BT.
T: 029 2034 2688 www.db3group.com

CLIENT
BARCLAYS BANK PLC

PROJECT
HITCHIN
5/6 High St, Hitchin SG5 1BH

TITLE
PROPOSED ELEVATION - FRONT

CREATION DATE 23/10/2025	SCALE @ A1 150	DRN DB3	CHK	APP	SUIT
SHEET NO. 18864 - DB3 - B01-00-DR-A- 20111					REVISION A
PROJECT NO. ORIGINATOR ZONE LEVEL THICK ROLLS NUMBER					

THIS DRAWING MUST BE READ IN CONJUNCTION WITH ALL OTHER RELEVANT DRAWINGS AND INFORMATION. ANY DISCREPANCIES MUST BE REPORTED TO DARNTONES IMMEDIATELY. THE DRAWING OR INFORMATION MUST NOT BE USED FOR CONSTRUCTION UNLESS EXPRESSLY ISSUED FOR CONSTRUCTION.

DO NOT SCALE FROM THIS DRAWING. WORK ONLY TO THE PRINTED DIMENSIONS.