



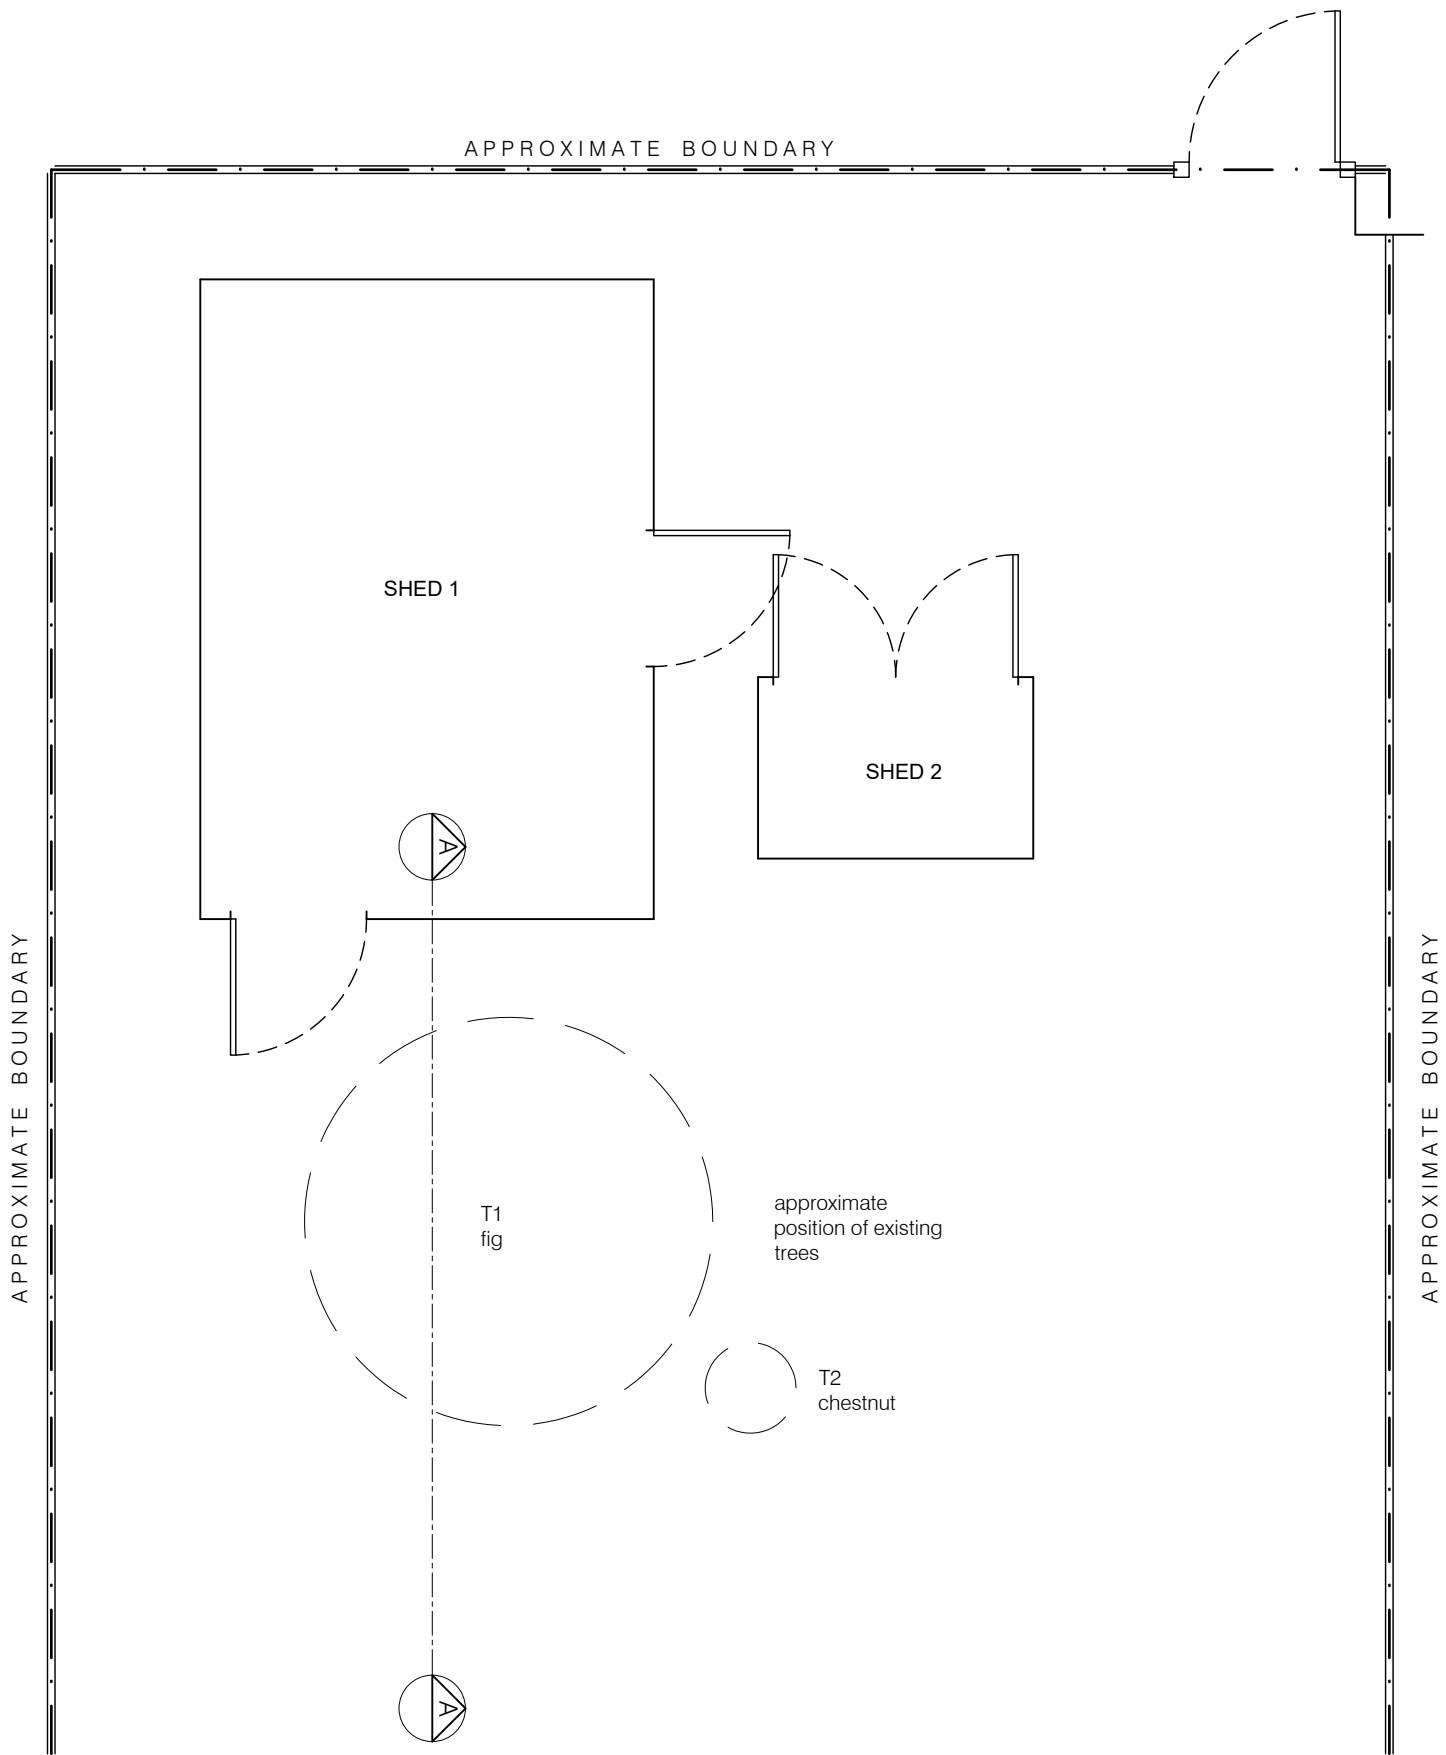

Floor / Site Plan

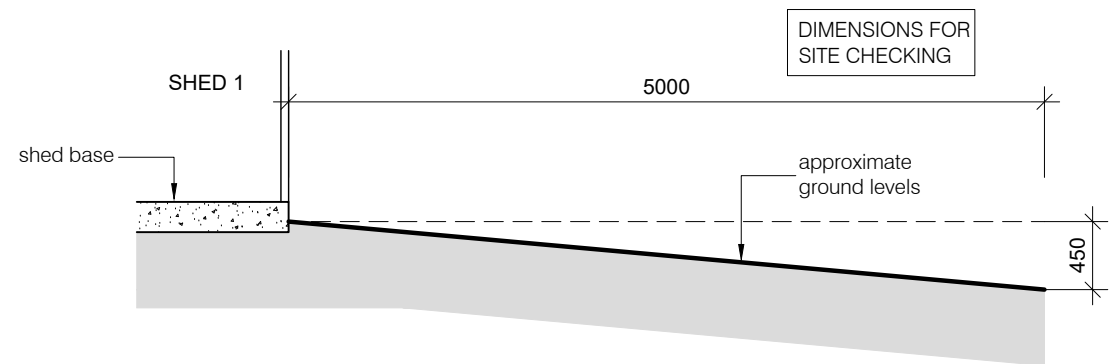

Section A-A

Notes:

This scheme is subject to Town Planning and all other necessary consents.

This drawing is a print and must not be scaled from without reference being made to the accompanying scale bar. Dimensions and levels, where given, are to be checked on site.

This drawing is to be read in conjunction with all other consultants' and specialists' drawings and documents and any discrepancies are to be reported to the architect prior to commencement of the relevant work.


Materials and the workmanship of all relevant trades shall comply fully with the British Standards.

This drawing remains the copyright of **Boyd Seddon Architect**.

METERS	0	0.5	1	1.5	2
1:50					
1:100					

REV	DATE

BOYD SEDDON
architect

 

07880 720711 • boyd@boydseddonarchitect.com
RIBA Chartered • ARB Registered • Green Register

CLIENT
Mr & Mrs Selby

PROJECT
138 Bedford Road
Hitchin
SG5 2UP

DRAWING TITLE
SURVEY

plan & section

SCALE	DRAWING NUMBER	REVISION
1:50 at A3		
DATE		
Nov 2025		
DRAWN		
bjjs		
PROJECT NUMBER		
25360		

SU-01