


date	revision	by	no.

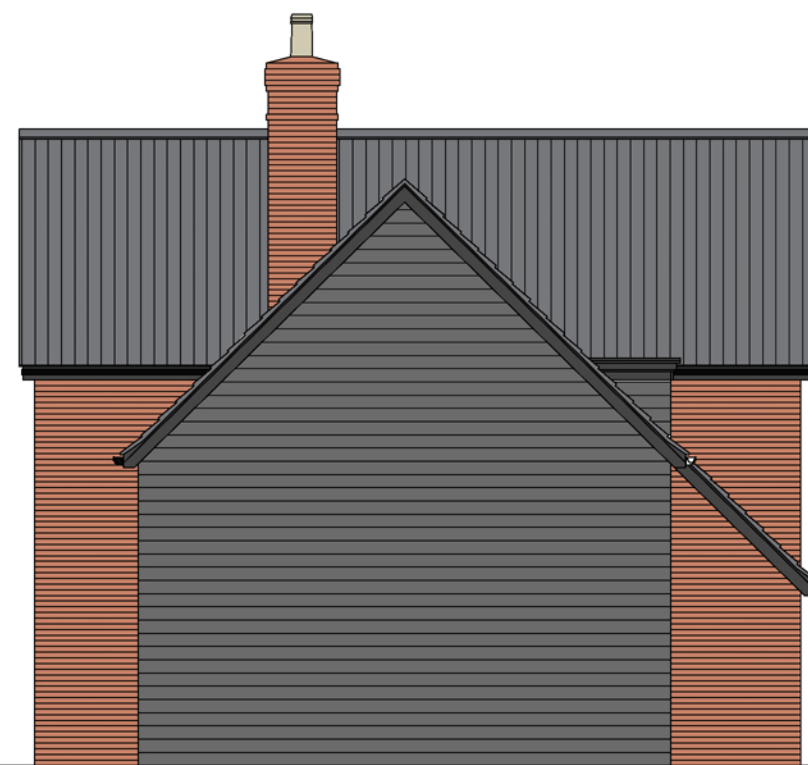

SOUTH ELEVATION



EAST ELEVATION



NORTH ELEVATION



WEST ELEVATION



BECK HOMES LTD
BARRINGTON HOUSE, HEYES LANE
ALDERLEY EDGE, CHESHIRE SK9 7LA
W. www.beckgroup.co.uk

JOB Station Road, Ashwell			
DRAWING PLOT 22 ELEVATIONS			
DESIGN JS	STATUS Planning		
DATE AUG 2025	SCALE 1:100 @ A3	DWG NO. 25-167-P21	REV -

