

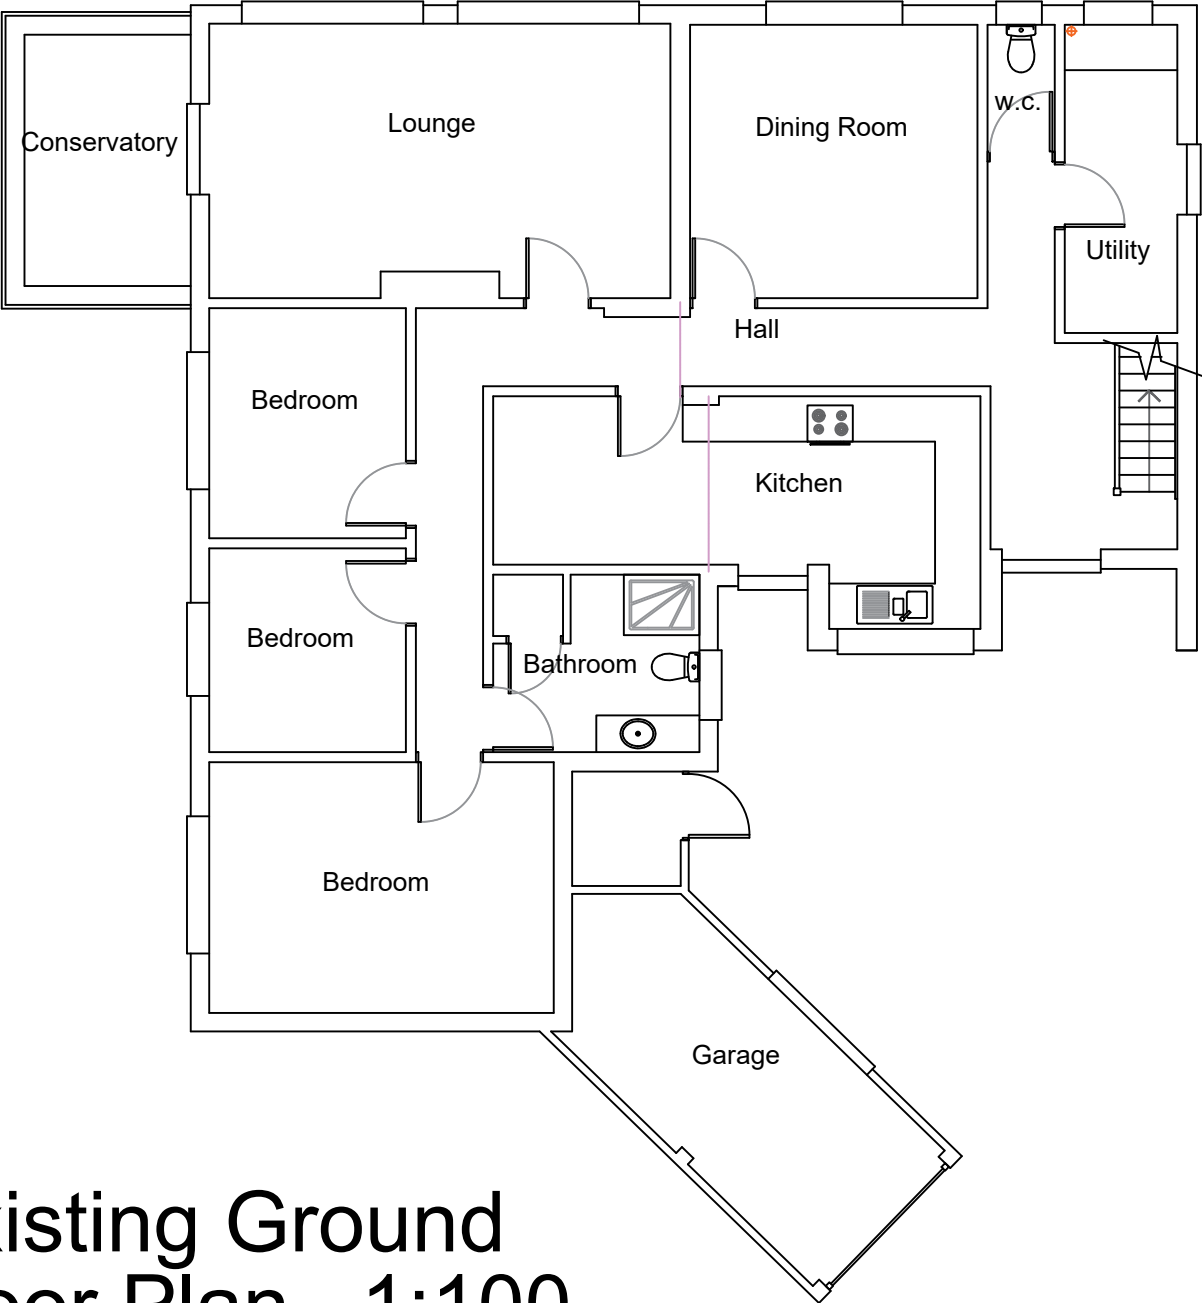
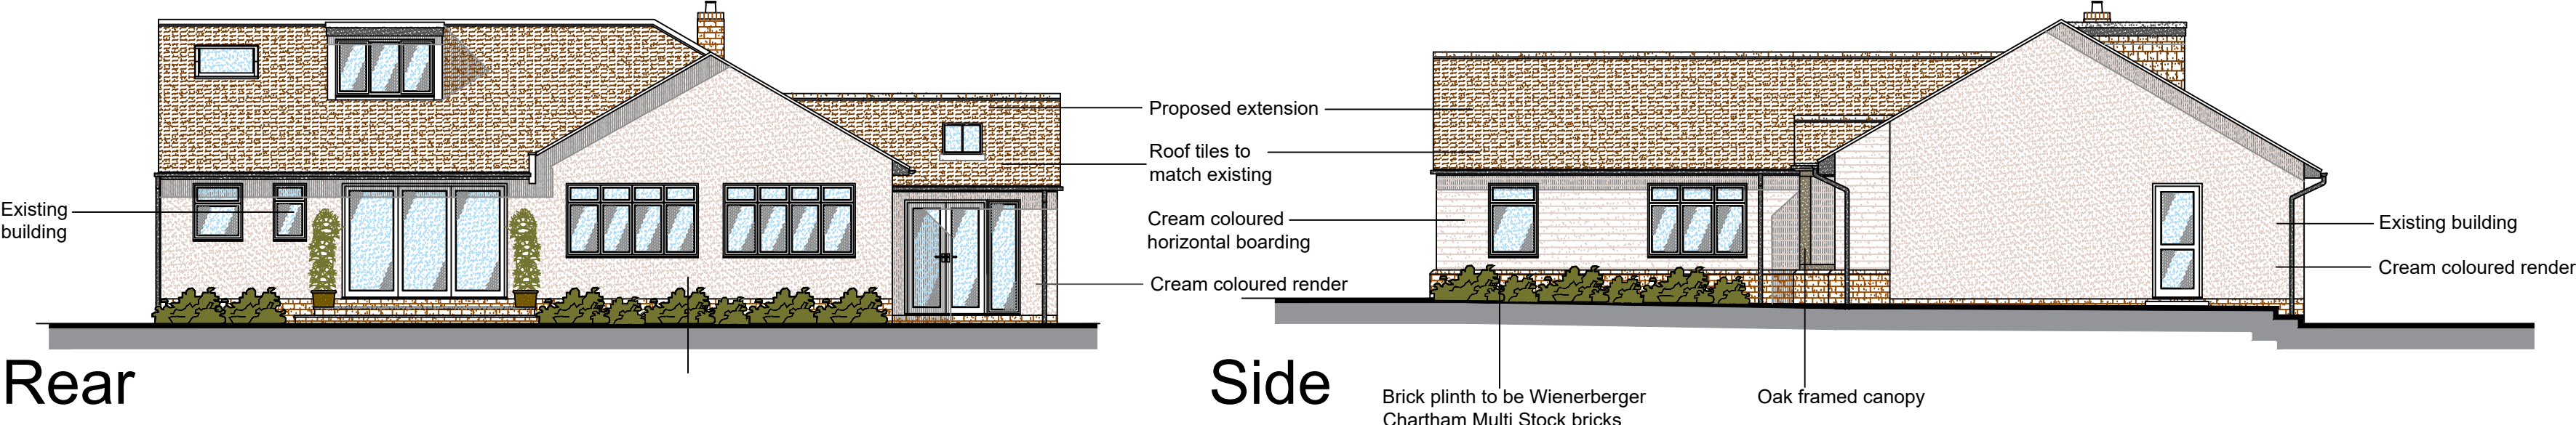
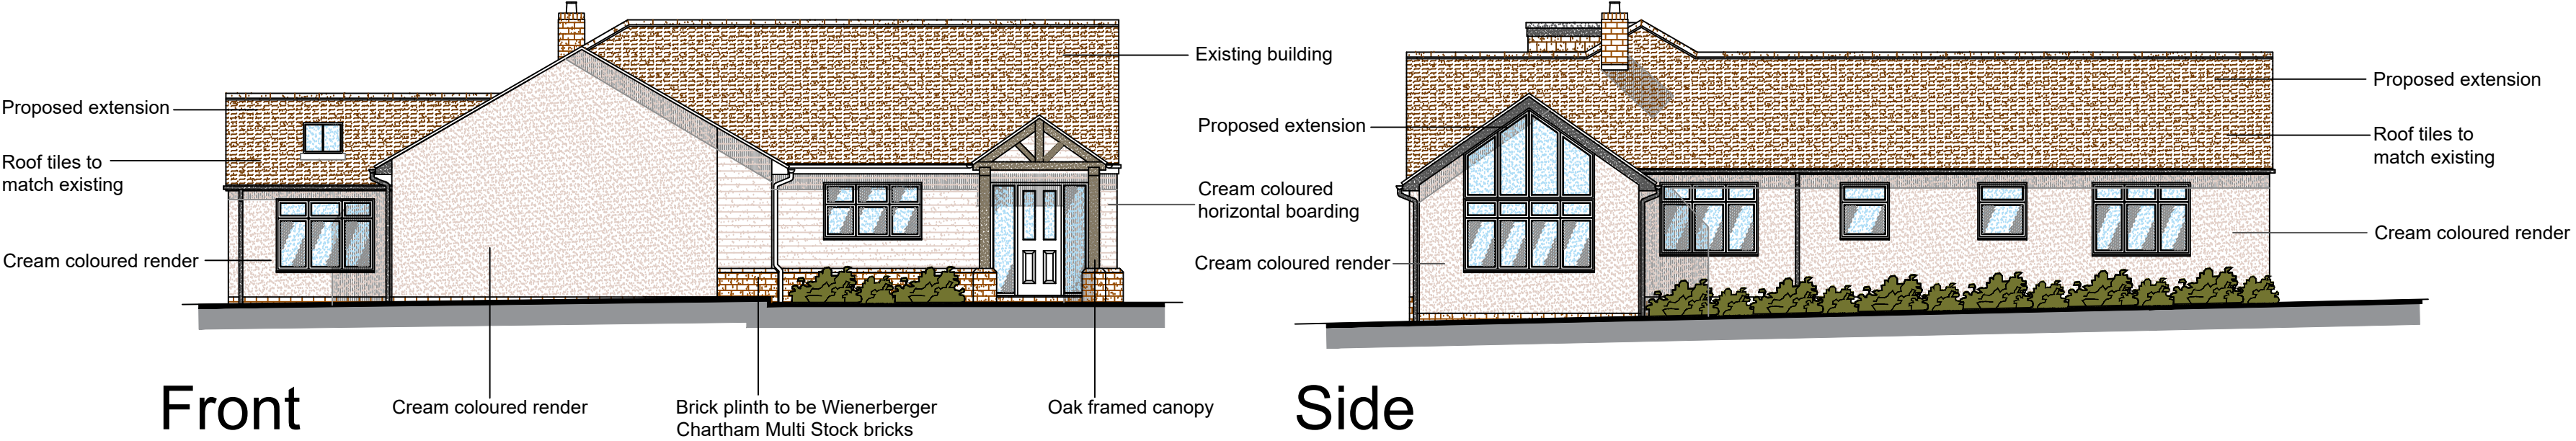


Proposed Elevations 1:100

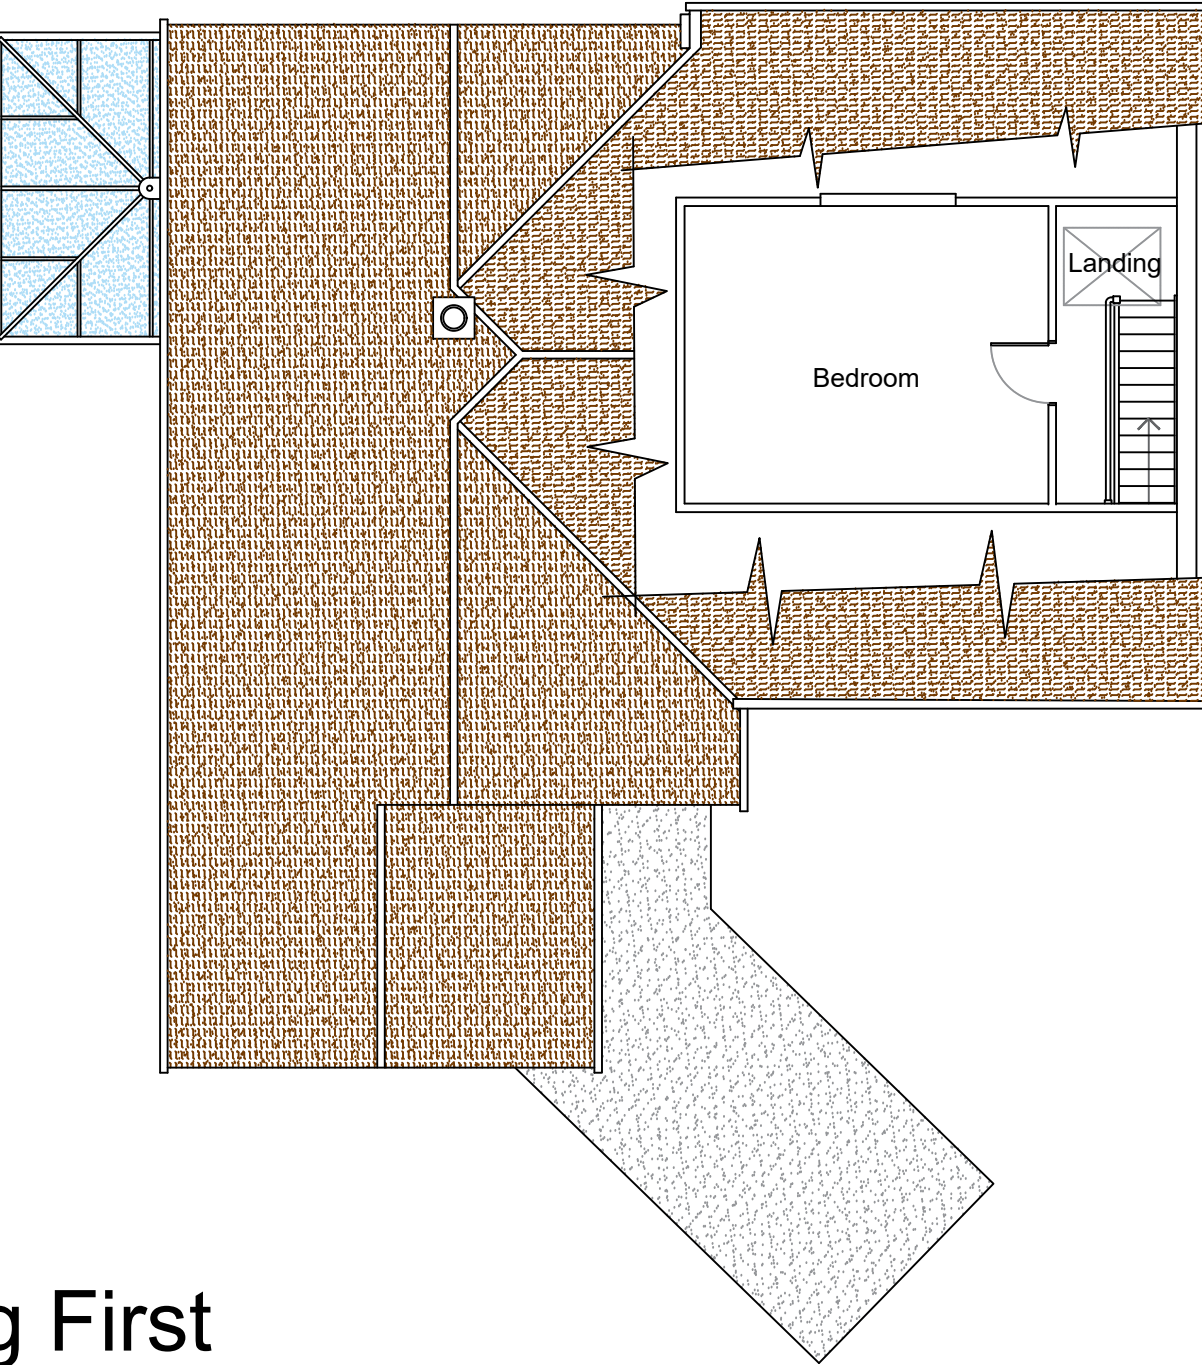

Existing Ground Floor Plan 1:100

Existing Elevations 1:100

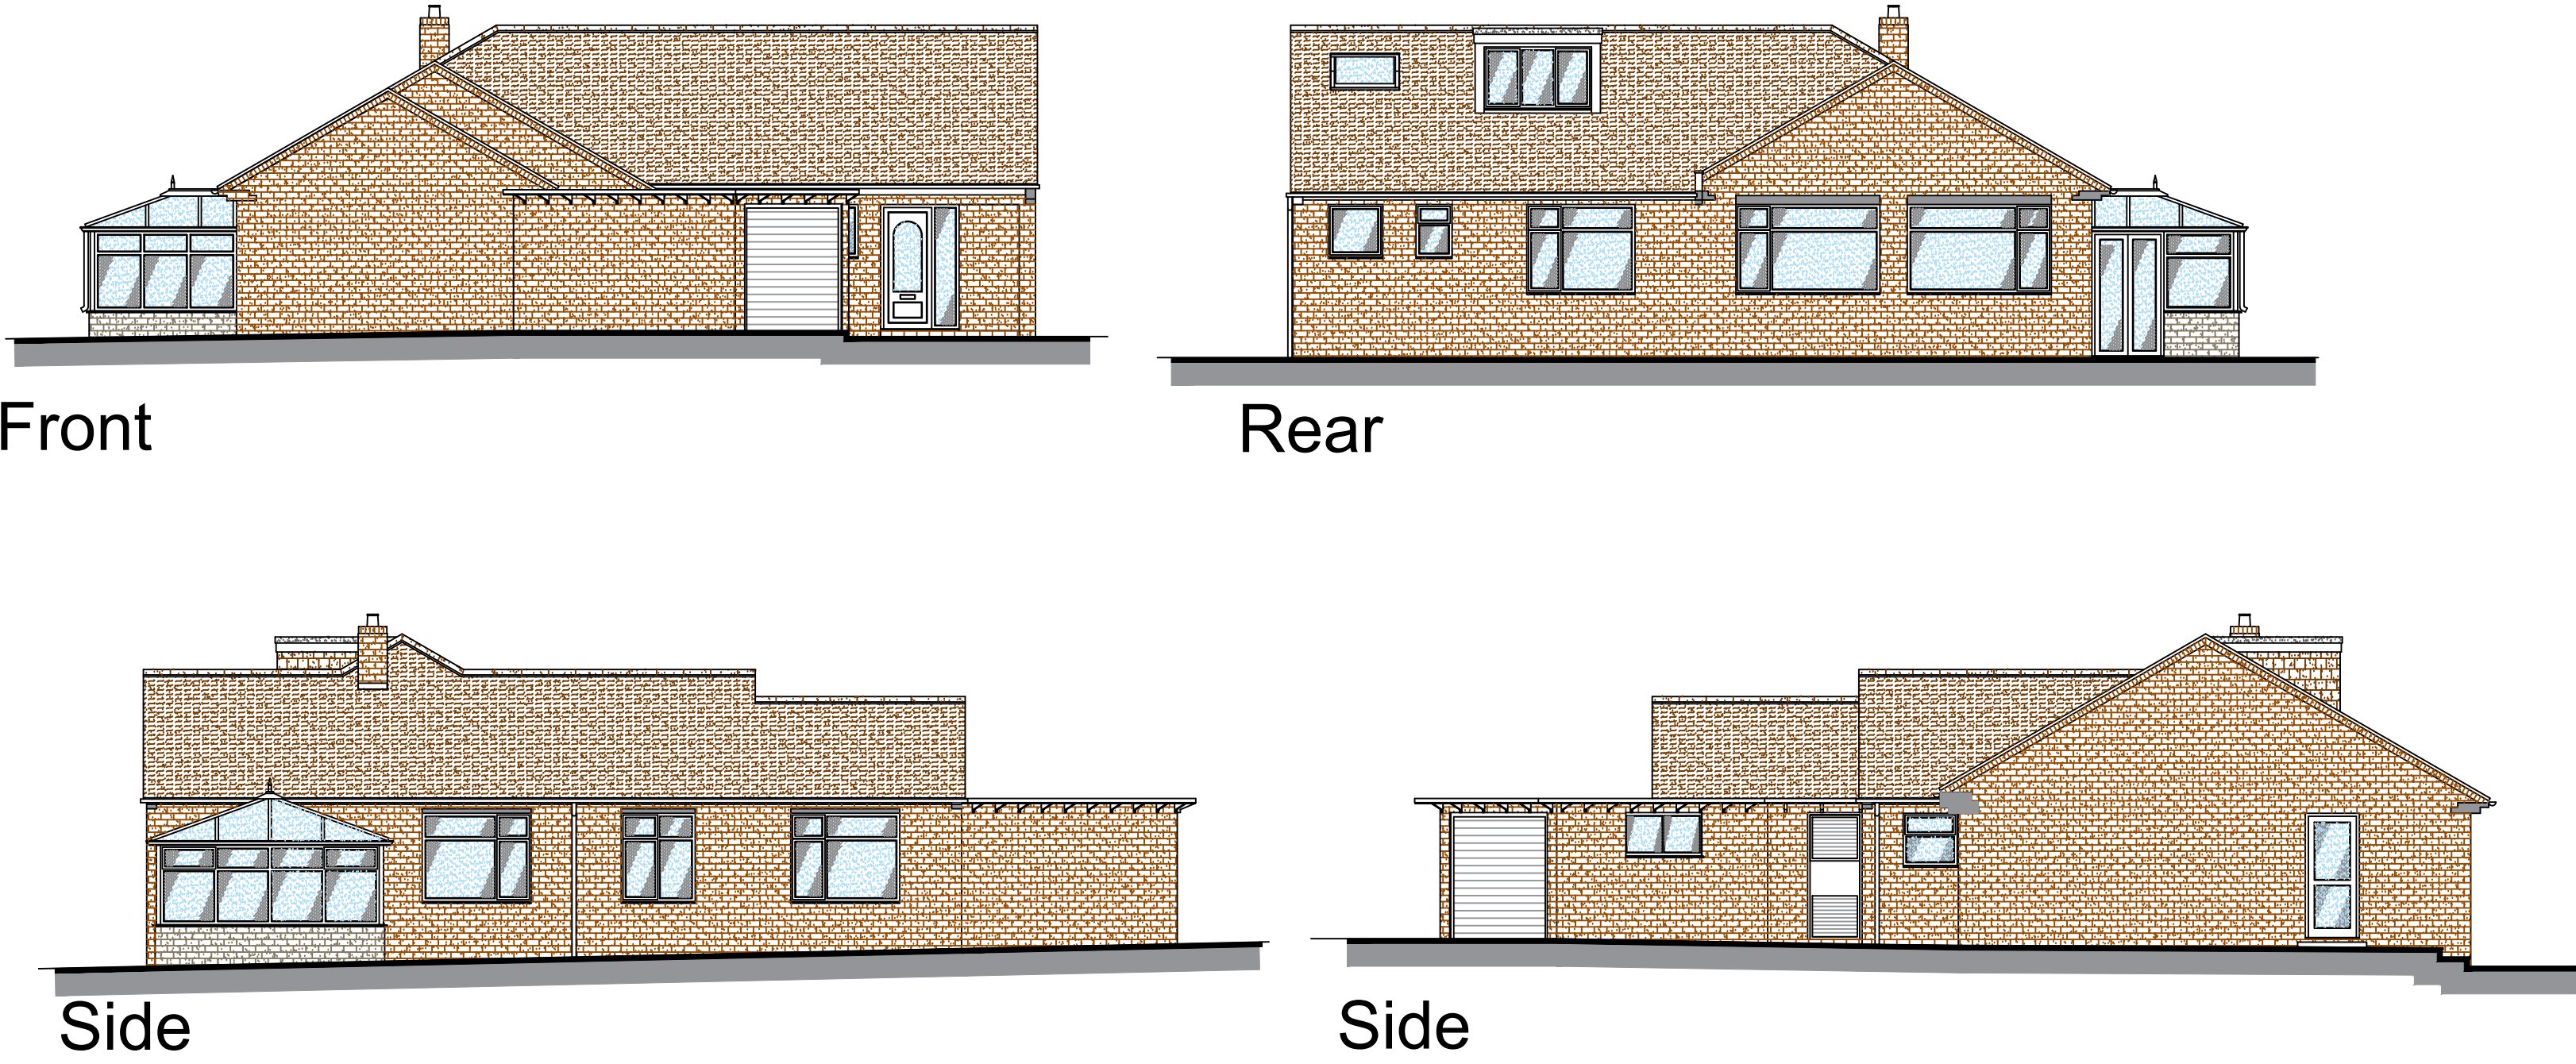

Existing First Floor Plan 1:100

1:100 Scale Bar
0 1 2.0m 4.0m
1:50 Scale Bar
0 1 1.0m 2.0m 3.0m 4.0m

4 The Riddy, Codicote,
Hertfordshire

2024 / 09 / 02



A1

Proposed Single Storey Front
and Side Extension

Date March 2024 Scale 1:50 1:100 Status Planning

© THIS DRAWING IS COPYRIGHT
Architech Limited
Architectural and Building Consultants
Tel. 01462 634293 / 07768 123899