




Proposed East Elevation
1 : 100

Roof light NOT
obscure glazed


Glazing/ windows on this
elevation to be obscure
glazed

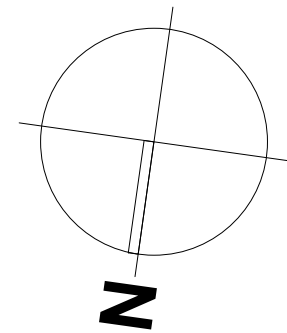


Powdercoated
aluminium frame
Roof glazing
panels
Metal trough
detail

DIMENSIONS TO BE CHECKED ON SITE BEFORE ANY WORKS.
ANY QUERIES REGARDING DIMENSIONS TO BE TAKEN UP WITH
PENTANGLE DESIGN GROUP.
ALL DIMENSIONS OF EXISTING BUILDINGS TO BE VERIFIED ON SITE.
THIS DRAWING IS THE COPYRIGHT OF PENTANGLE DESIGN GROUP
AND SHALL NOT BE IN ANY WAY USED OR REPRODUCED WITHOUT
THEIR PRIOR WRITTEN CONSENT.


NOTES

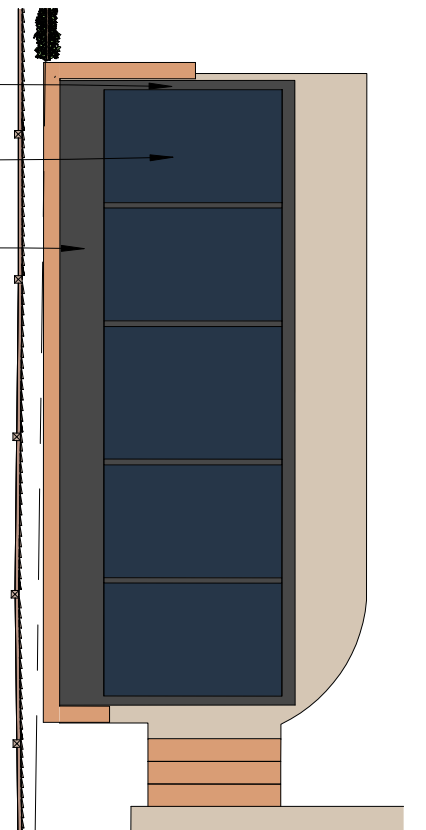


Pergola Roof Plan
1 : 100

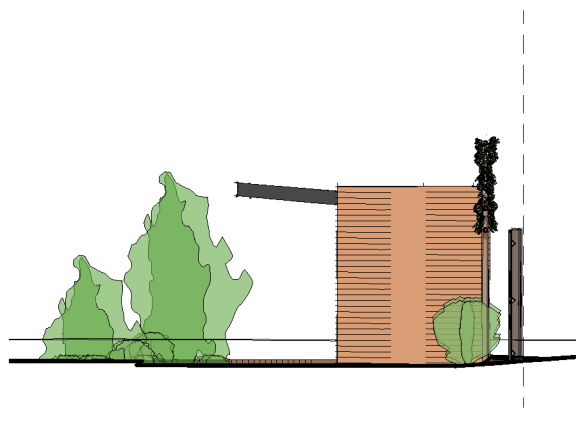


Proposed Pergola South Elevation
1 : 100

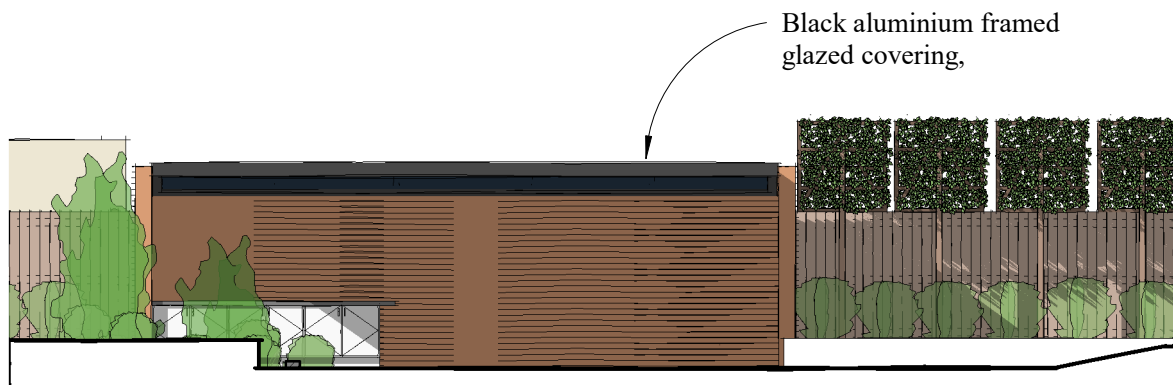

Proposed Pergola West Elevation
1 : 100

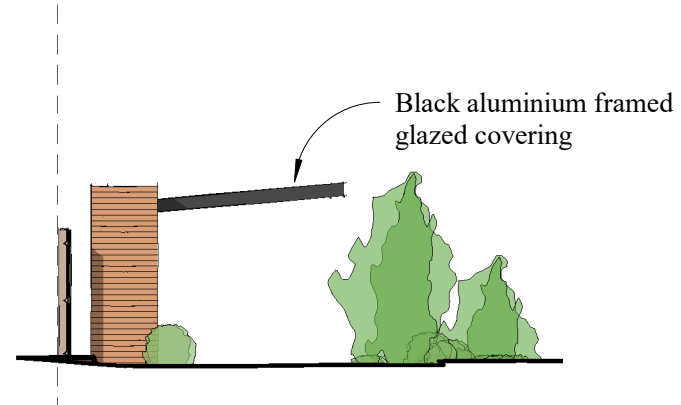

Proposed Pergola North Elevation
1 : 100

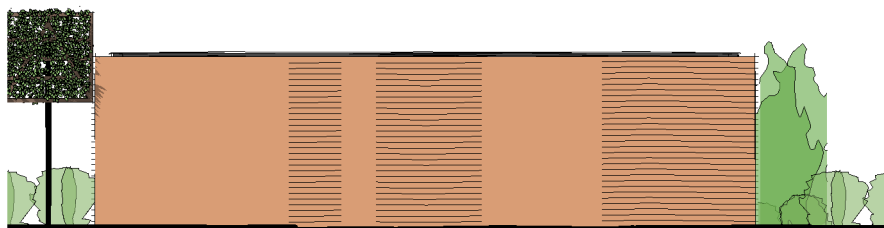

Proposed Pergola East Elevation
1 : 100



Proposed Front Garden Wall and Gates
1 : 100

0 5 10 m

PLANNING

PENTANGLE

D E S I G N G R O U P

SUITE 1, 21 BANCROFT HITCHIN HERTS SG5 1JW
T:01462 431133 E:pdg@pentangledesign.co.uk

JOB TITLE
Proposed Replacement Dwelling at
35 Grays Lane, Hitchin

for
DRAWING TITLE
Proposed Elevations

SCALE 1 : 100	DRAWING NUMBER 138	REVISION A
DATE Oct '25		
SHT SIZE A3		
JOB NUMBER 3959		

CHARTERED ARCHITECTS