
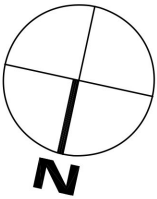


DIMENSIONS TO BE CHECKED ON SITE BEFORE ANY WORKS. ANY QUERIES REGARDING DIMENSIONS TO BE TAKEN UP WITH PENTANGLE DESIGN GROUP. ALL DIMENSIONS OF EXISTING BUILDINGS TO BE VERIFIED ON SITE. THIS DRAWING IS THE COPYRIGHT OF PENTANGLE DESIGN GROUP AND SHALL NOT BE IN ANY WAY USED OR REPRODUCED WITHOUT THEIR PRIOR WRITTEN CONSENT.

NOTES

 

Cycles storage
Storage to be within the secure garage

EV Charging Point
2no. to garage
Inside and Outside

ASHP
Positioned as noted on Plan



PROPOSED SITE PLAN

PLANNING
PENTANGLE
DESIGN GROUP

SUITE 1, 21 BANCROFT HITCHIN HERTS SG5 1JW
T:01462 431133 E:pdg@pentangledesign.co.uk

JOB TITLE
Proposed Replacement Dwelling at
35 Grays Lane, Hitchin
For -

DRAWING TITLE
Proposed Roof and Site Plan

SCALE 1:100	DRAWING NUMBER 141	REVISION A
DATE Nov '25		
SHT. SIZE A2		
JOB NUMBER 3959		
CHARTERED ARCHITECTS		