

THIS DRAWING IS A PRINT AND MUST NOT BE SCALED.
ANY QUERIES REGARDING DIMENSIONS TO BE TAKEN UP WITH
PENTANGLE DESIGN GROUP.

ALL DIMENSIONS OF EXISTING BUILDINGS TO BE VERIFIED ON SITE.

THIS DRAWING IS THE COPYRIGHT OF PENTANGLE DESIGN GROUP
AND SHALL NOT BE IN ANY WAY USED OR REPRODUCED WITHOUT
THEIR PRIOR WRITTEN CONSENT.


NOTES




Proposed Front Elevation
1 : 100




Proposed Rear Elevation
1 : 100

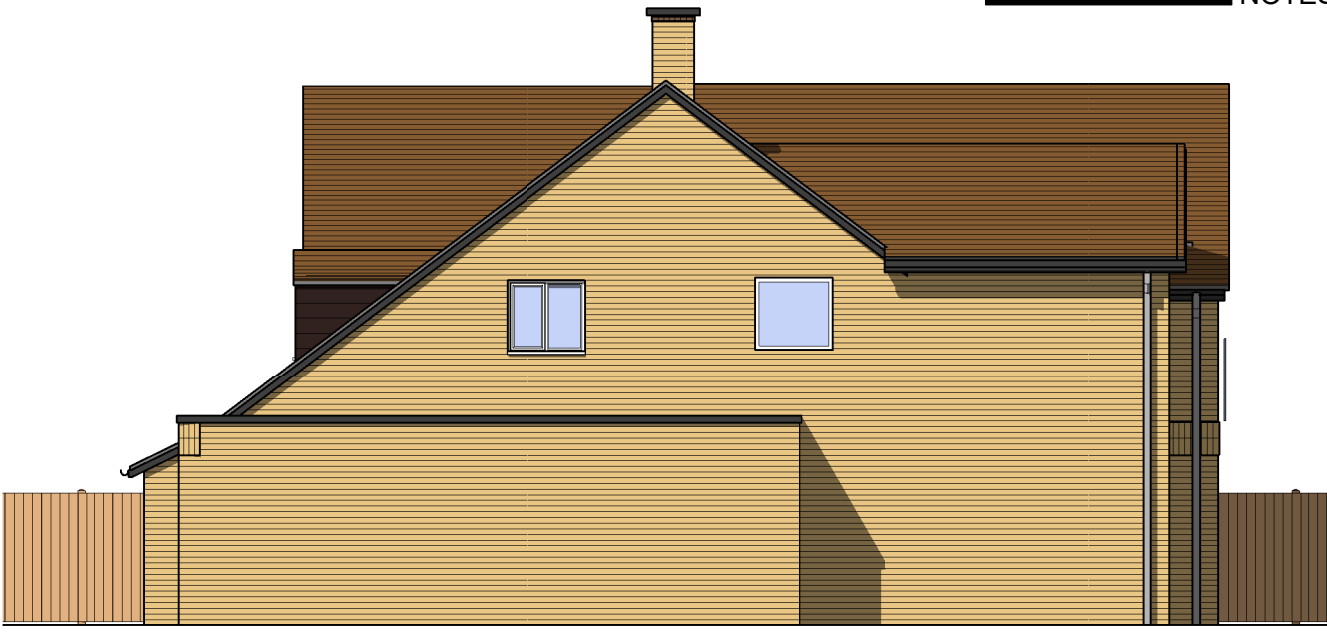


Proposed East Elevation
1 : 100

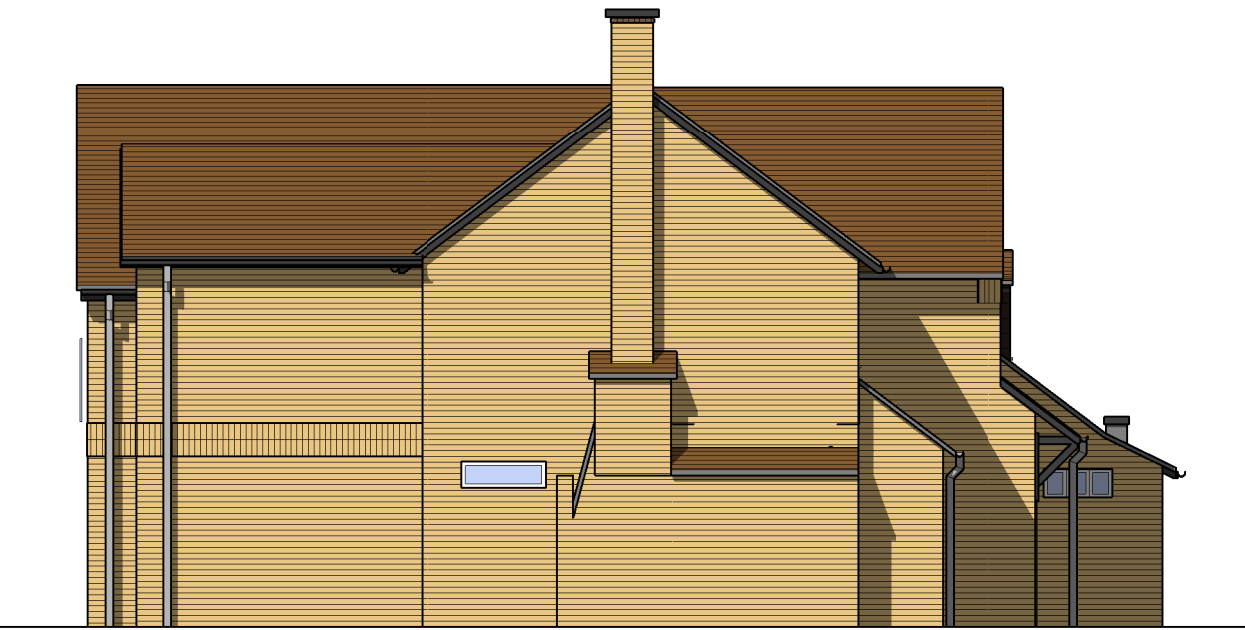

Proposed West Elevation
1 : 100

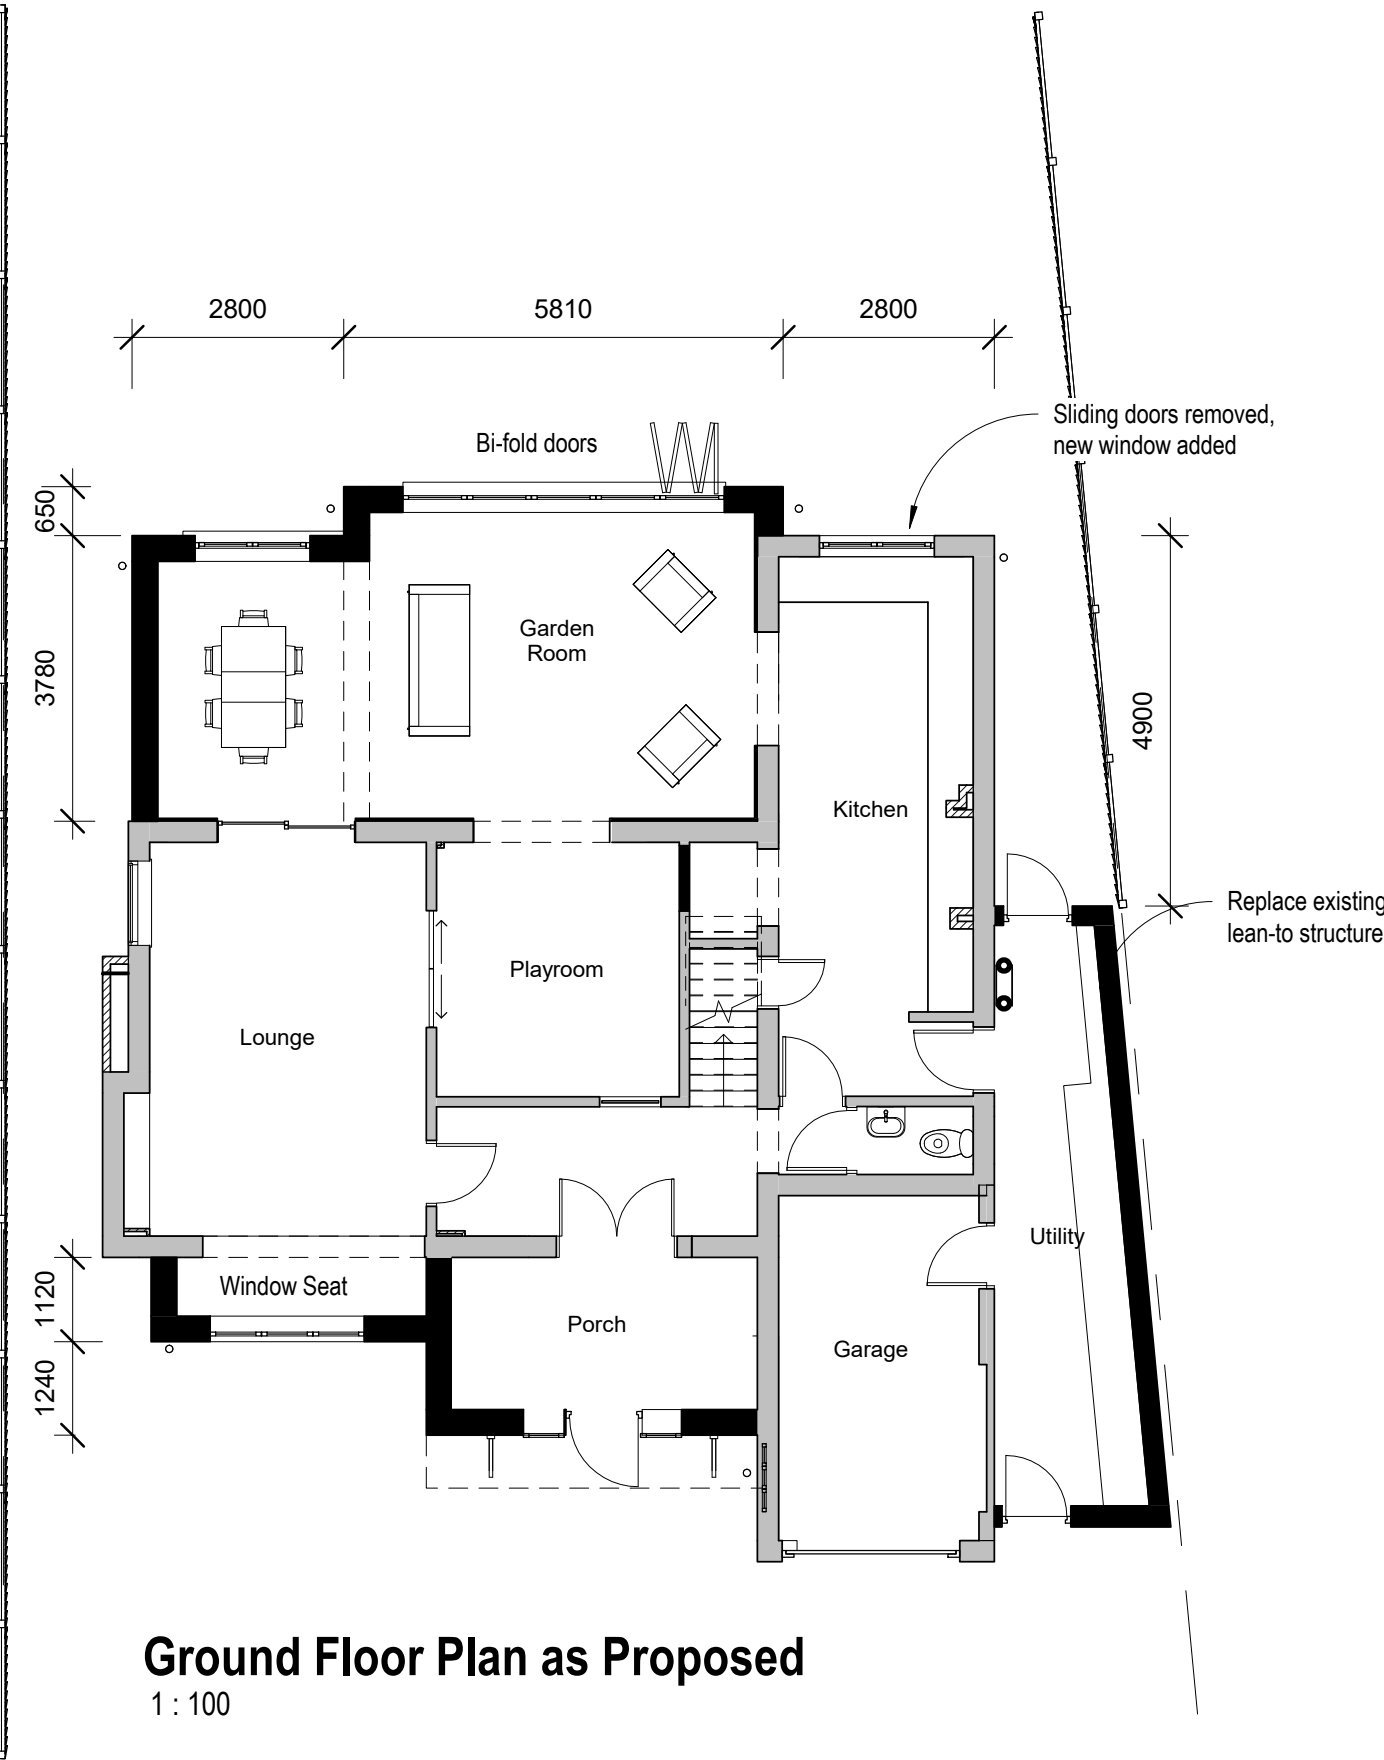

Ground Floor Plan as Proposed
1 : 100

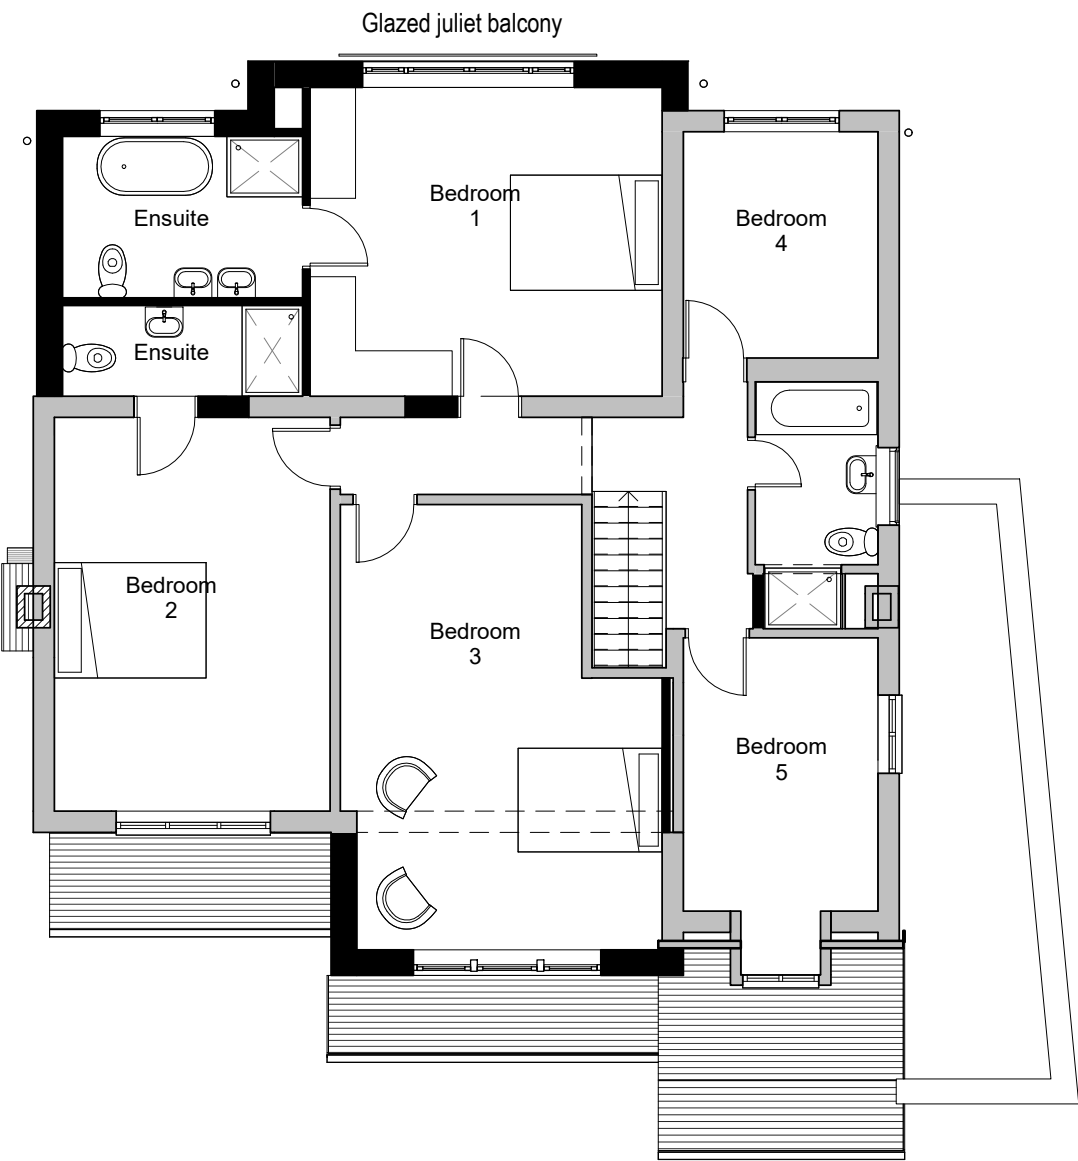

First Floor Plan as Proposed
1 : 100

Materials

Walls:
Facing brick new extension elements, front and rear

Existing dormer to remain as existing

Roof:
Plain roof tiles to match existing
Black uPVC fascias and soffits throughout



Single ply to flat roof to the side extension
White powder-coated aluminium parapet to side extension

Chrome gutters and downpipes

Windows/ Doors:
White Powdercoated Aluminium windows

Dark Gray Powdercoated Aluminium garage roller door,
side access door and replacement front door

Black frames to windows/doors at ground floor level to the rear

 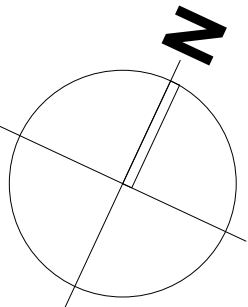

PLANNING

PENTANGLE
DESIGN GROUP

SUITE 1, 21 BANCROFT HITCHIN HERTS SG5 1JW
T:01462 431133 E:pdg@pentangledesign.co.uk

JOB TITLE
Proposed Extension and Alterations
6 Sollershot West, Letchworth Garden City

for
DRAWING TITLE
Proposed Floor Plans and Elevations

SCALE	DRAWING NUMBER	REVISION
1 : 100	31	K
DATE Mar '25		
SHT SIZE A2		
JOB NUMBER 3835		

ARCHITECTS AND INTERIOR DESIGNERS