




REAR ELEVATION

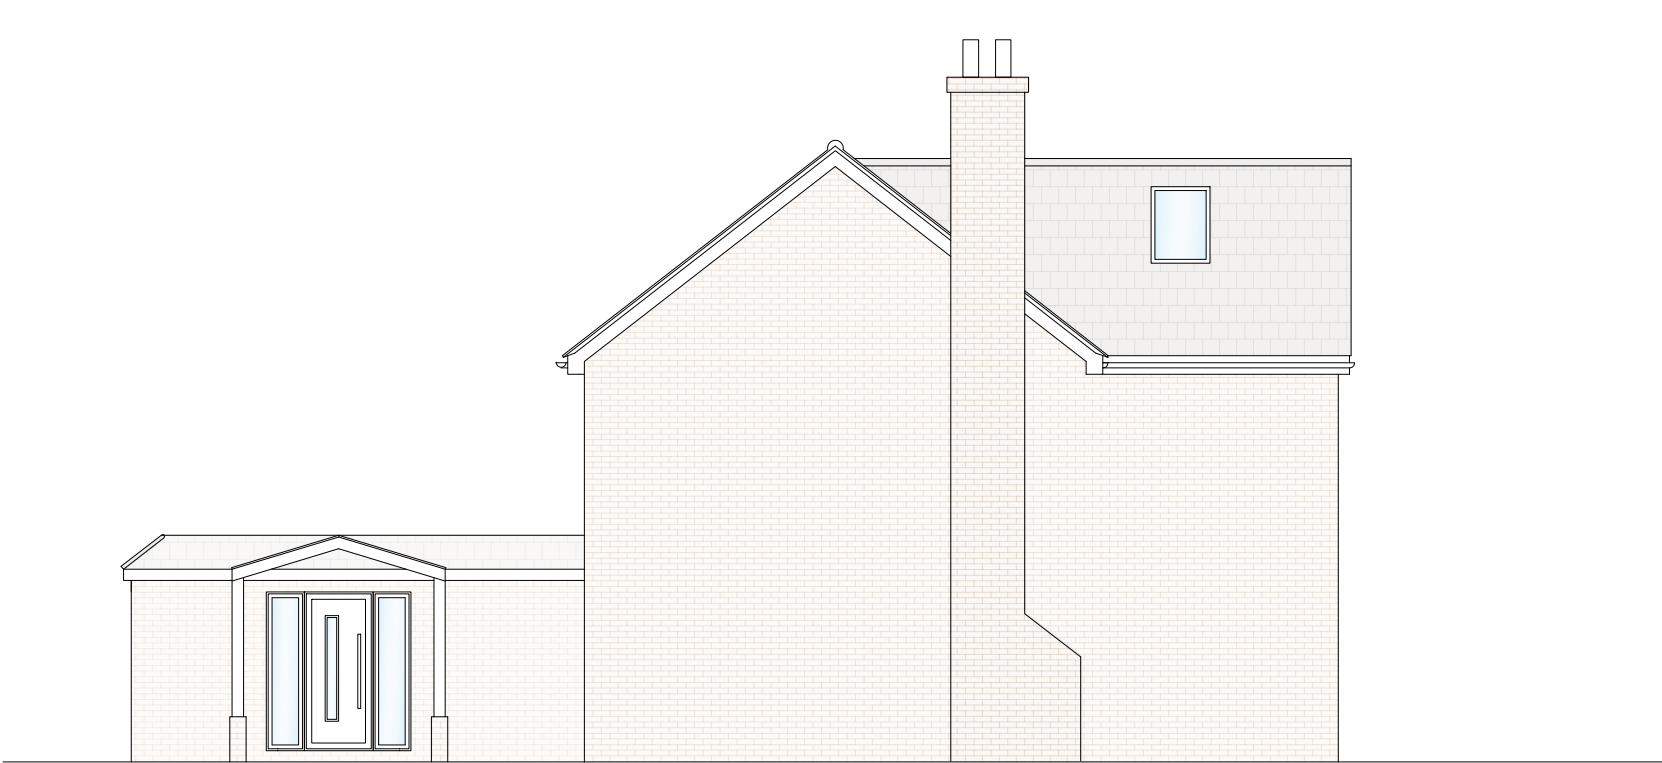


SIDE ELEVATION



SIDE ELEVATION



FRONT ELEVATION

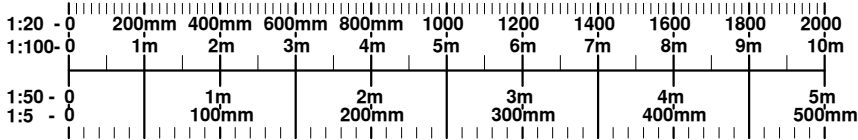

|                                                                        |                                                |   |
|------------------------------------------------------------------------|------------------------------------------------|---|
| DATE<br>SEPTEMBER                                                      | CLIENT/PROJECT<br>3 HIGHOVER COTTAGES, HITCHIN | <b>B&amp;A</b><br>Burton &<br>Associates Ltd.<br><br>65 Shefford Road<br>Clifton Beds. SG17 5RQ<br>Tel. / Fax. 01462 850050 |
| SCALE<br>1:100 @ A3                                                    |                                                |   |
| DRAWING STATUS<br>For construction.                                    | DRAWING TITLE<br>PROPOSED ELEVATIONS           |   |
| NO UNAUTHORISED PRINTING<br>OR DIGITAL SCANNING<br>ALLOWED © COPYRIGHT |                                                |   |
|                                                                        |                                                | Ref: 6847    D5   |