




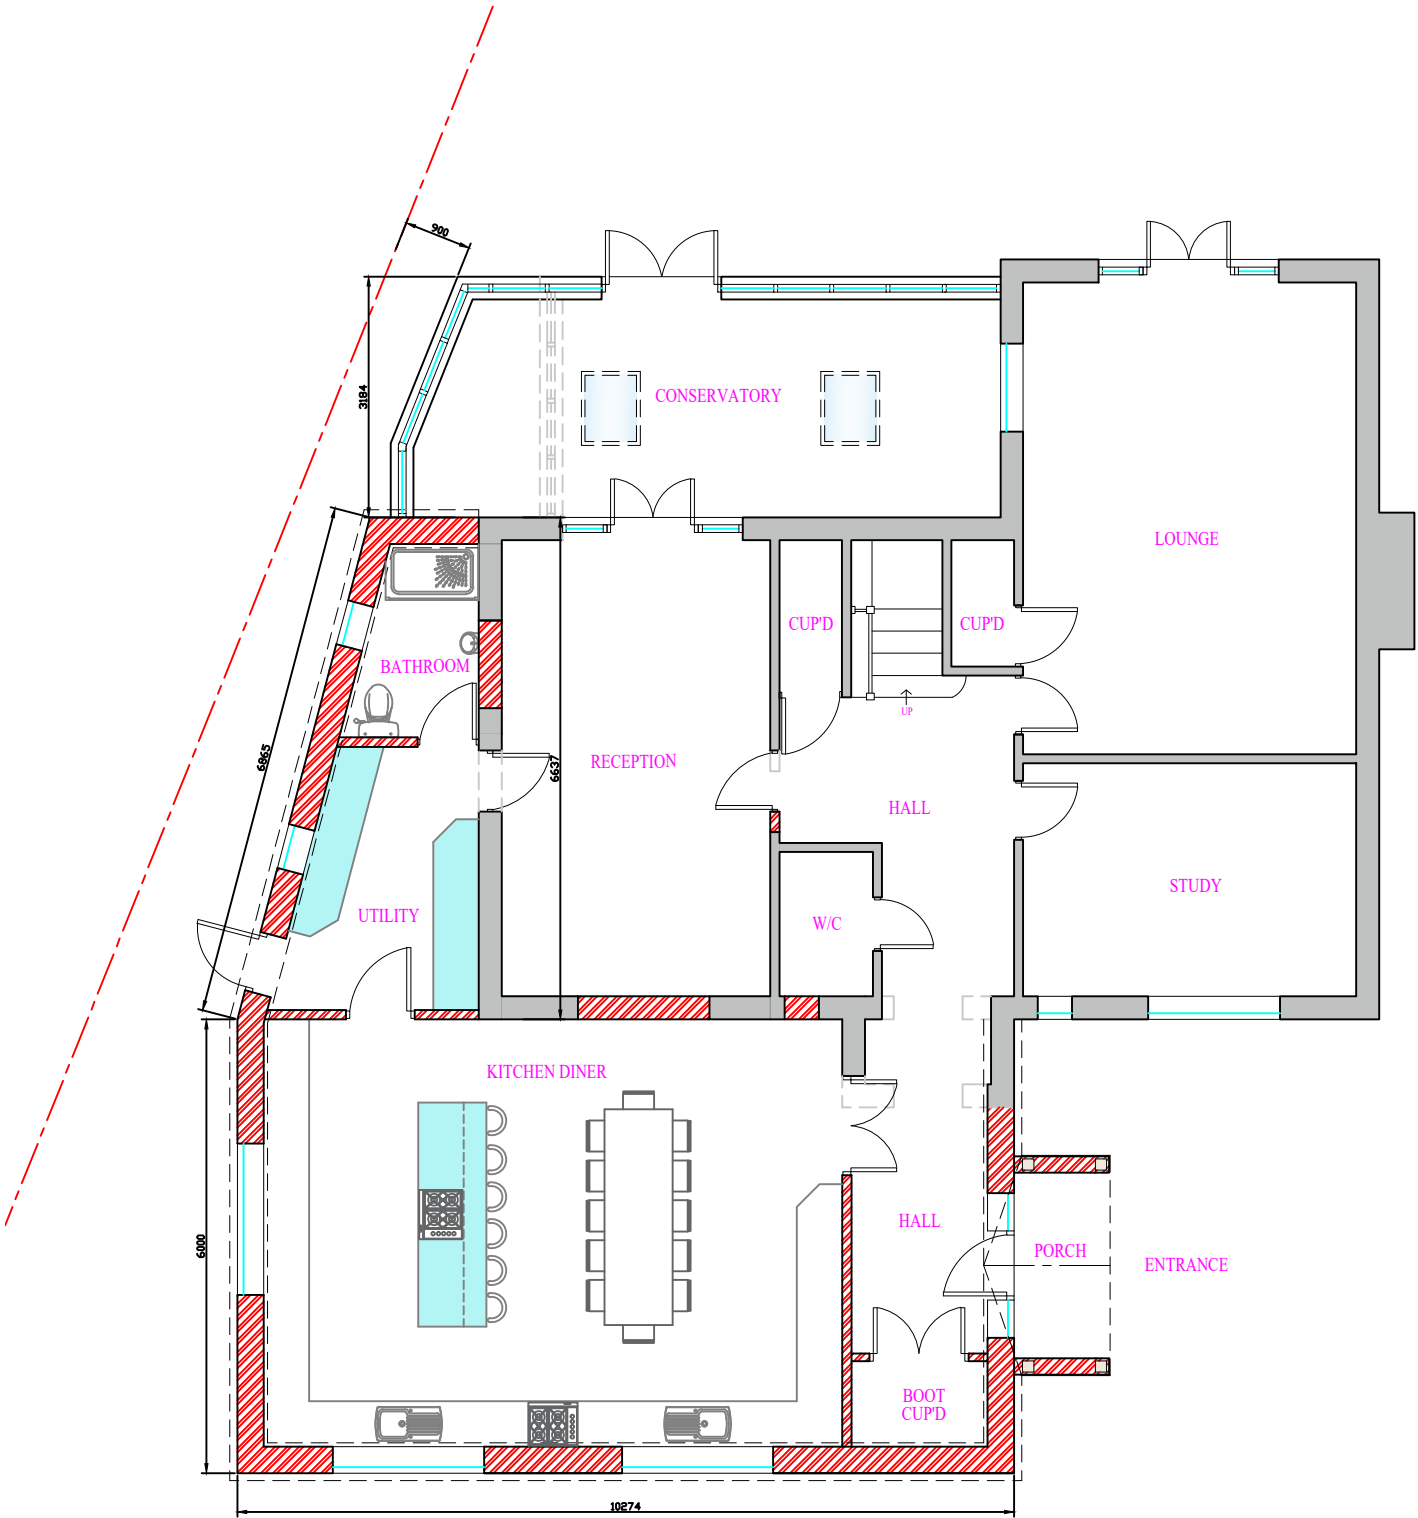

GROUND FLOOR

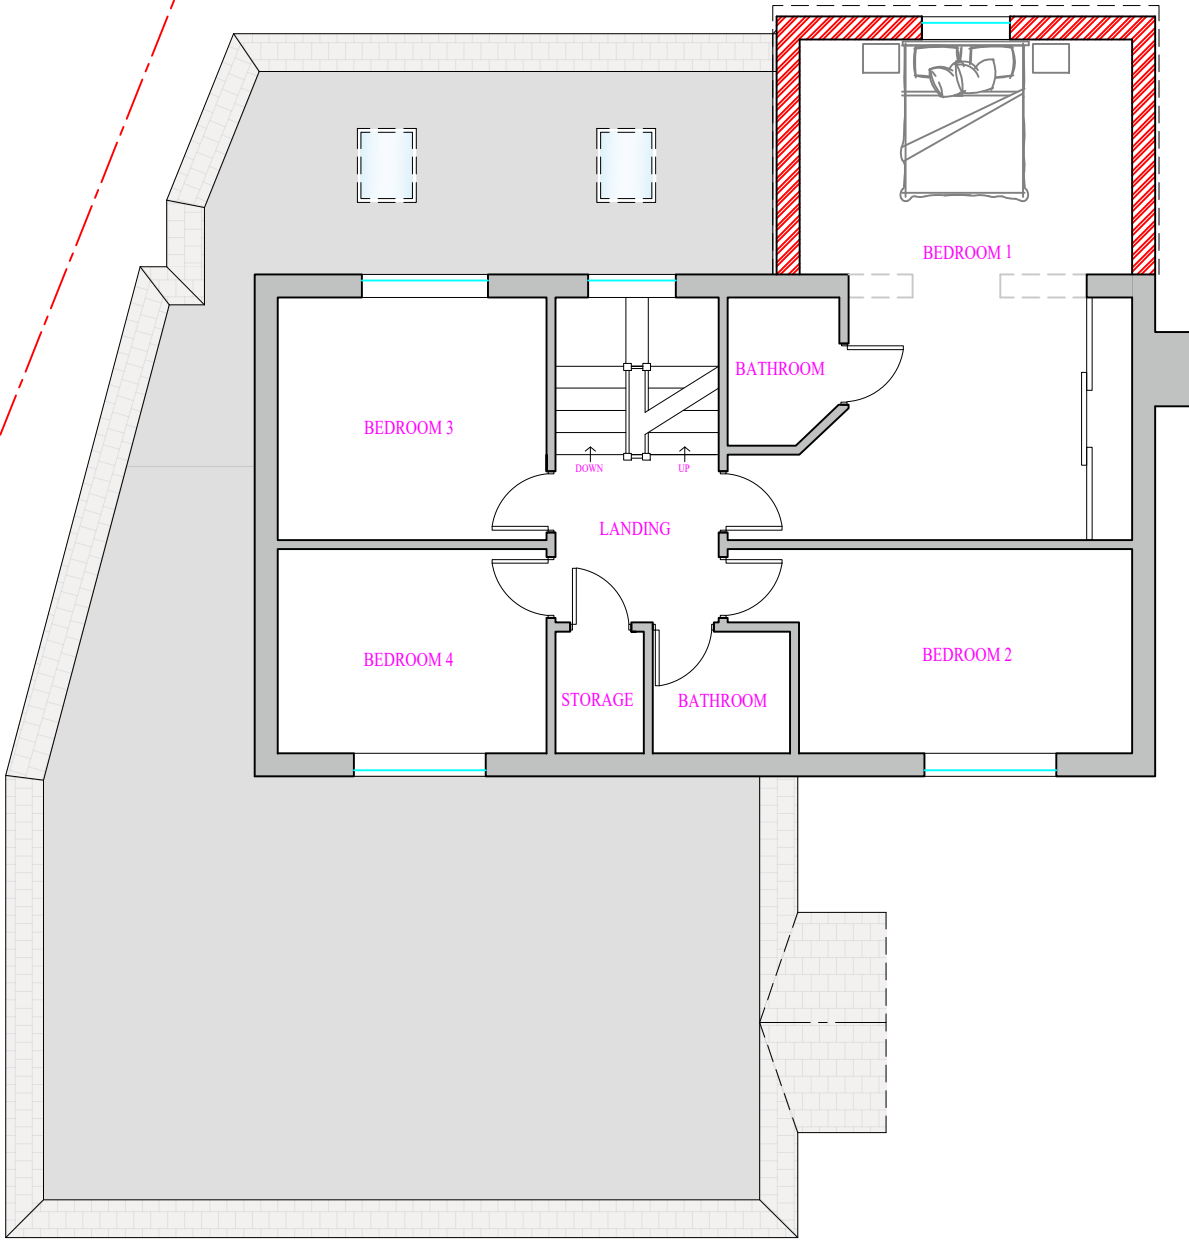

FIRST FLOOR

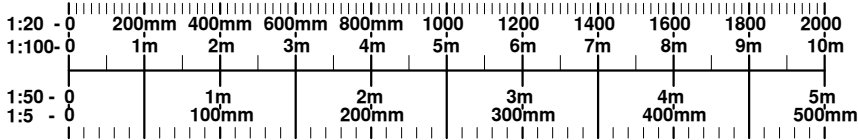

DATE SEPTEMBER	CLIENT/PROJECT 3 HIGHOVER COTTAGES, HITCHIN	B&A Burton & Associates Ltd. 65 Shefford Road Clifton Beds. SG17 5RQ Tel. / Fax. 01462 850050
SCALE 1:50 @ A3	DRAWING TITLE PROPOSED GROUND AND FIRST FLOOR PLAN	
DRAWING STATUS For construction.		Ref: 6847 D4A
NO UNAUTHORISED PRINTING OR DIGITAL SCANNING ALLOWED © COPYRIGHT 2023		