




REAR ELEVATION

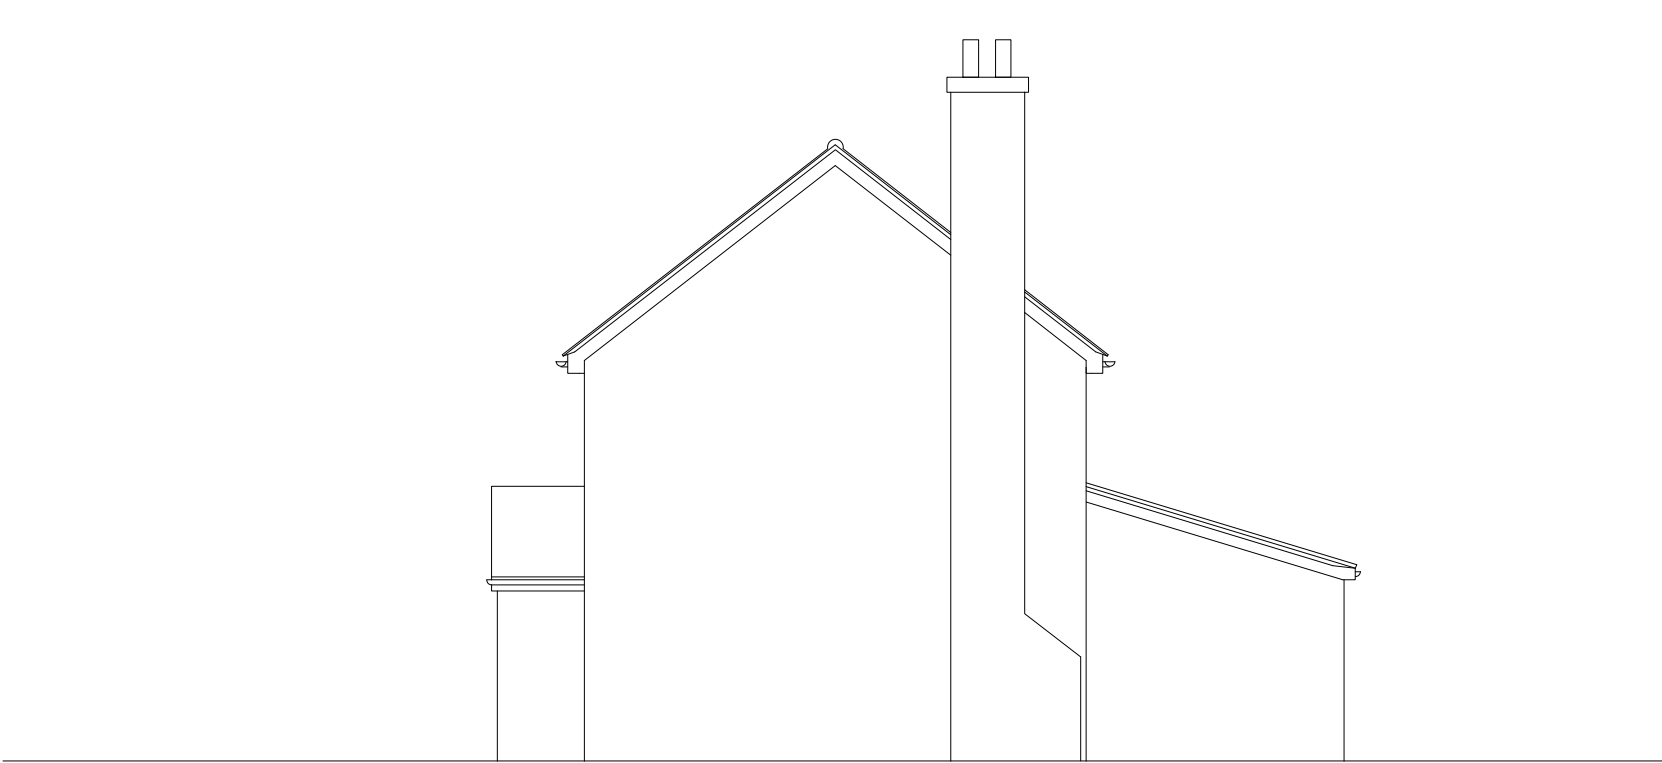


SIDE ELEVATION



SIDE ELEVATION



FRONT ELEVATION

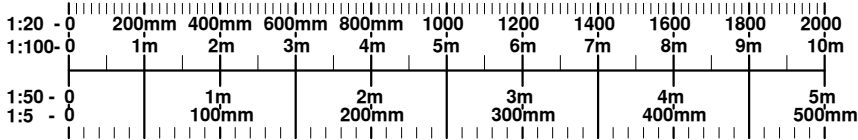

DATE SEPTEMBER	CLIENT/PROJECT 3 HIGHOVER COTTAGES, HITCHIN	B&A Burton & Associates Ltd. 65 Shefford Road Clifton Beds. SG17 5RQ Tel. / Fax. 01462 850050	
SCALE 1:100 @ A3	DRAWING STATUS For construction.		
DRAWING STATUS NO UNAUTHORISED PRINTING OR DIGITAL SCANNING ALLOWED © COPYRIGHT	DRAWING TITLE EXISTING ELEVATIONS	Ref: 6847	D3