




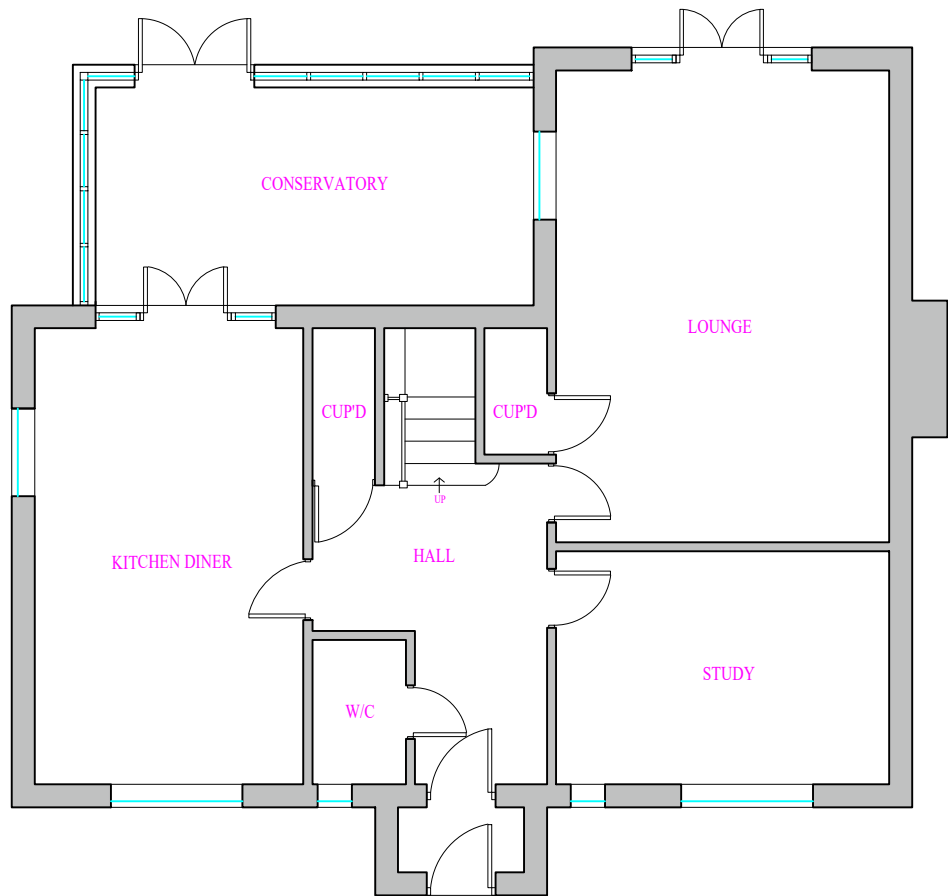

GROUND FLOOR

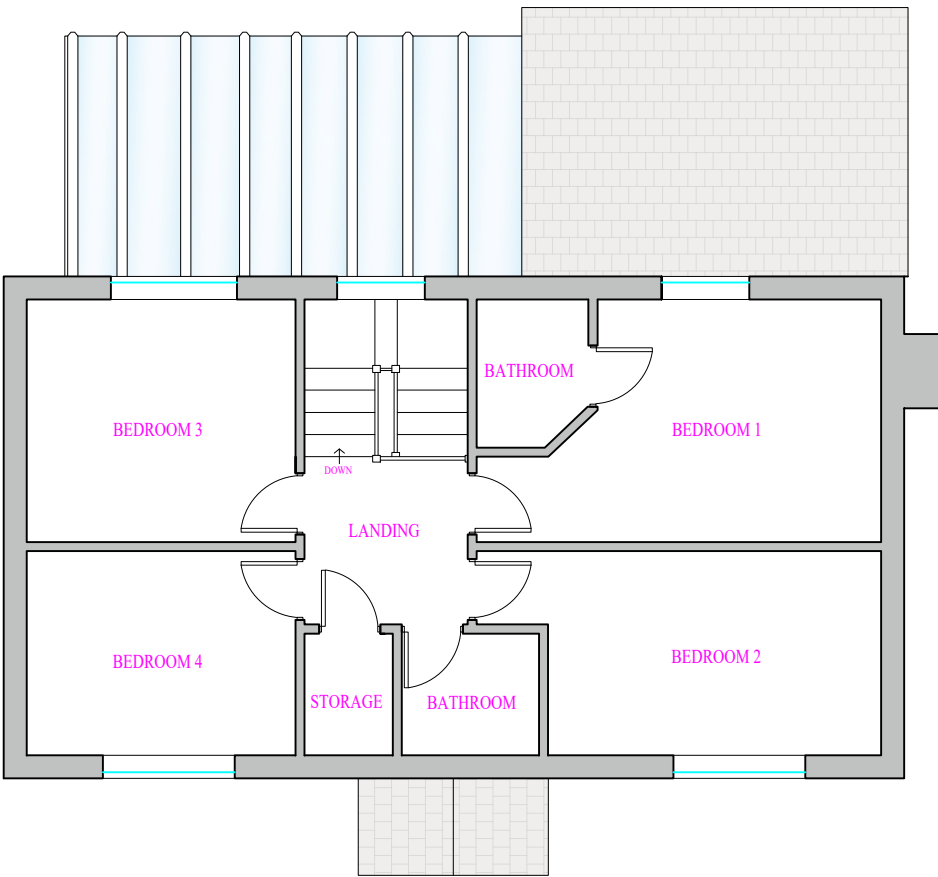

FIRST FLOOR

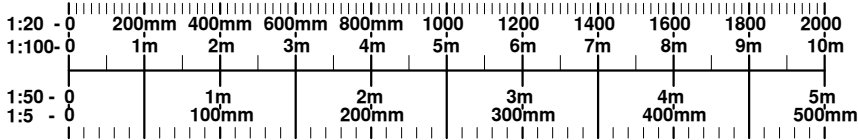

DATE SEPTEMBER	CLIENT/PROJECT 3 HIGHOVER COTTAGES, HITCHIN	B&A Burton & Associates Ltd. 65 Shefford Road Clifton Beds. SG17 5RQ Tel. / Fax. 01462 850050 Ref: 6847 D2A
SCALE 1:100 @ A3		
DRAWING STATUS For construction.	DRAWING TITLE EXISTING FLOOR PLANS	
NO UNAUTHORISED PRINTING OR DIGITAL SCANNING ALLOWED © COPYRIGHT 2023		