



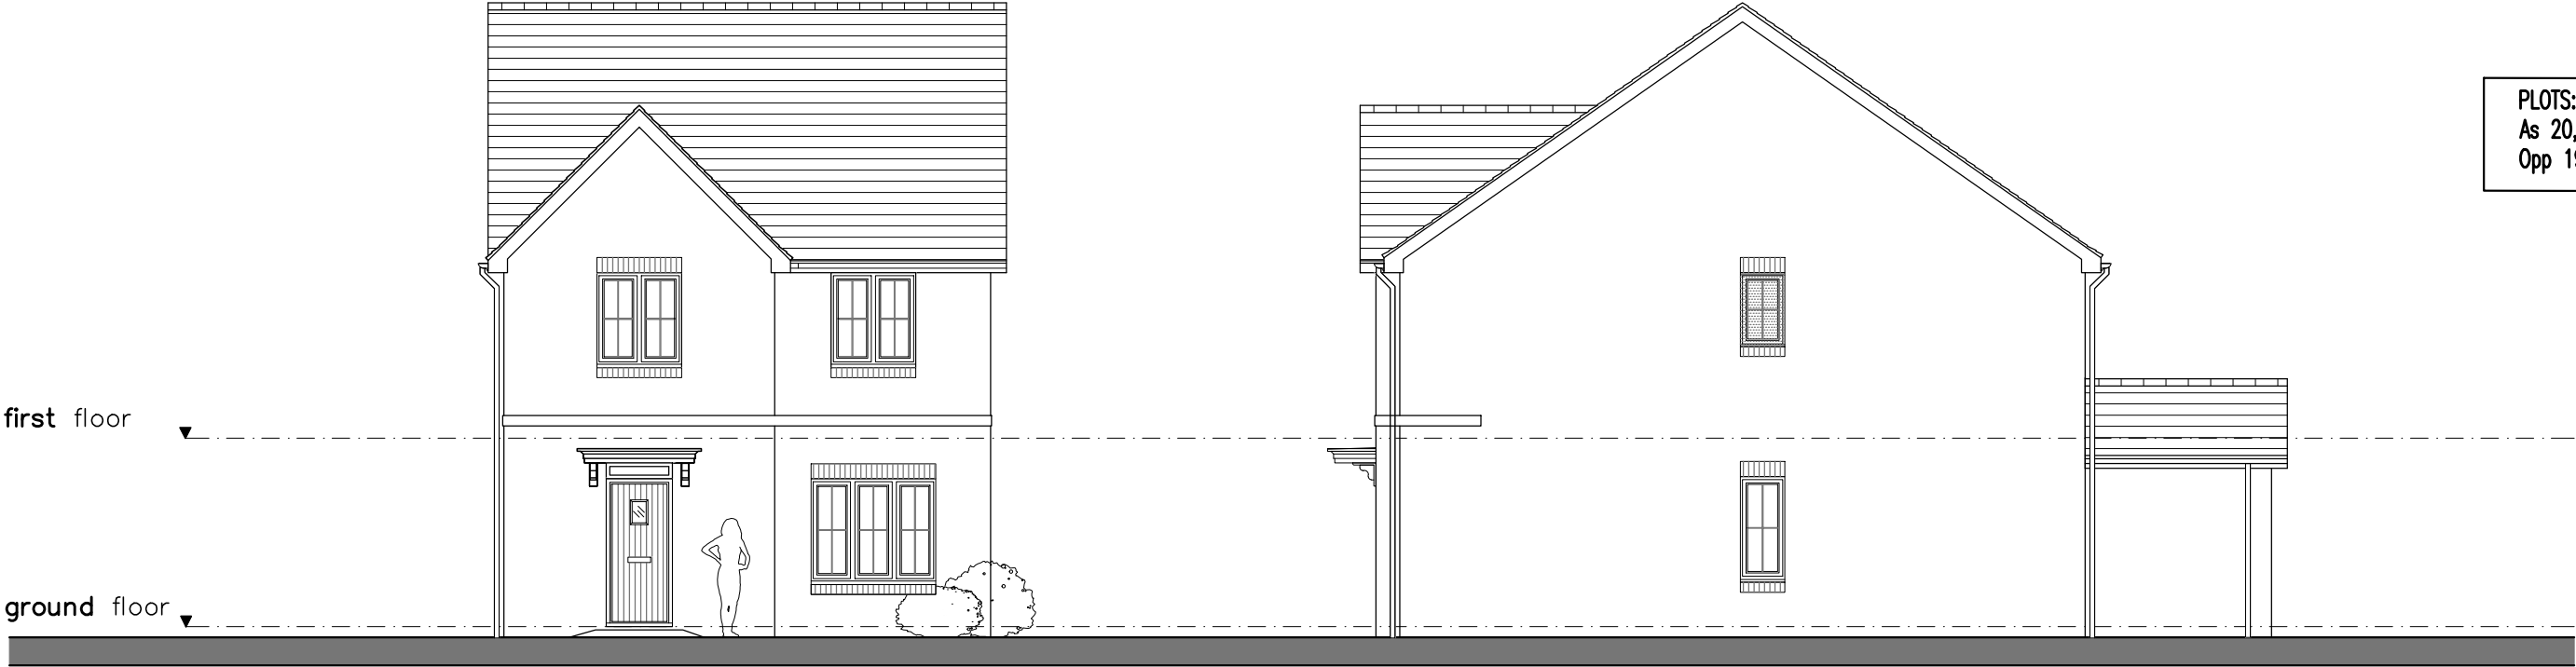

PLOTS:
As 20,24,25
Opp 19

front elevation

side elevation

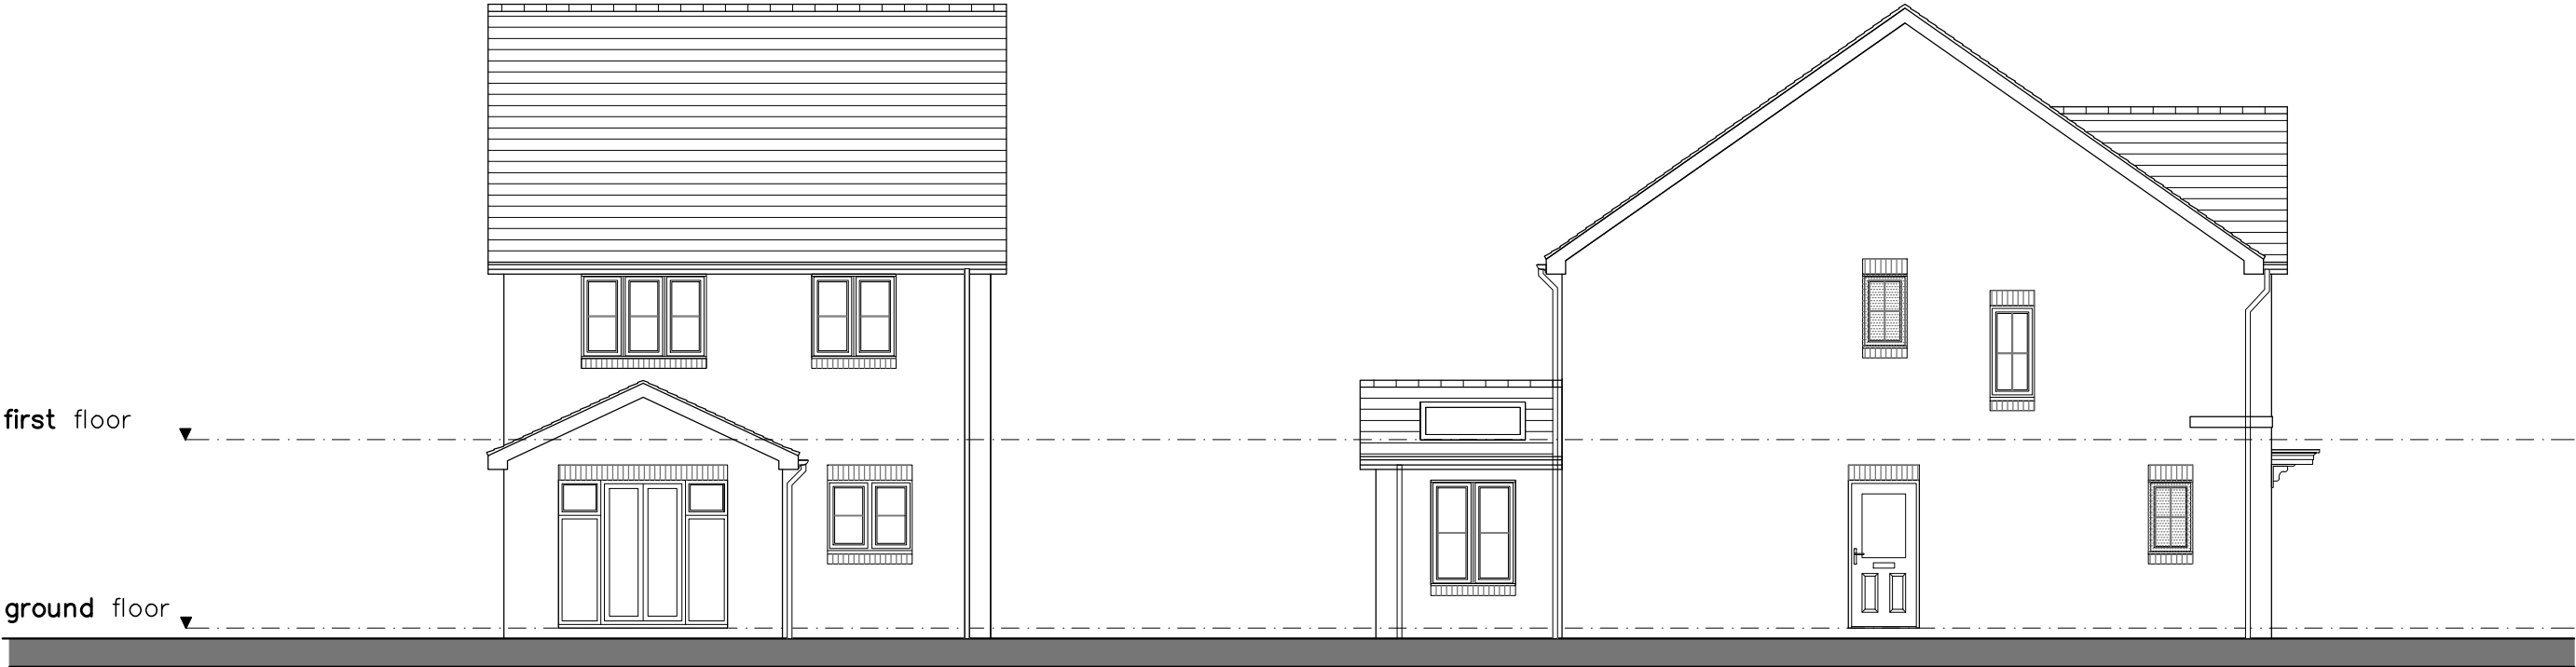

rear elevation

side elevation

PL03 08.04.26 CW JR PV Panels Omitted
PL02 20.10.23 CW JR PV Panels Added
PL01 First Planning issue

REV DATE AMEN APP REVISION

DRG No. 23/003/033

STATUS. PLANNING

SCALE. 1:100 @A3

DRAWN. CW

APPROVED. JR

REV. PL03

DATE. FEB 23



Architectus

Architectural Design and Technology

Capella House, 4 Railway Approach, Worthing, West Sussex, BN11 1UR
Tel.01903 821001 Fax. 01903 821711 Email.designoffice@architectus.co.uk

CLIENT. Cala Homes Northern Home Counties
PROJECT. Oughtonhead Lane, Hitchin,
Hertfordshire
DRAWING. House Type G1 Elevations