


PLOTS:  
As 39  
Opp 43



front elevation 1

front elevation 2

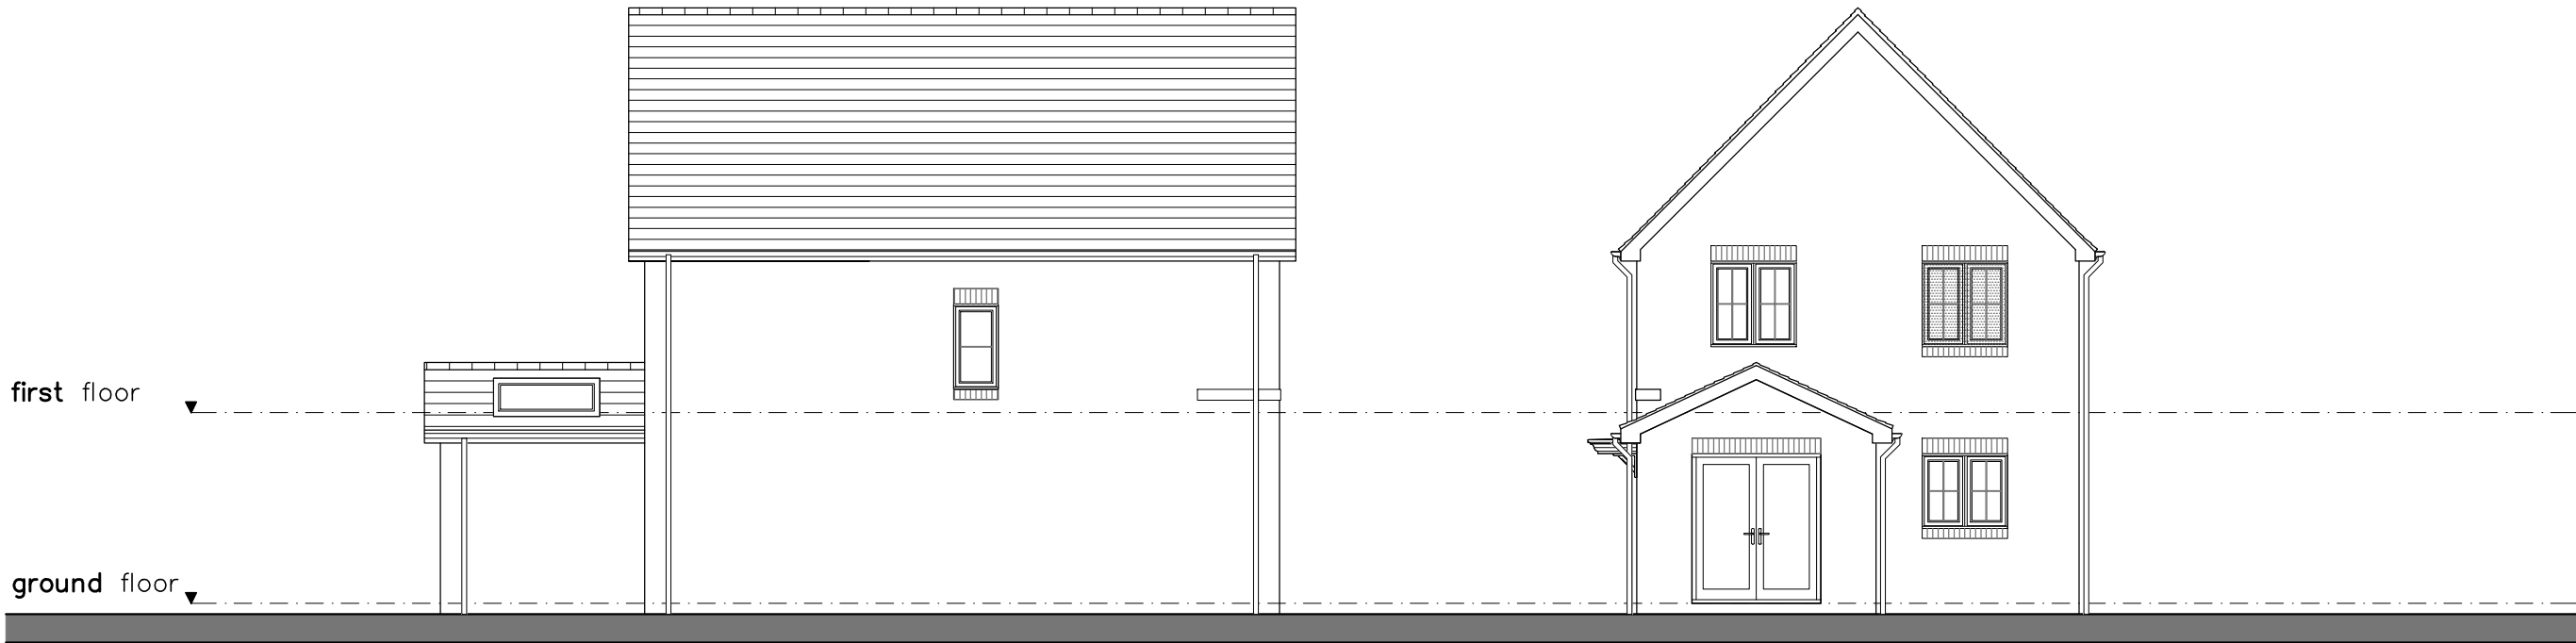

side elevation

rear elevation

PL03 08.04.26 CW JR PV Panels Omitted  
PL02 20.10.23 CW JR PV Panels Added  
PL01 First Planning issue


REV DATE AMEN APP REVISION

DRG No. 23/003/029  
STATUS. PLANNING  
SCALE. 1:100 @A3  
DRAWN. CW

APPROVED. JR

REV. PL03

DATE. FEB 23

 

Architectus

Architectural Design and Technology

Capella House, 4 Railway Approach, Worthing, West Sussex, BN11 1UR  
Tel.01903 821001 Fax. 01903 821711 Email.designoffice@architectus.co.uk

CLIENT. Cala Homes Northern Home Counties  
PROJECT. Oughtonhead Lane, Hitchin, Hertfordshire  
DRAWING. House Type E Elevations