



PLOTS:
As 35
Opp 30

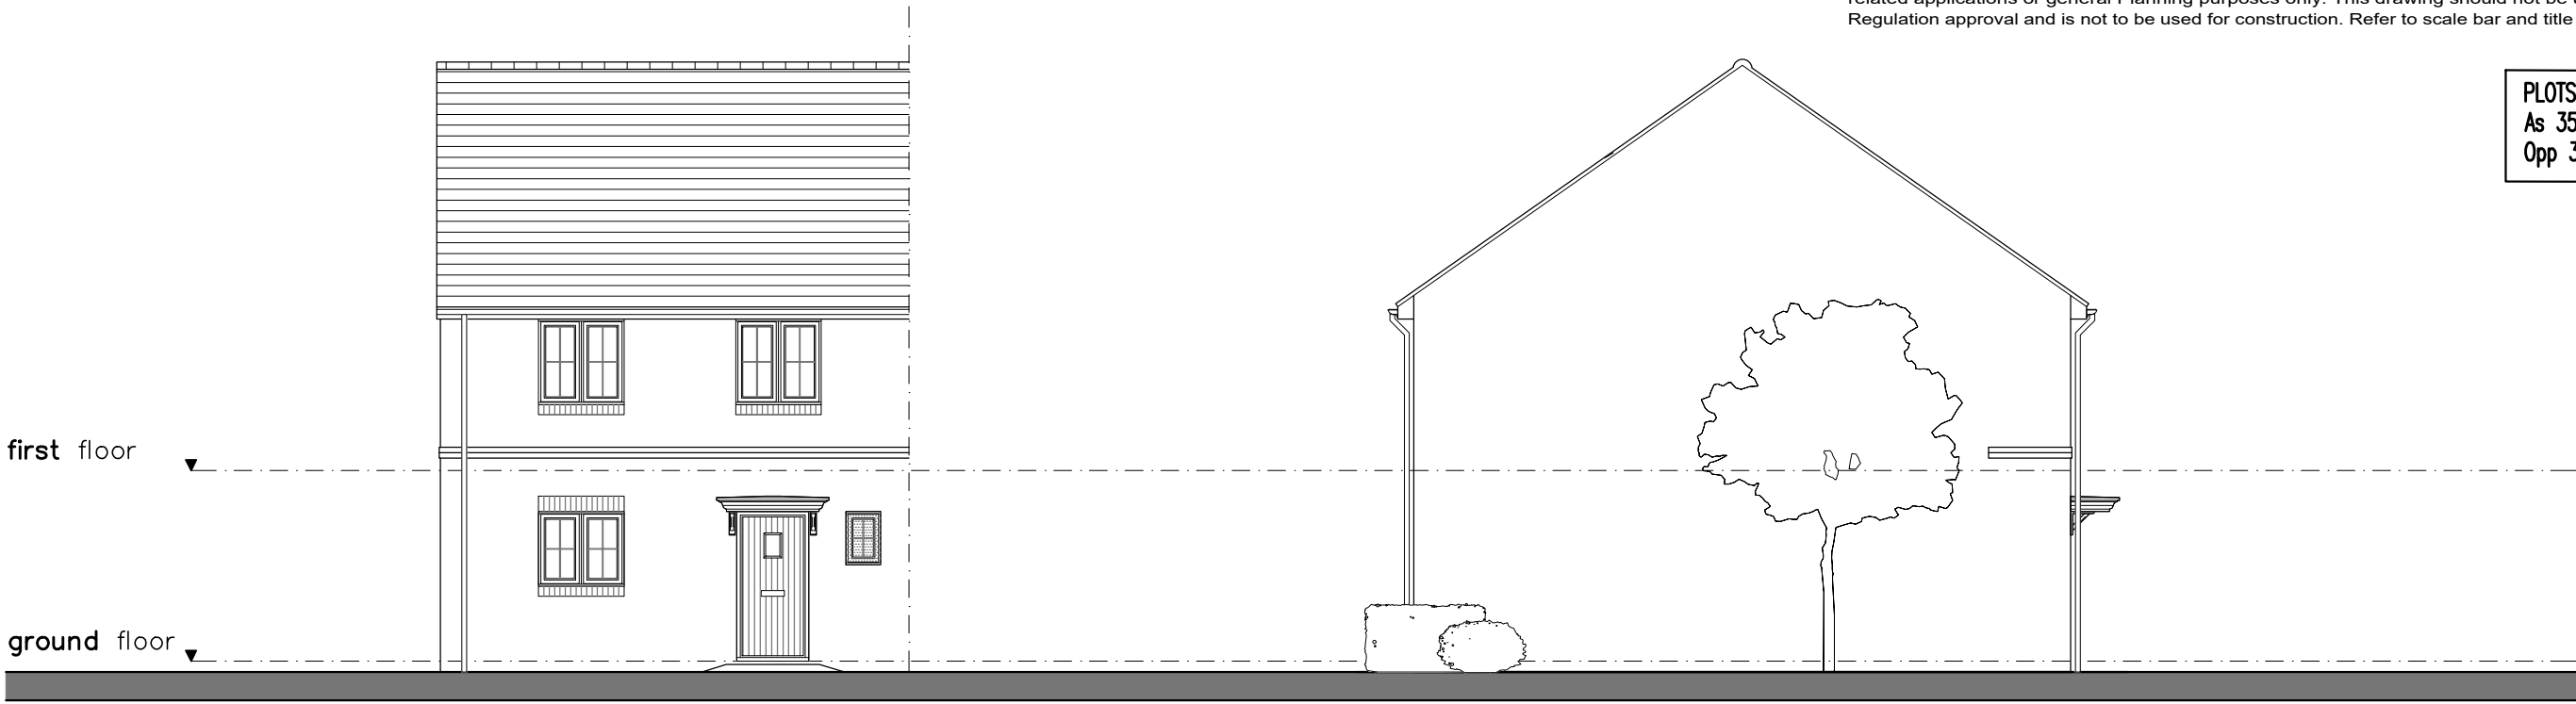

front elevation

side elevation

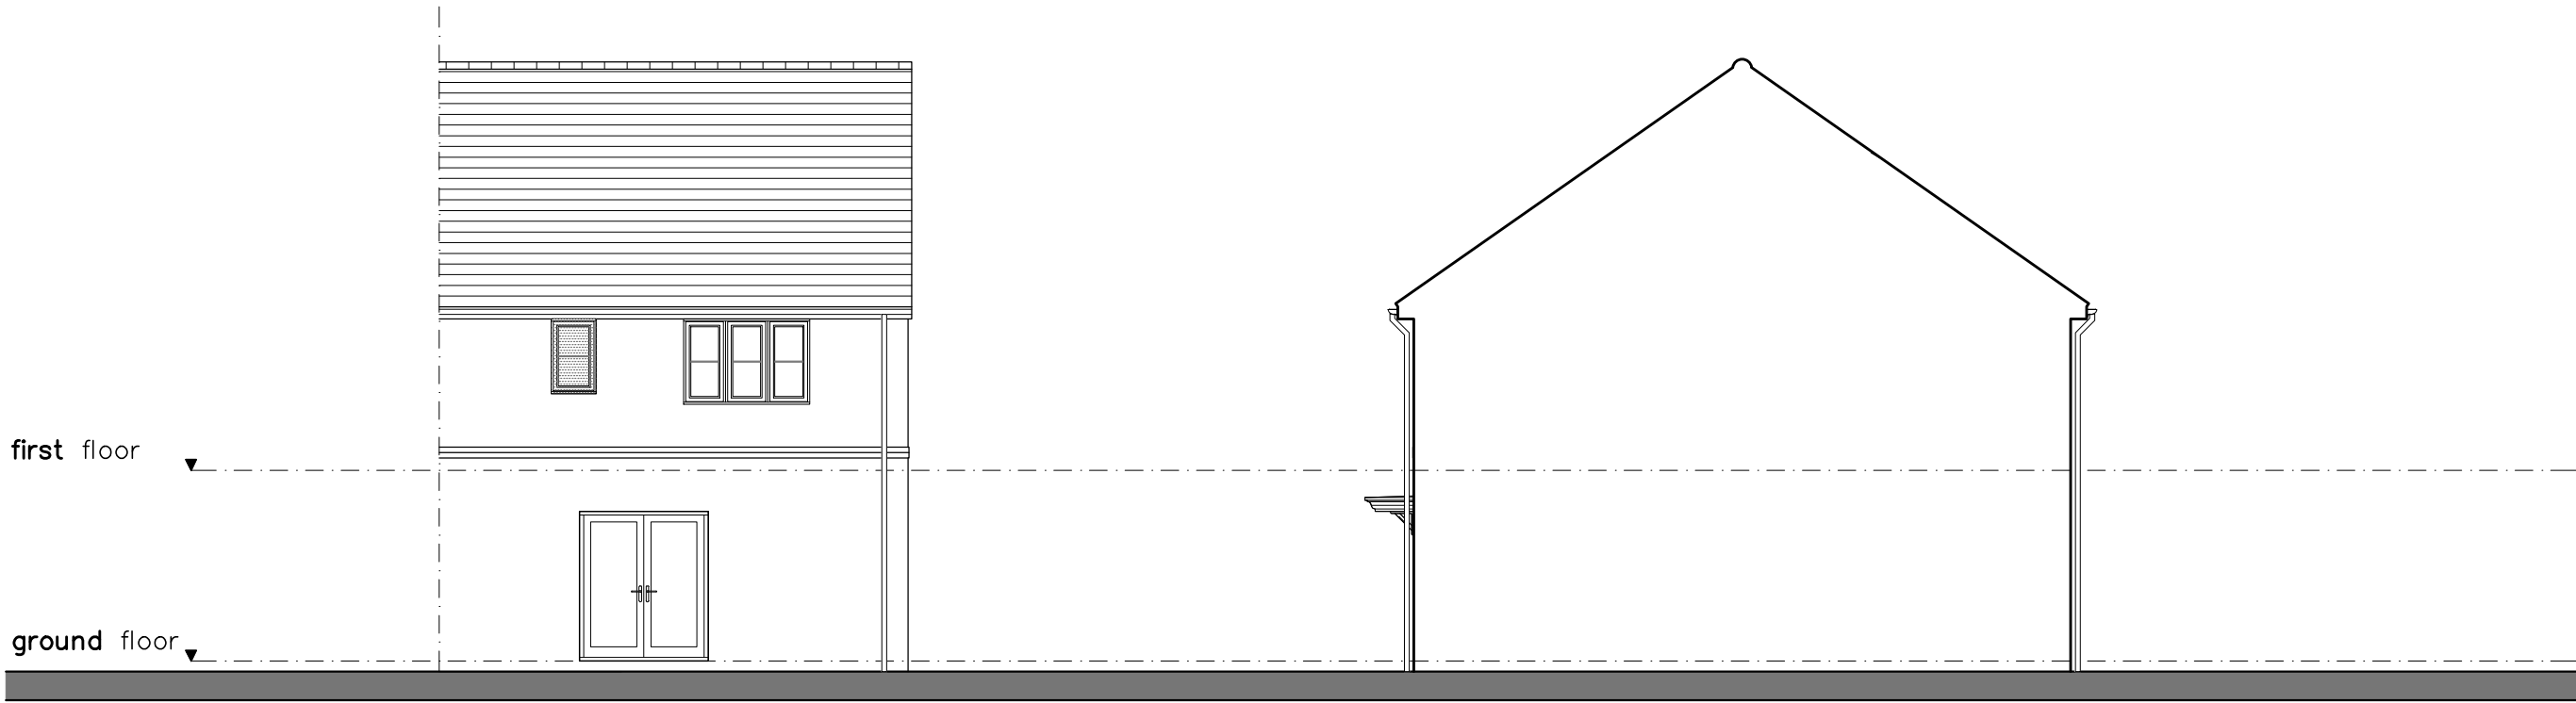

rear elevation

side elevation

PL03 08.04.26 CW JR PV Panels Omitted
PL02 20.10.23 CW JR PV Panels Added
PL01 First Planning issue


REV DATE AMEN APP REVISION

DRG No. 23/003/027
STATUS. PLANNING
SCALE. 1:100 @A3
DRAWN. CW

APPROVED. JR

REV. PL03

DATE. FEB 23

 

Architectus

Architectural Design and Technology

Capella House, 4 Railway Approach, Worthing, West Sussex, BN11 1UR
Tel.01903 821001 Fax. 01903 821711 Email.designoffice@architectus.co.uk

CLIENT. Cala Homes Northern Home Counties
PROJECT. Oughtonhead Lane, Hitchin,
Hertfordshire
DRAWING. House Type D Elevations