



PLOTS:
 AS: 27,33
 OPP: 38

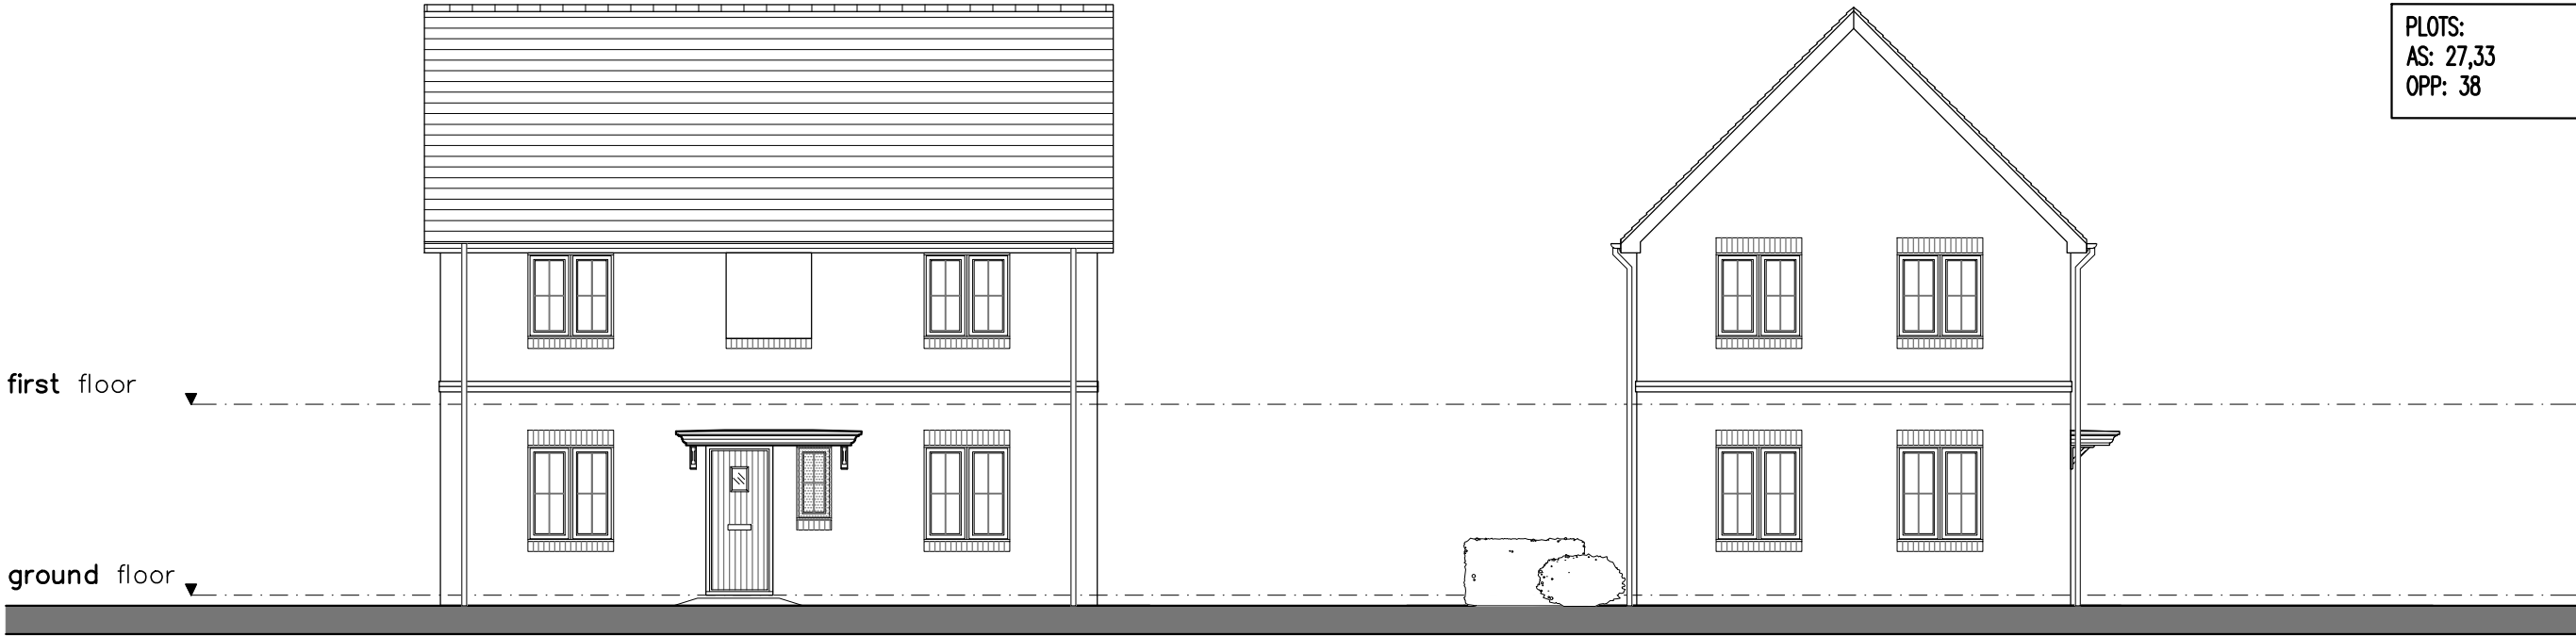

front elevation 1

front elevation 2

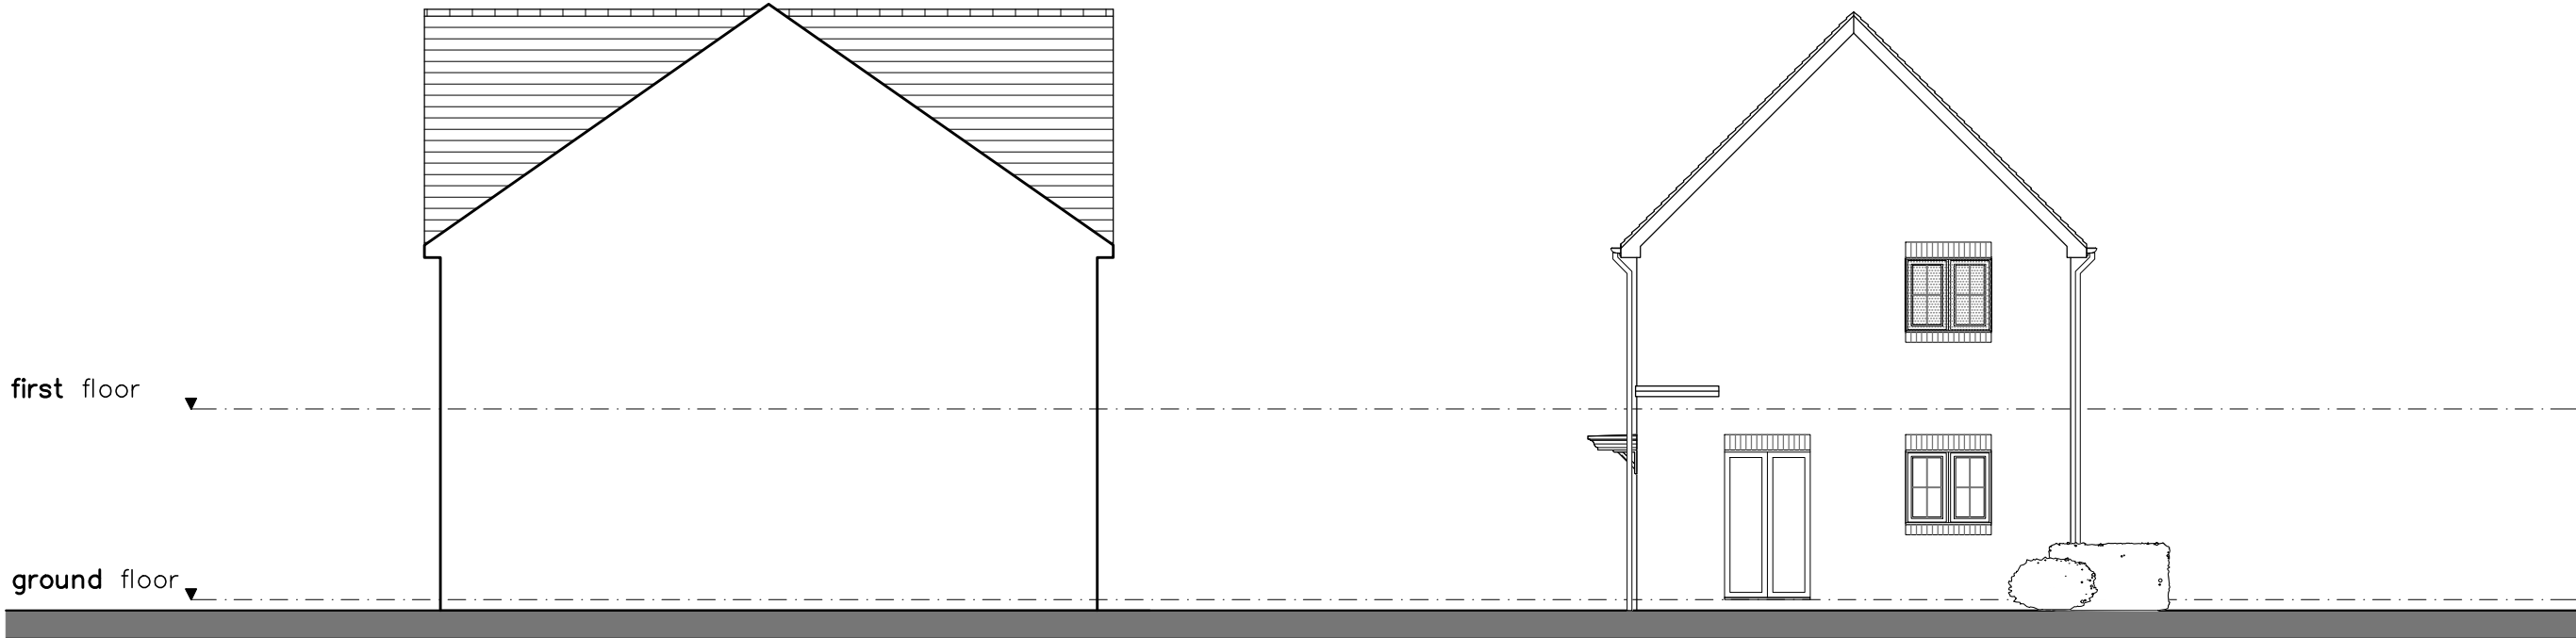

side elevation

rear elevation

PL03 08.04.26 CW JR PV Panels Omitted
 PL02 20.10.23 CW JR PV Panels Added
 PL01 First Planning issue

REV DATE AMEN APP REVISION

DRG No. 23/003/025
 STATUS. PLANNING
 SCALE. 1:100 @A3
 DRAWN. CW

APPROVED. JR

REV. PL03

DATE. FEB 23

