


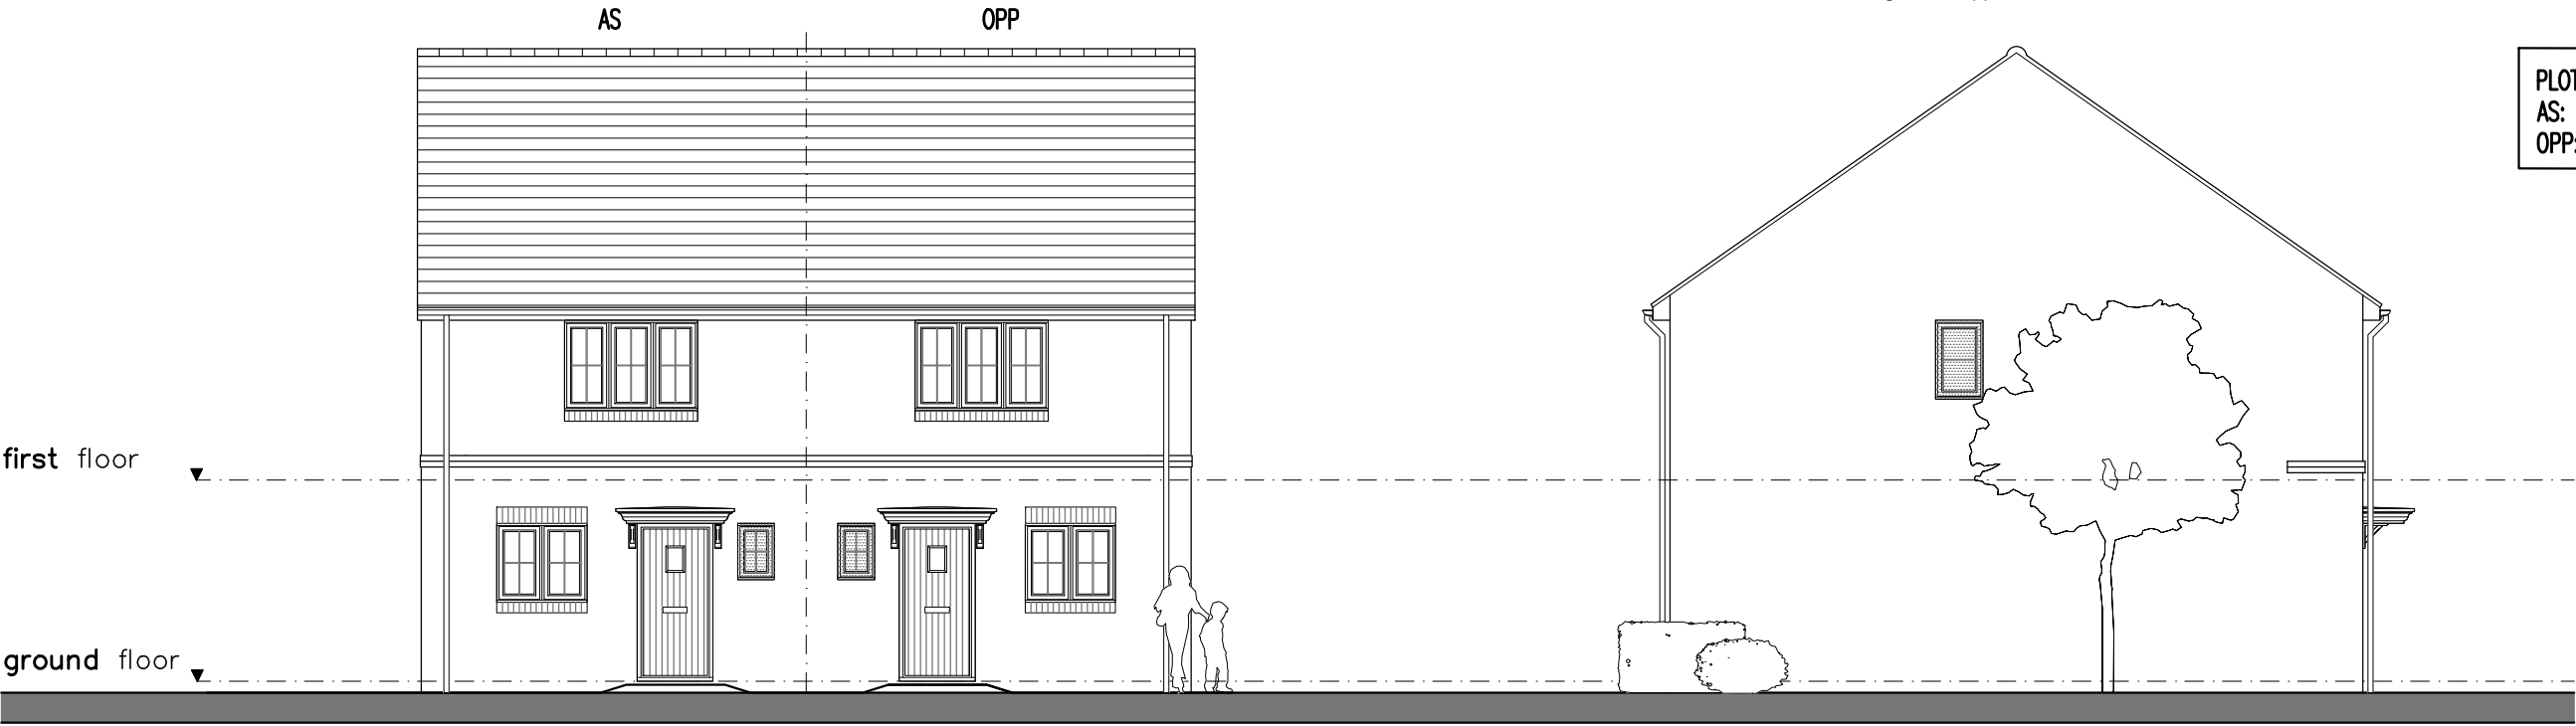

PLOTS:
AS: 29,31,37,41,42
OPP: 28,34,36,40

front elevation

side elevation



rear elevation

side elevation

PL03 08.04.26 CW JR PV Panels Omitted
PL02 20.10.23 CW JR PV Panels Added
PL01 08.04.26 First Planning issue

REV DATE AMEN APP REVISION

DRG No. 23/003/021

STATUS. PLANNING

SCALE. 1:100 @A3

DRAWN. CW

APPROVED. JR

REV. PL03

DATE. FEB 23

