


- LEGEND:**
- 1 Proposed dormer window, metal clad to reflect visual appearance of lead, with white framed U-PVC windows.
 - 2 Existing window cill level lowered and window replaced with a new hinged opening doors of either U-PVC or aluminum construction, finished in white.
 - 3 Proposed inset terraces recessed into existing roof plane, and completed with dark grey opening doors, of either U-PVC or aluminium construction. New walls to be metal clad.
 - 4 Proposed black metal balustrades fixed to rear face of existing parapet wall, providing edge protection up to 1100mm.
 - 5 White glazing bar detailing added to all new replacement windows and doors.
 - 6 New ventilation louvres.

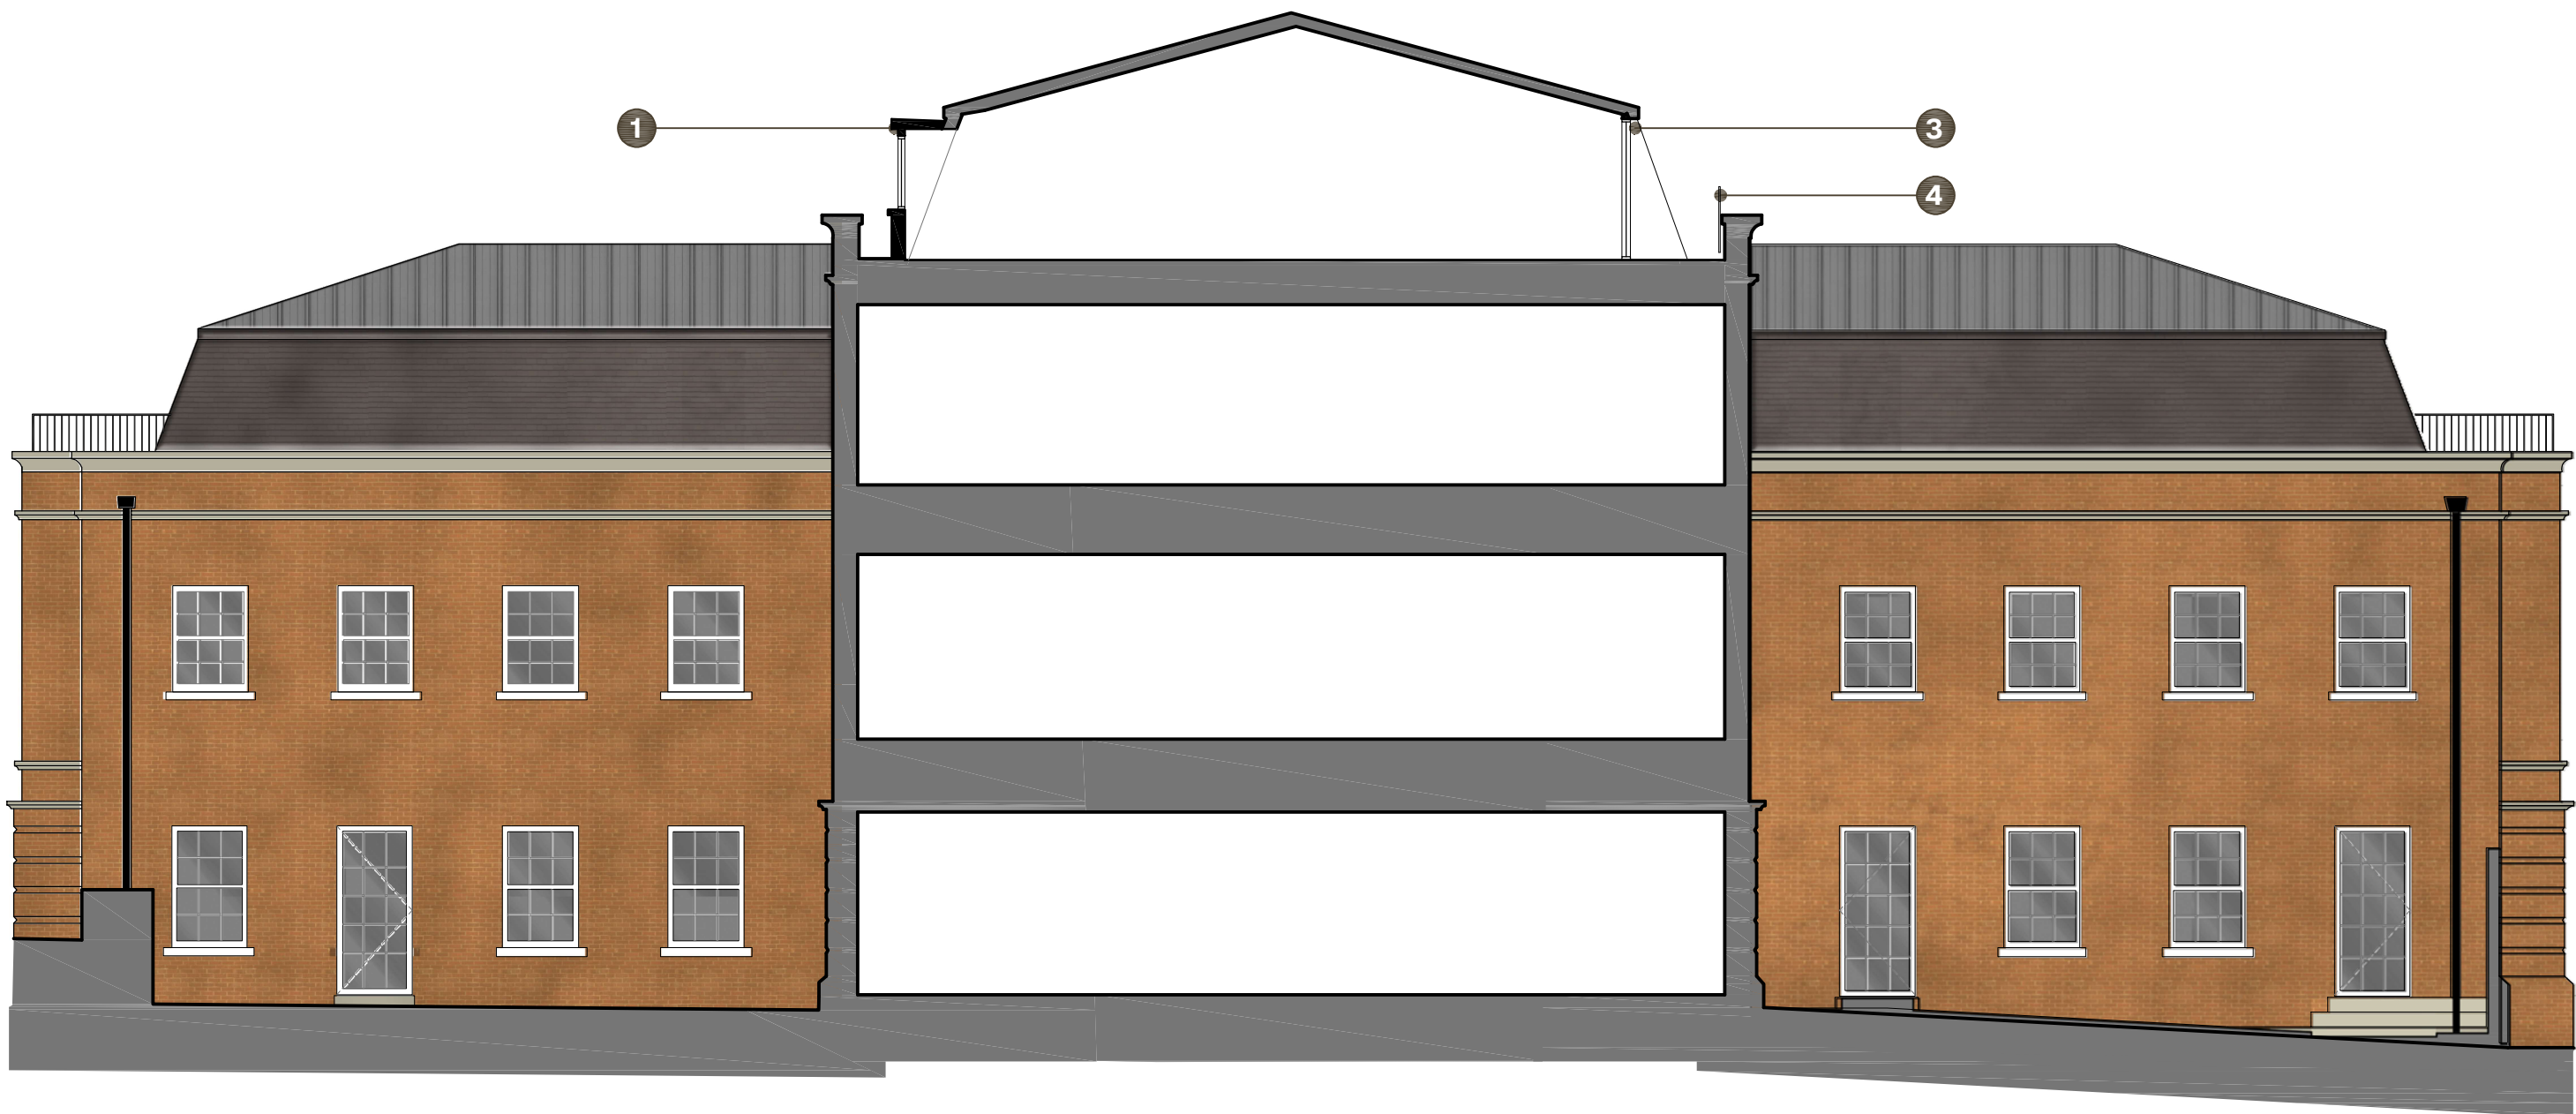

PROPOSED SECTION AA



PROPOSED SECTION BB

Copyright
© Opstead Limited 2026.
All rights reserved. This drawing is the property of Opstead Limited
and shall not be copied, reproduced, or used for any purpose other
than that for which it was issued without written permission.

Drawing Status
Planning
Notes

Revision
P1 06.05.2026 Minor amendment to rooflight sizes.
P2 23.07.2026 Minor amendment to terrace door sizes and balustrades.
Section AA corrected.

opstead

Architecture
Design Advisory
Development
m 07725 127 205
e info@opstead.co.uk
w www.opstead.co.uk

Project
Pease House
The Priory, Tilehouse Street, Hitchin, SG5 2DW
Drawing Title
Planning Application
Proposed Elevations and Sections

Scale
1:100 @ A1
Date
April 2026
Drawing No
133-OP-PL-PE-A-103
Revision
P2