


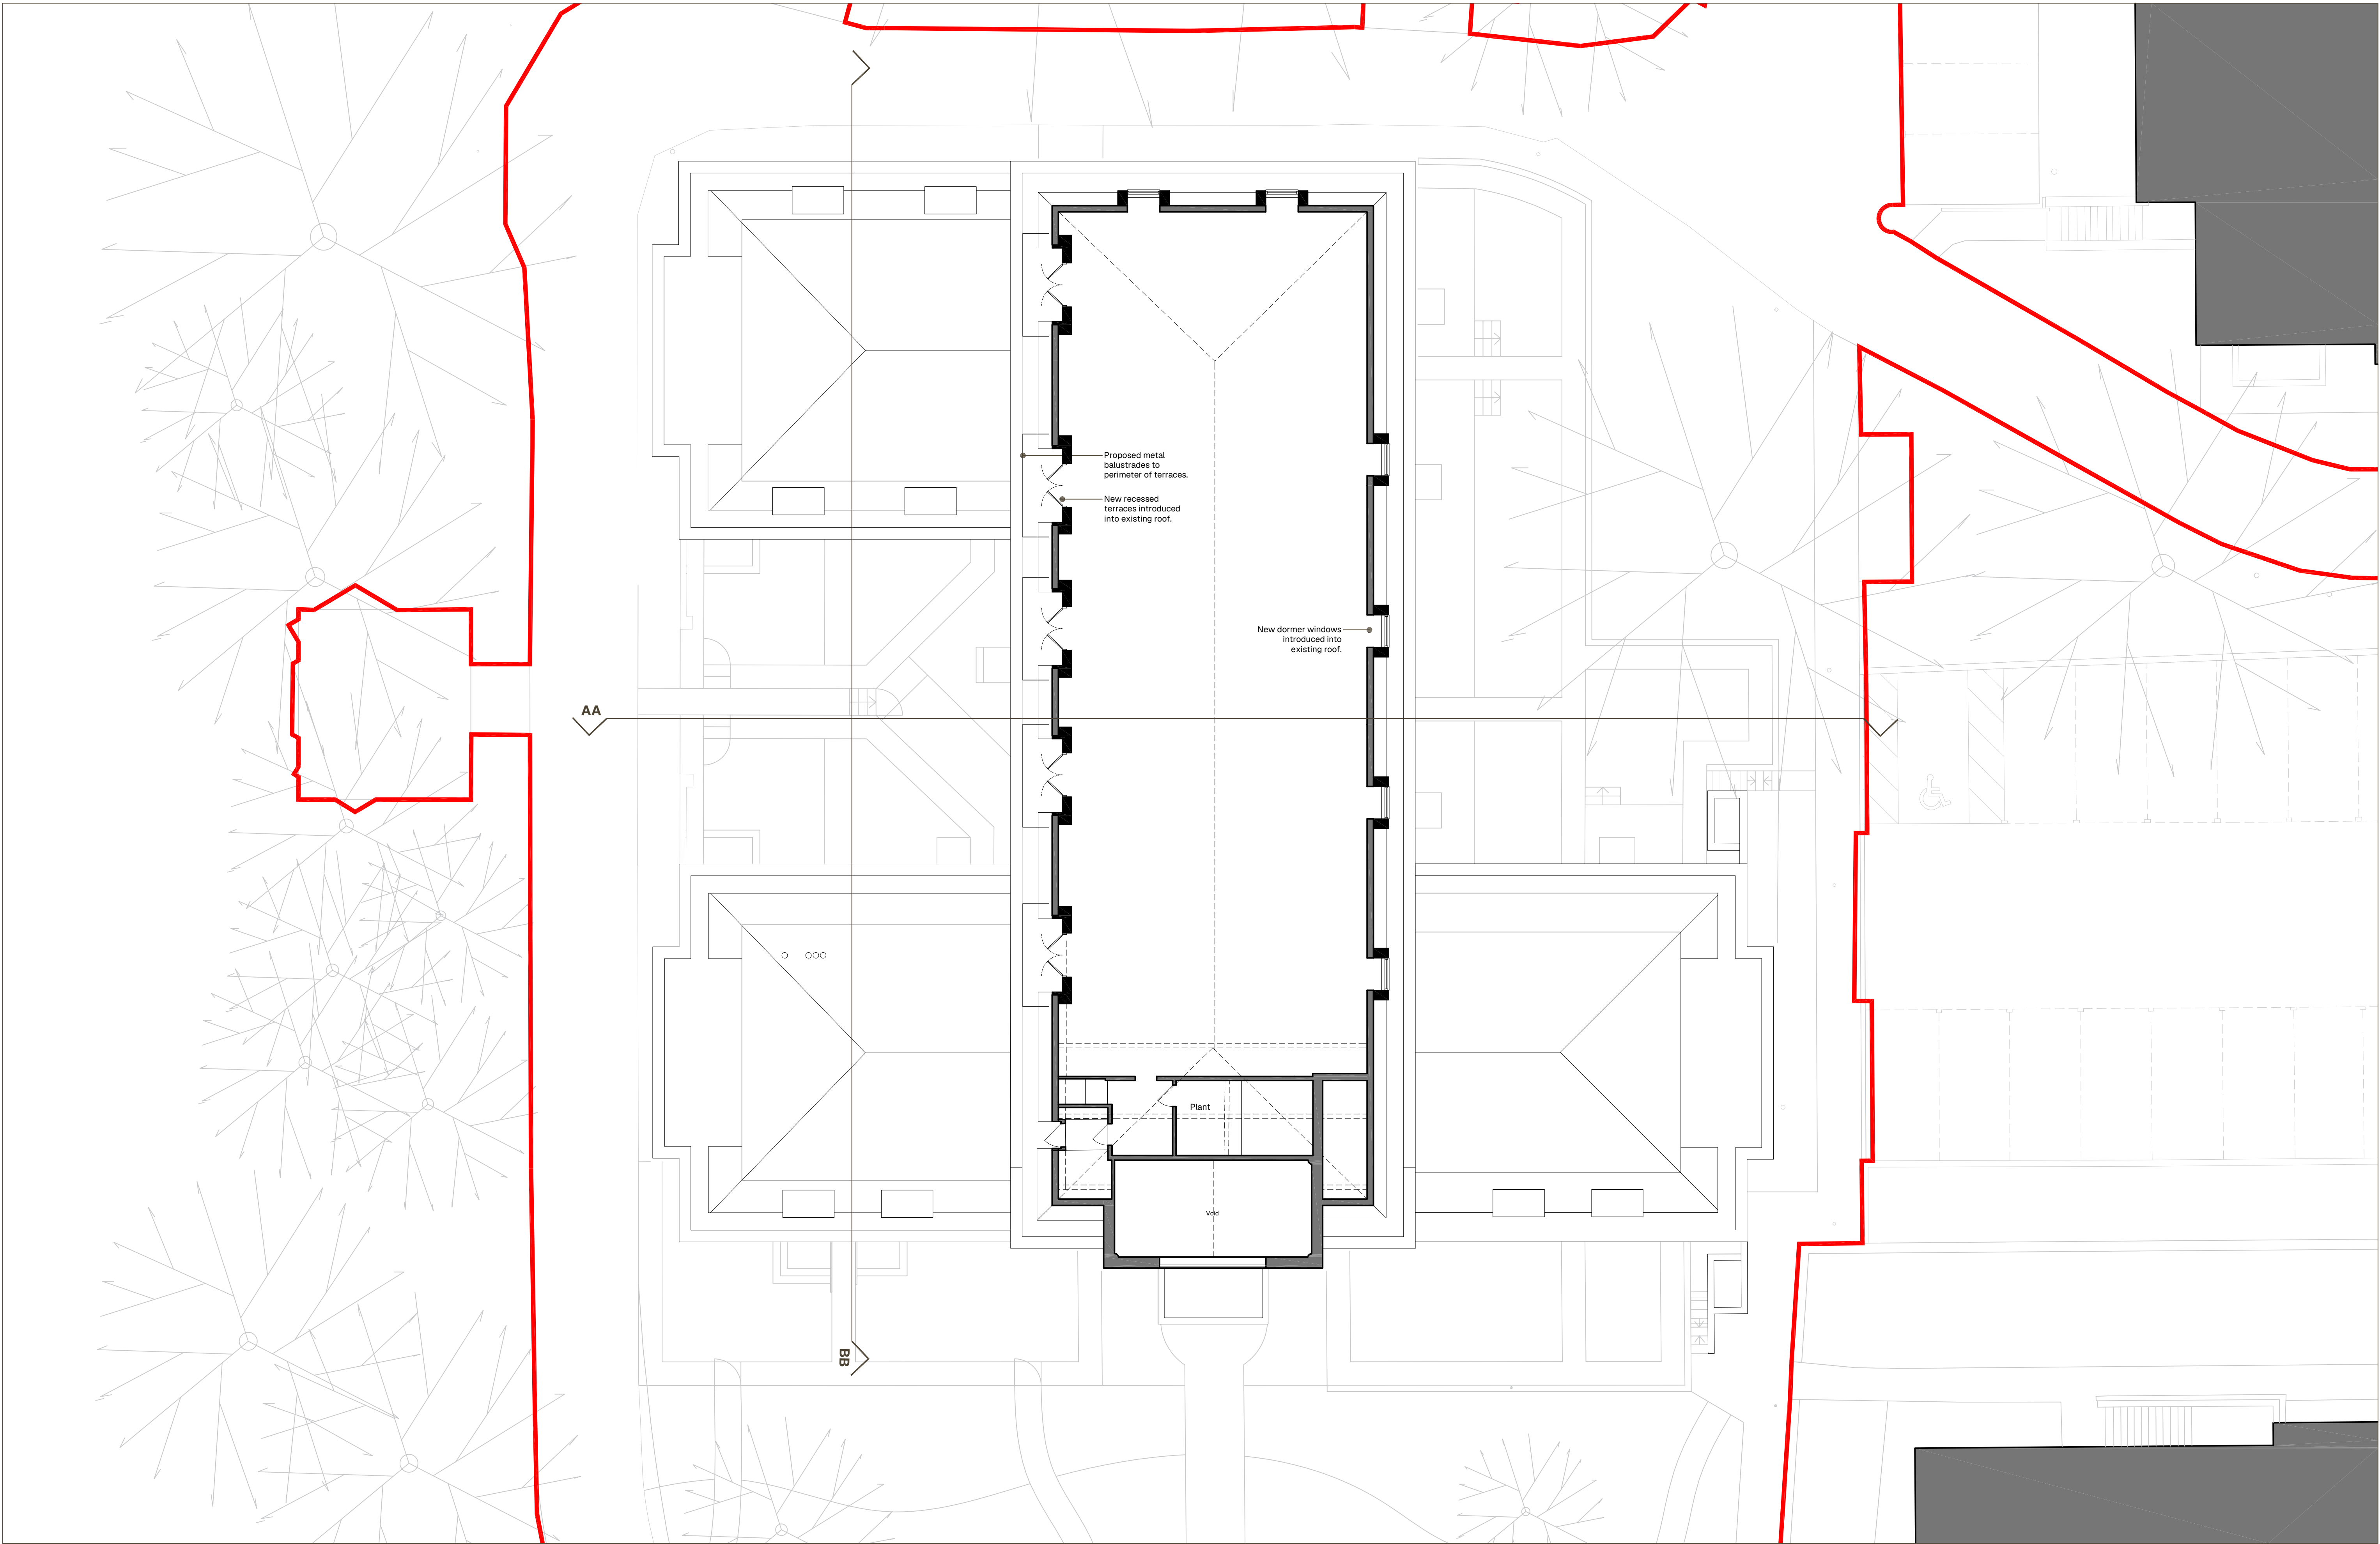

Copyright  
© Opstead Limited 2026.  
All rights reserved. This drawing is the property of Opstead Limited  
and shall not be copied, reproduced, or used for any purpose other  
than that for which it was issued without written permission.

Drawing Status  
**Planning**  
Notes

Revision  
P1 23.07.2026 Minor amendment to terrace door sizes and position.



1:100 0 1 2 3 4 5 m

# opstead

Architecture  
Design Advisory  
Development  
m 07725 127 205  
e info@opstead.co.uk  
w www.opstead.co.uk

Project  
**Pease House**  
The Priory, Tilehouse Street, Hitchin, SG5 2DW  
Drawing Title  
**Planning Application**  
**Proposed Third Floor Plan**

Scale  
1:100 @ A1  
Drawing No  
**133-OP-PL-PP-A-104 P1**  
Date  
**April 2026**  
Revision