



GARAGES FOR PLOTS 3 AND 4

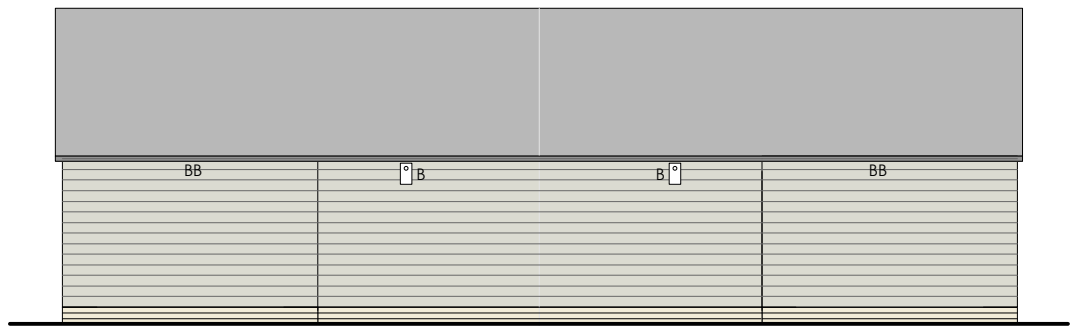


SOUTH EAST ELEVATION (looking towards Ashwell Street)




NORTH WEST ELEVATION

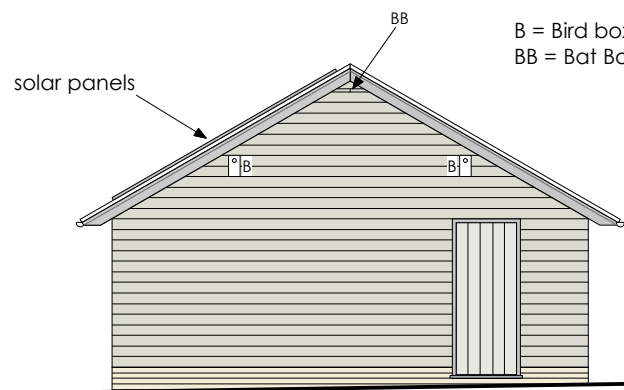

NORTH EAST ELEVATION

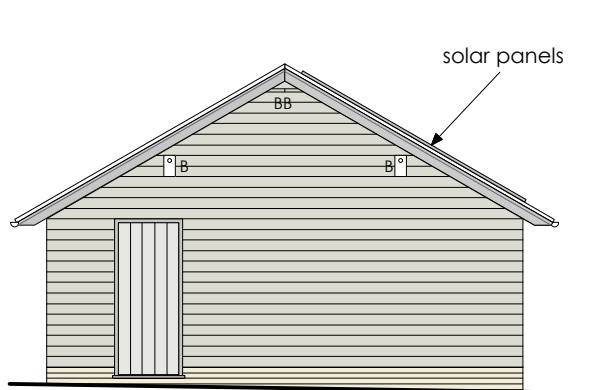

SOUTH WEST ELEVATION

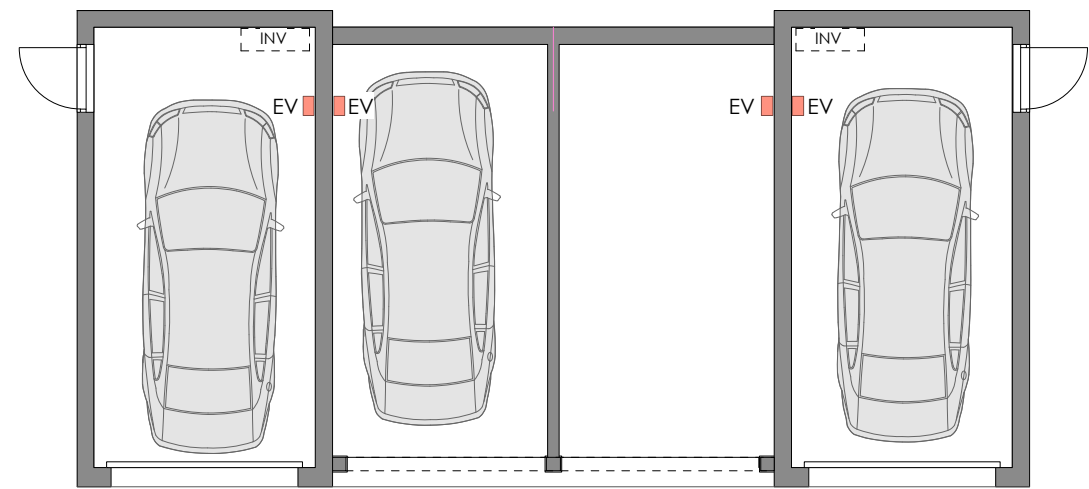


PLAN




FRONT ELEVATIONS OF HOUSES 3 AND 4


GARAGE FOR PLOT 2

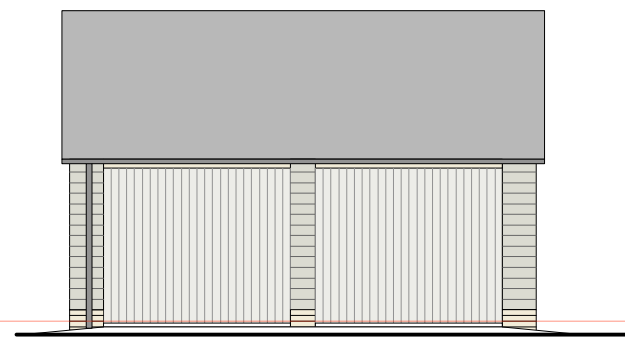


NORTH WEST ELEVATION

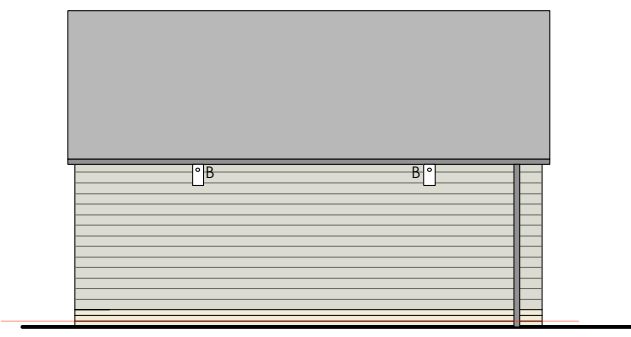


SOUTH EAST ELEVATION

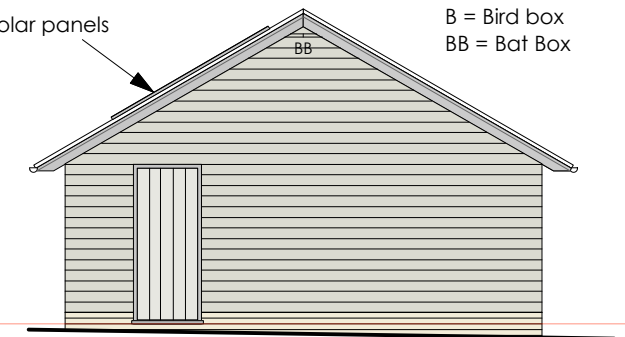




NORTH EAST ELEVATION


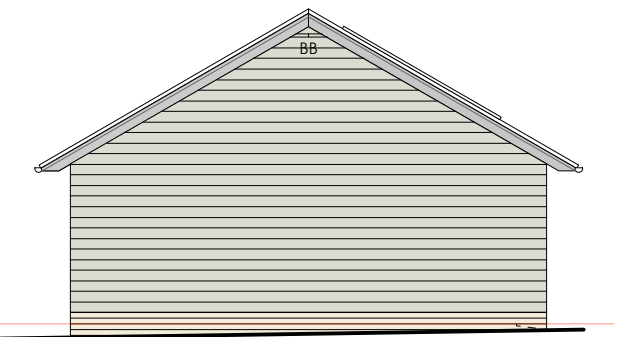


SOUTH WEST ELEVATION

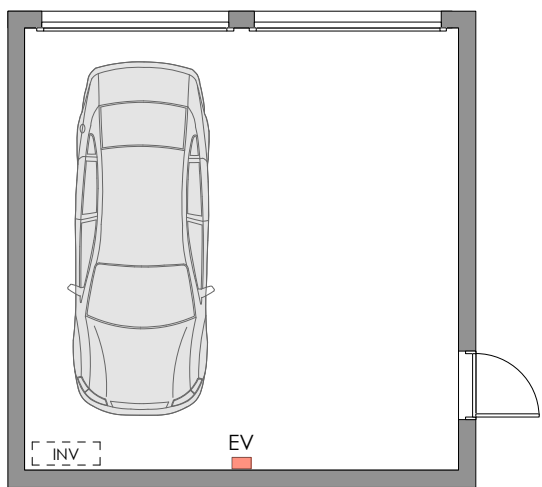

PLAN

   PROPOSED BUILDING MATERIALS			NOTES:
WALLS	ROOFS	WINDOWS	
 light buff coloured quatr brickwork with white colour lime mortar joints	 45deg pitch Clay plain tiles	Aluminium clad timber framed fully weather sealed casements. Double glazed sealed units. Side and top hung casements. Concealed trickle vents	■ EV = Position of electric car charging point  = Solar Inverter
 Wide feather edge horizontal boarding with light grey/oak colour preservative stain finish. (from Newmarket Paint Company, or other equal)	 30 deg pitch Spanish slate to garages		

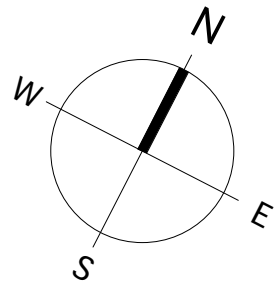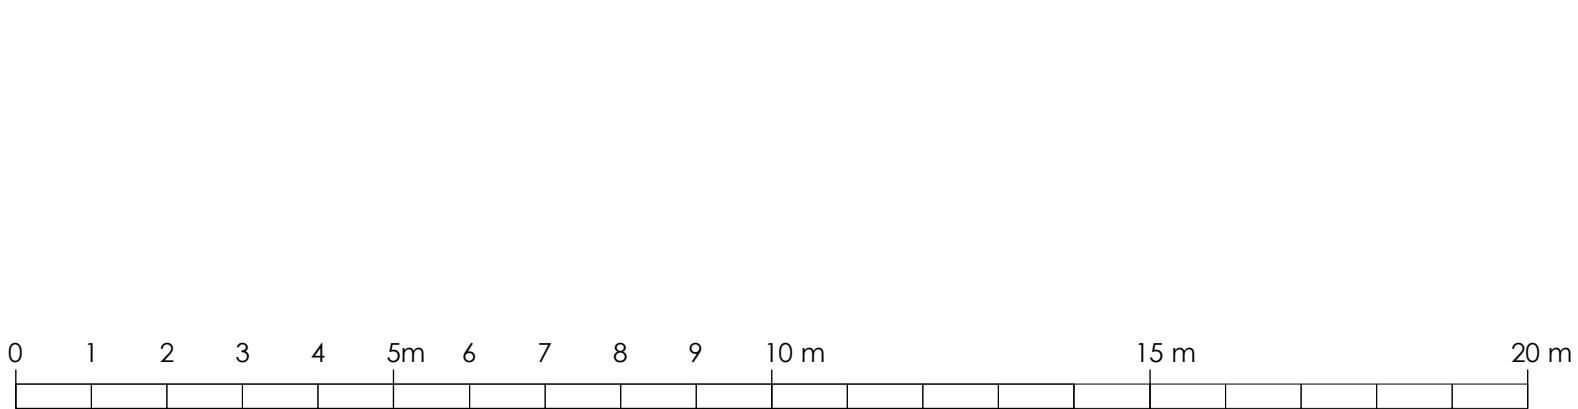

Rev P, 5-11-25. PLANNING DRAWING

Project:	PROPOSED NEW HOUSES IN THE RUDDERY, ASHWELL STREET, ASHWELL, HERTS		
Drawing title:	Scale:	Drawing Number:	
GARAGES for PLOTS 2, 3 and 4 PROPOSED PLANS AND ELEVATIONS	1: 100	303-A1-09 P	
	Date:		
	August 2025		