




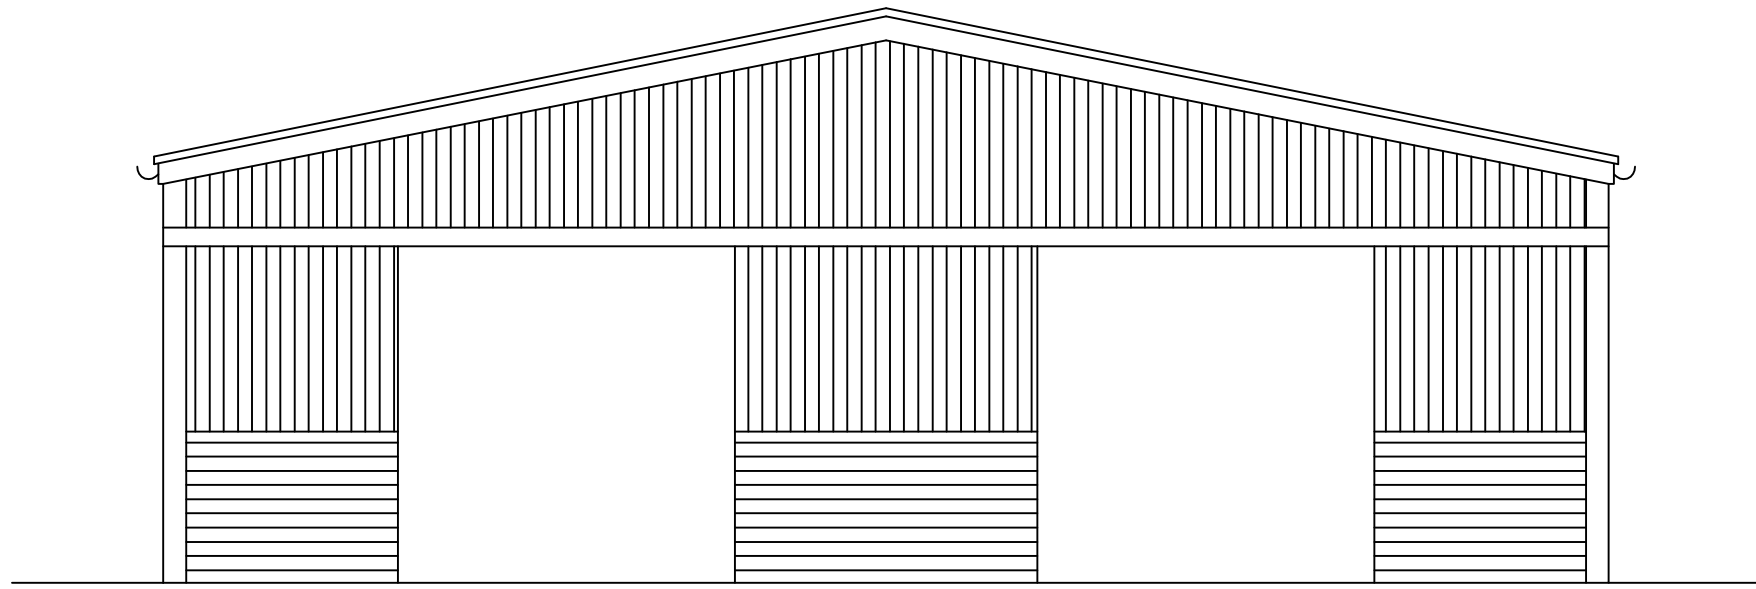


EXISTING FRONT ELEVATION (1:100)
(BUILDING A)

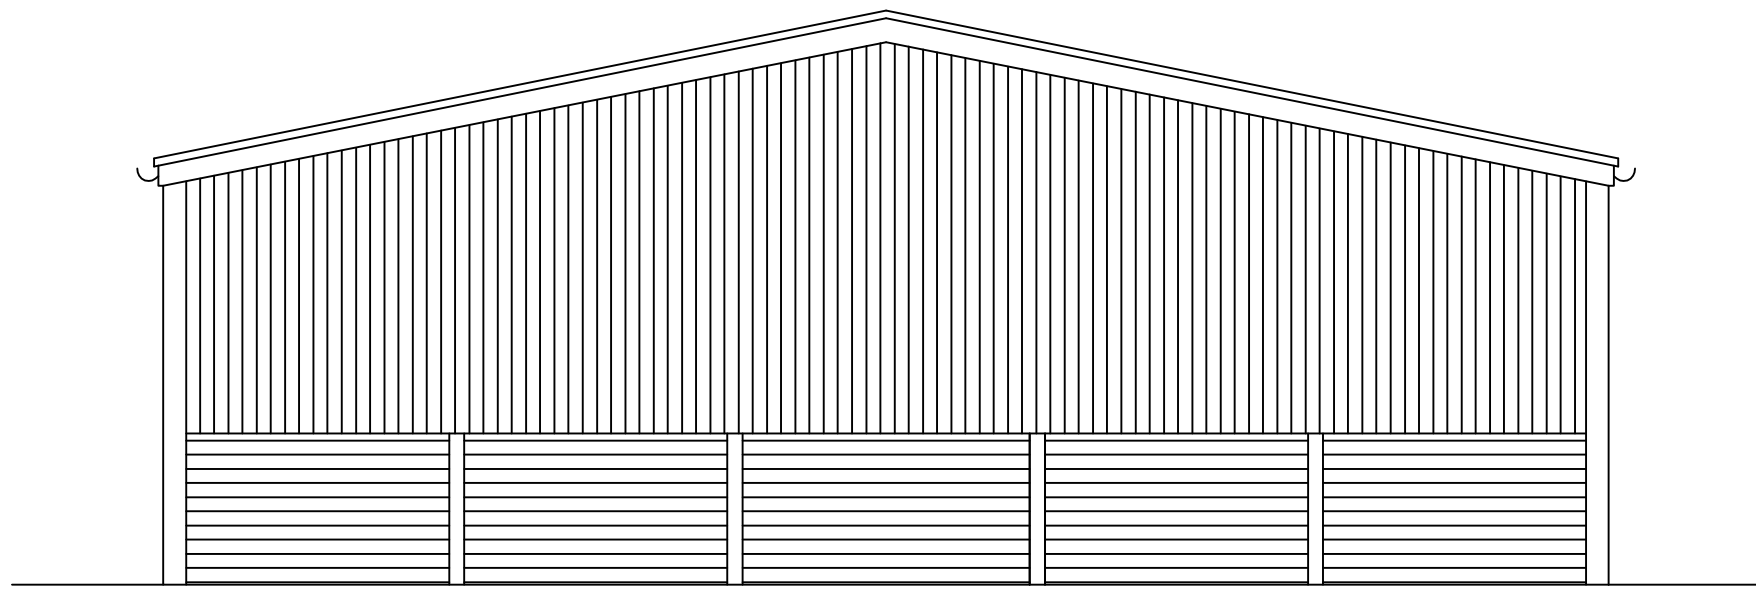

EXISTING REAR ELEVATION (1:100)
(BUILDING A)

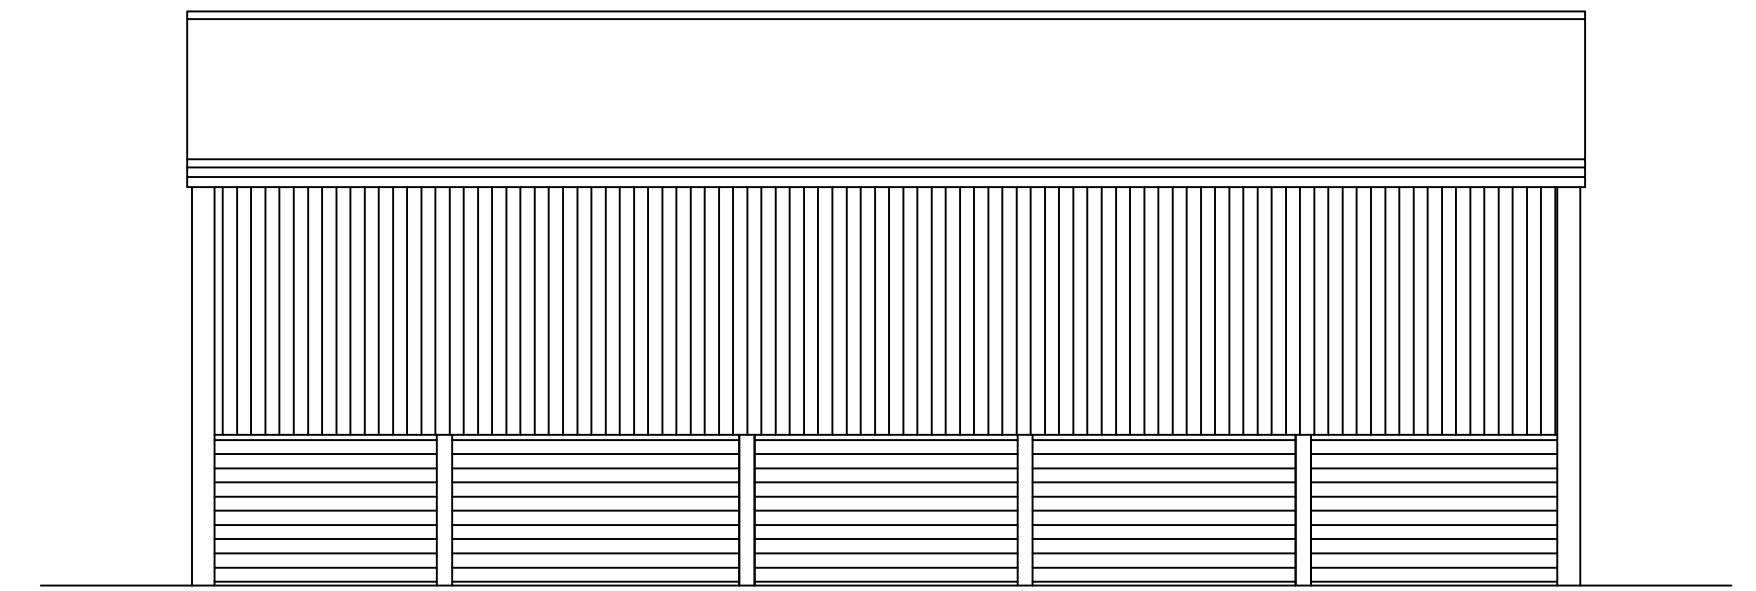

EXISTING SIDE ELEVATION (1:100)
(BUILDING A)

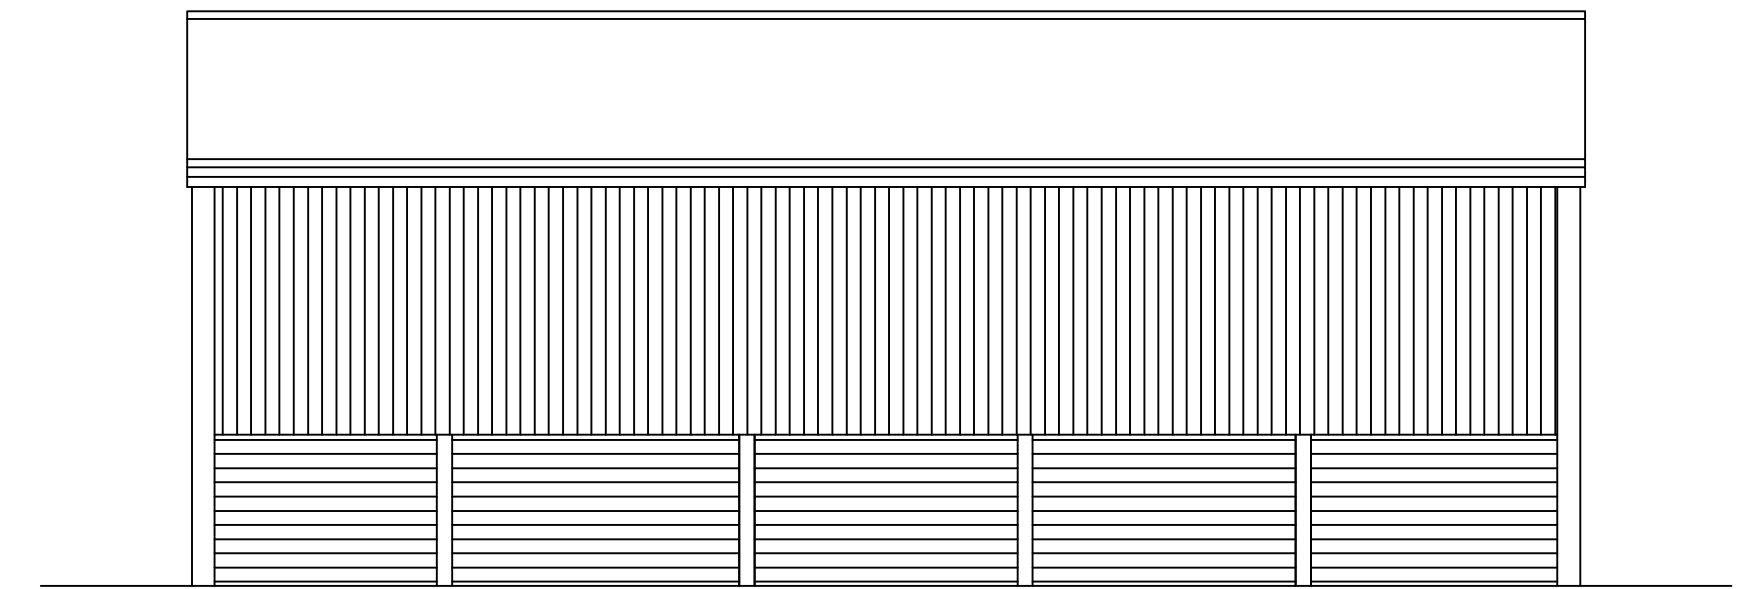


EXISTING SIDE ELEVATION (1:100)
(BUILDING A)




WHEAT/GRAIN STORE

GROSS EXTERNAL AREA = 366sqm


EXISTING FLOOR PLAN (1:100)
(BUILDING A)

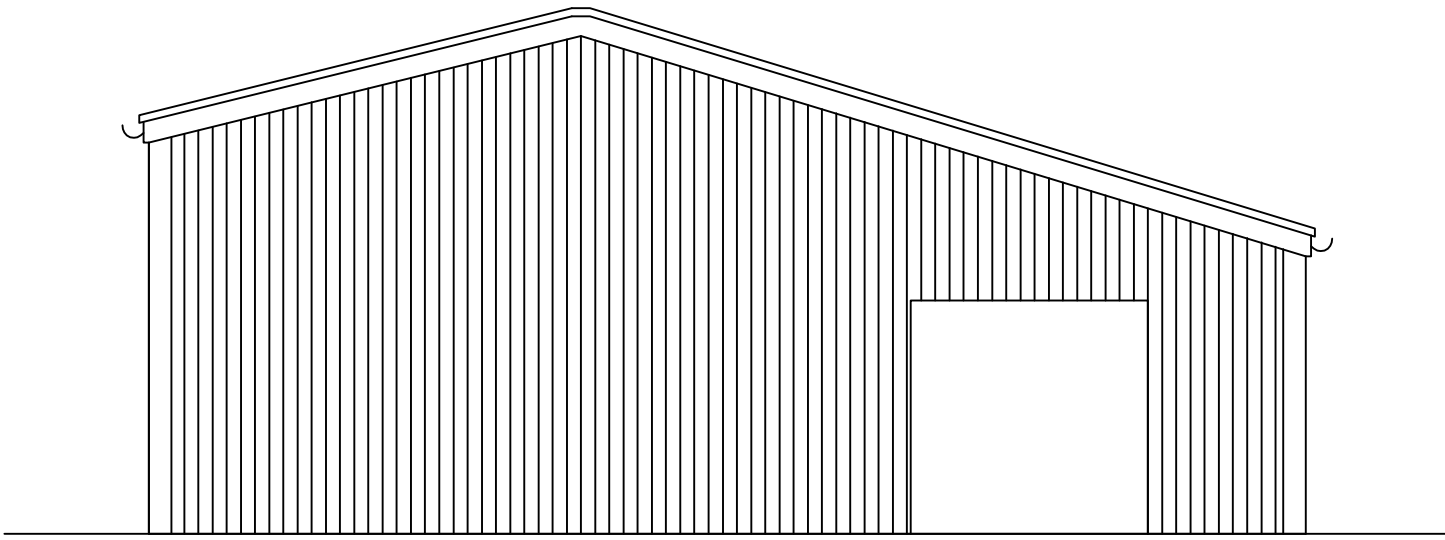


EXISTING FRONT ELEVATION (1:100)
(BUILDING B)

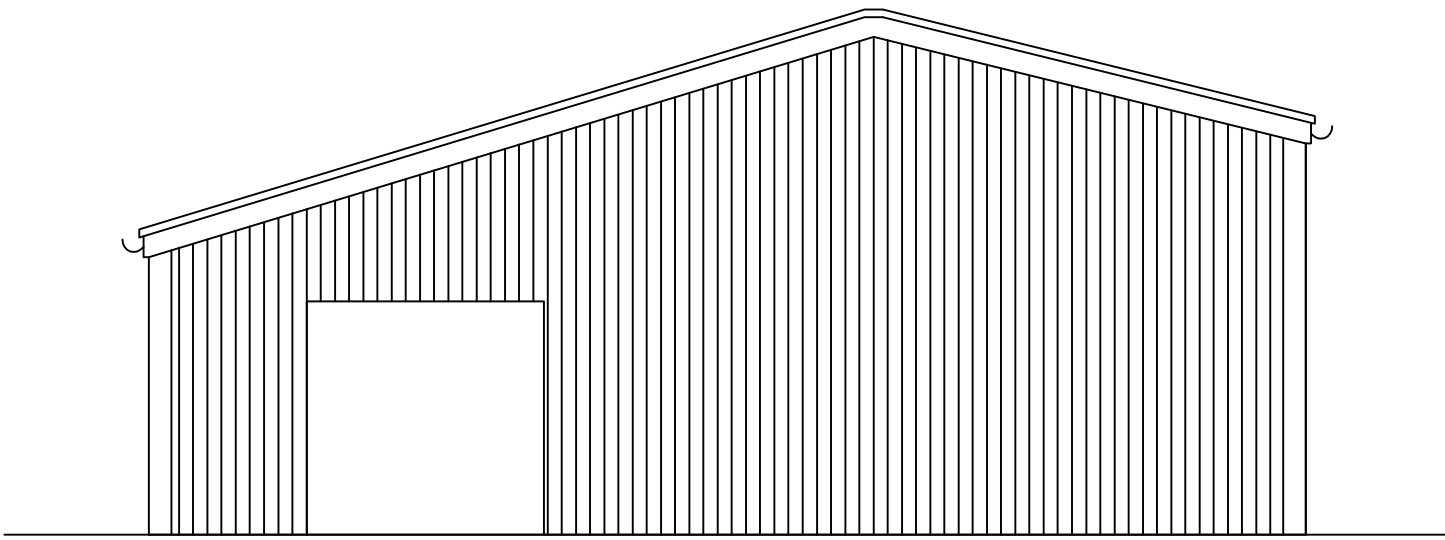


EXISTING REAR ELEVATION (1:100)
(BUILDING B)

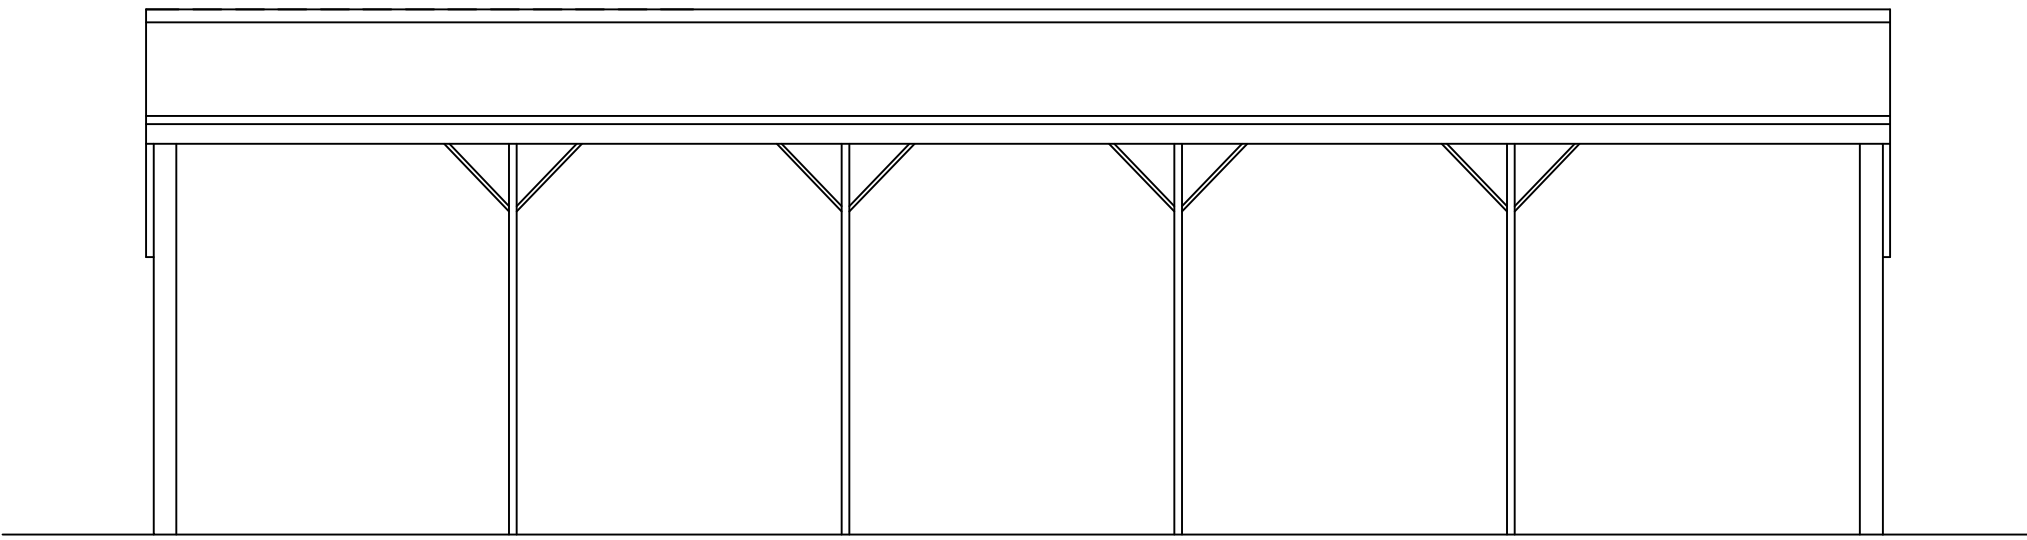

EXISTING SIDE ELEVATION (1:100)
(BUILDING B)

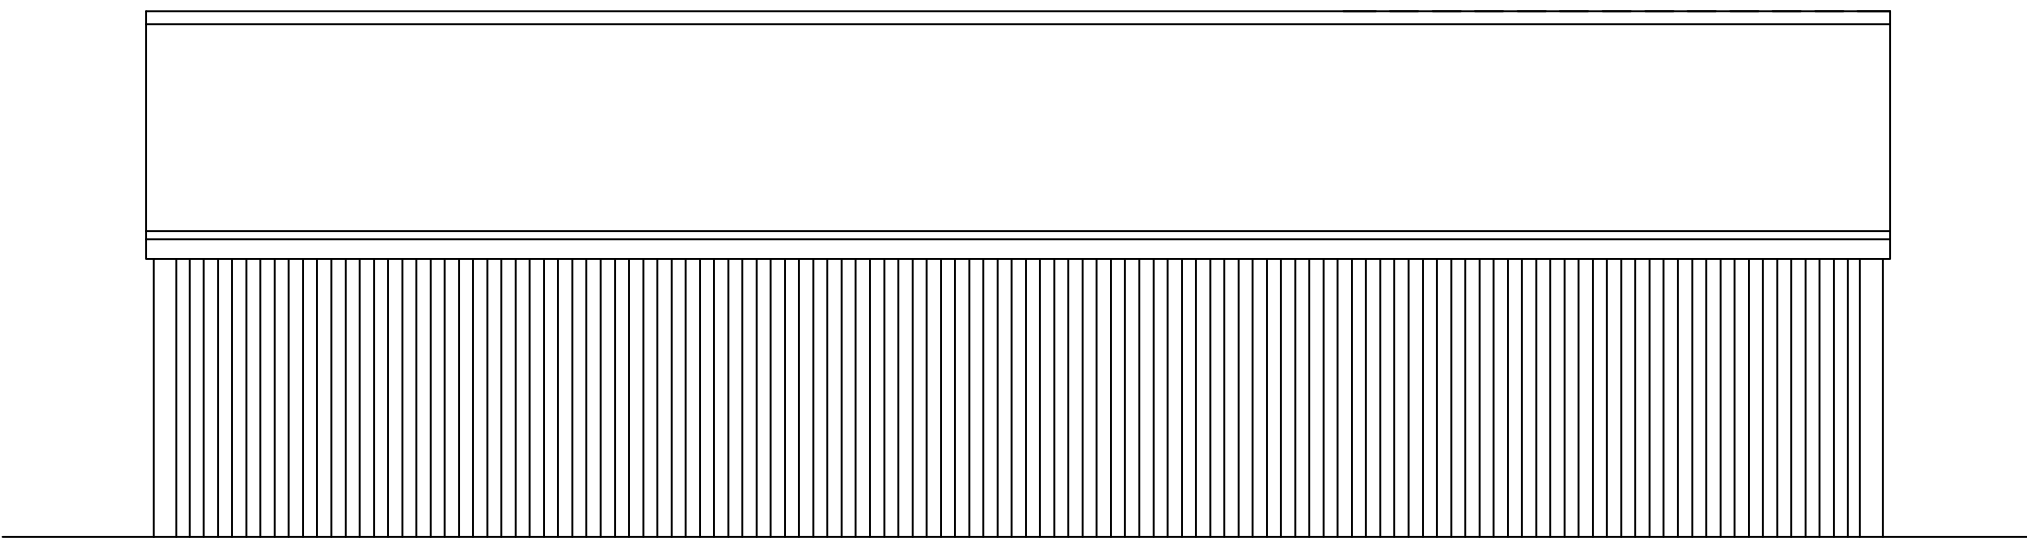

EXISTING SIDE ELEVATION (1:100)
(BUILDING B)

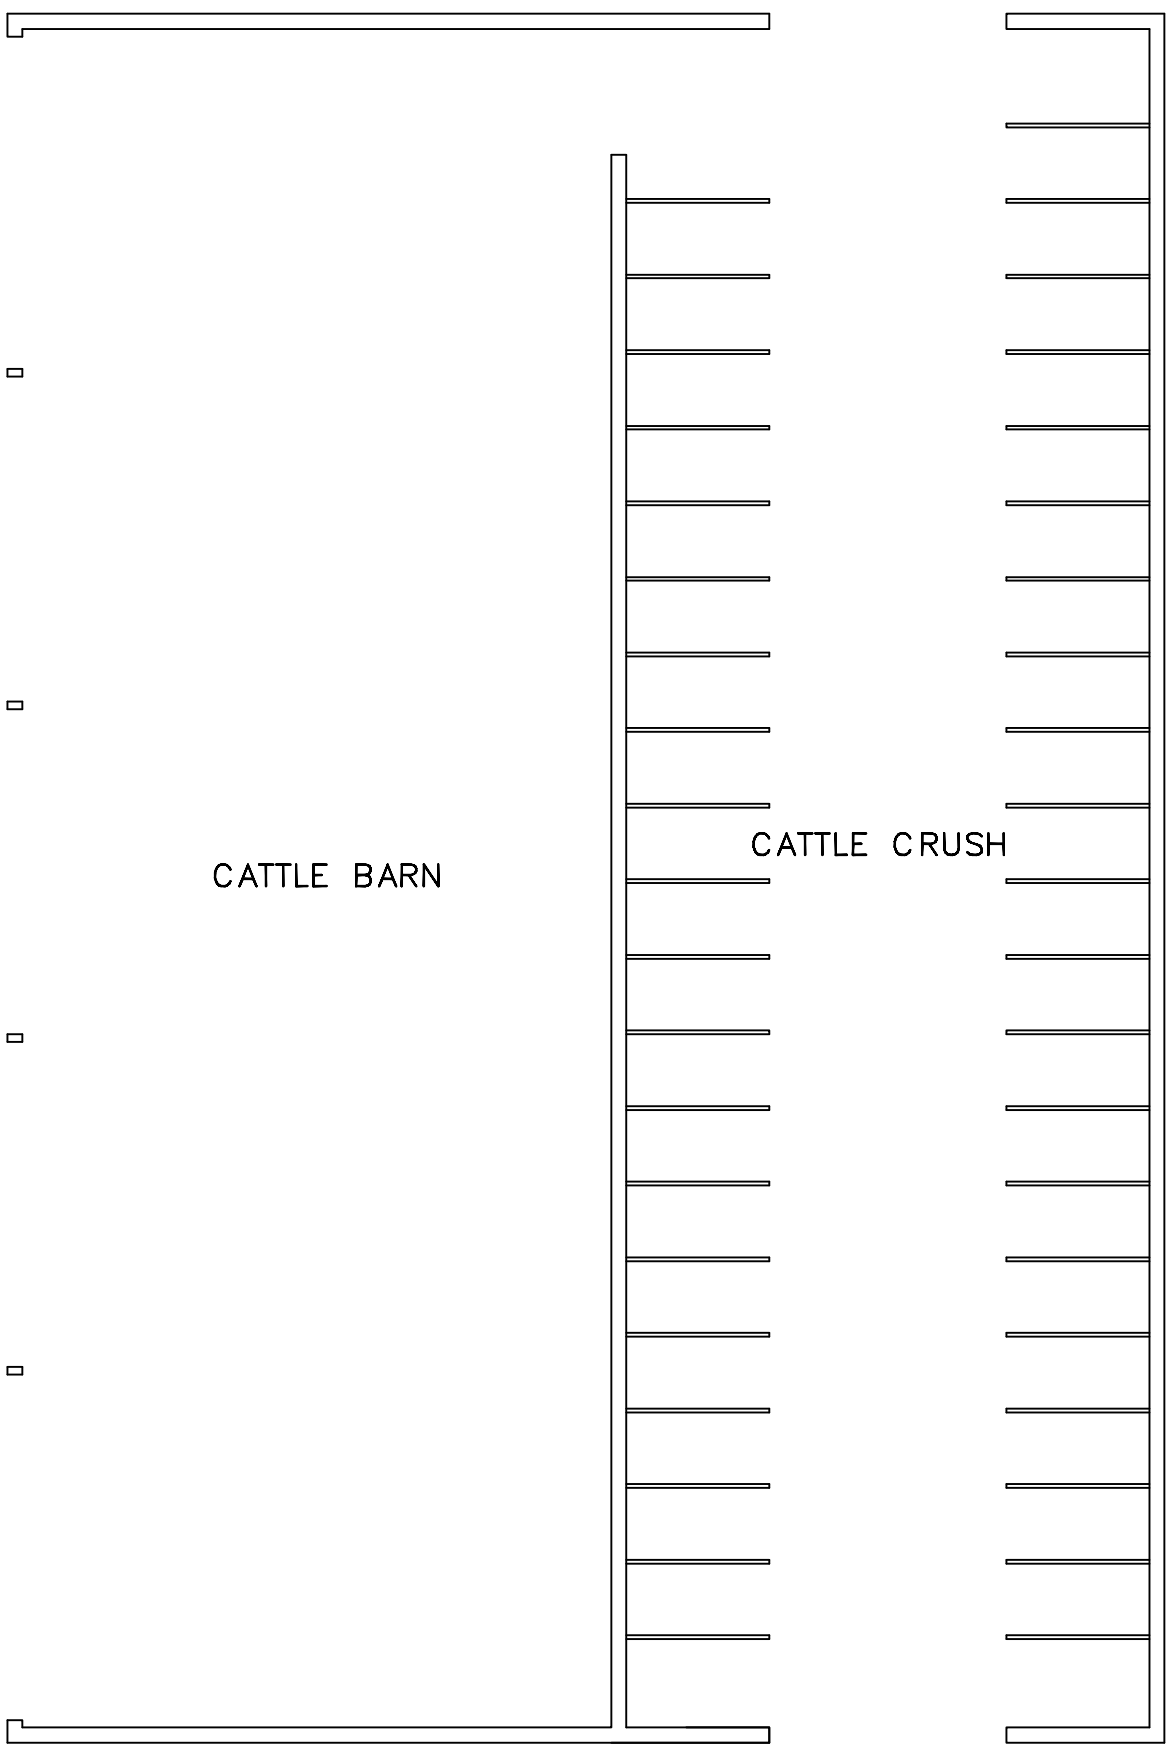


CATTLE BARN

CATTLE CRUSH

GROSS EXTERNAL AREA = 351sqm

EXISTING FLOOR PLAN (1:100)
(BUILDING B)

SCALE 1:100

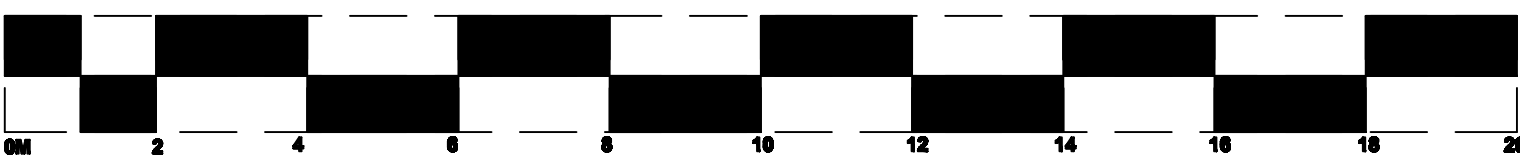

NOTES

1. ALL DIMENSIONS ARE TO BE CHECKED ON THE SITE BEFORE COMMENCEMENT OF WORKS.
