



Welwyn Equestrian Centre

Existing and Proposed Roof Plans

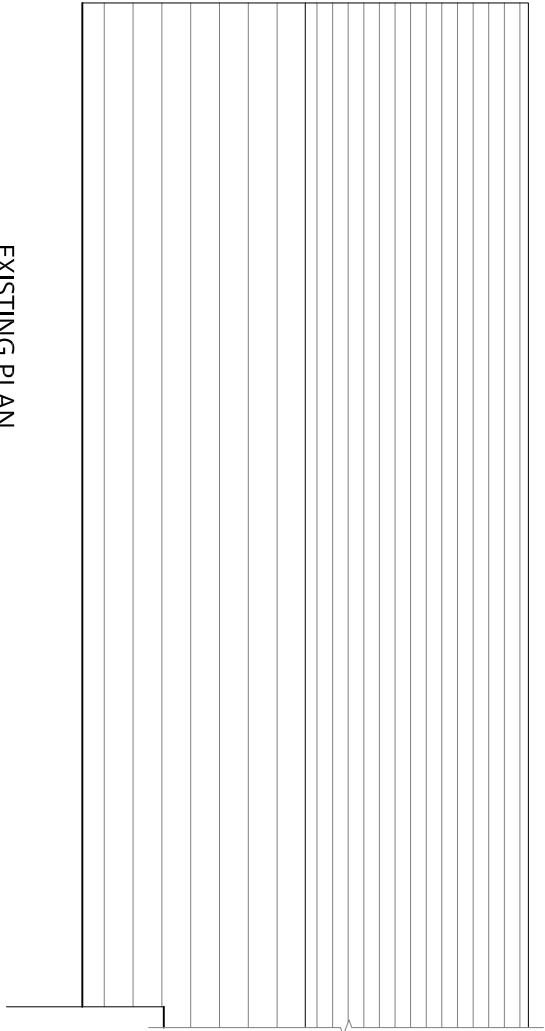

EXISTING PLAN

 

REVISIONS	DATE
-----------	------



Kingsbrook House

7 Kingsway

Bedford

MK42 9BA

T 01234 272829

F 01234 271412

info@philips-planning.co.uk

Philips Planning Services Ltd.

Town Planning and Development Consultants

PROJECT
Welwyn Equestrian Centre

TITLE
**Existing and Proposed Roof
Plans**

CLIENT
Peter and Kay Ivory

SCALE (@ A3)	DRAWN BY	DATE
1 : 100	LK	06/25

PROJECT NUMBER	DRAWING NUMBER	REV
256635	25-05	


GENERAL DISCLAIMER

Planning drawings only – not to be used for construction purposes. These drawings can be scaled for planning purposes. All measurements to be checked on site and any discrepancies to be brought to the attention of the designer

COPYRIGHT NOTICES

Copyright © 2025 - All rights reserved. These drawings may not be copied or reproduced in whole or in part without the written consent of Philips Planning Services Ltd.

Ordnance Survey © Crown Copyright 2025. All rights reserved. Licence number 100022432

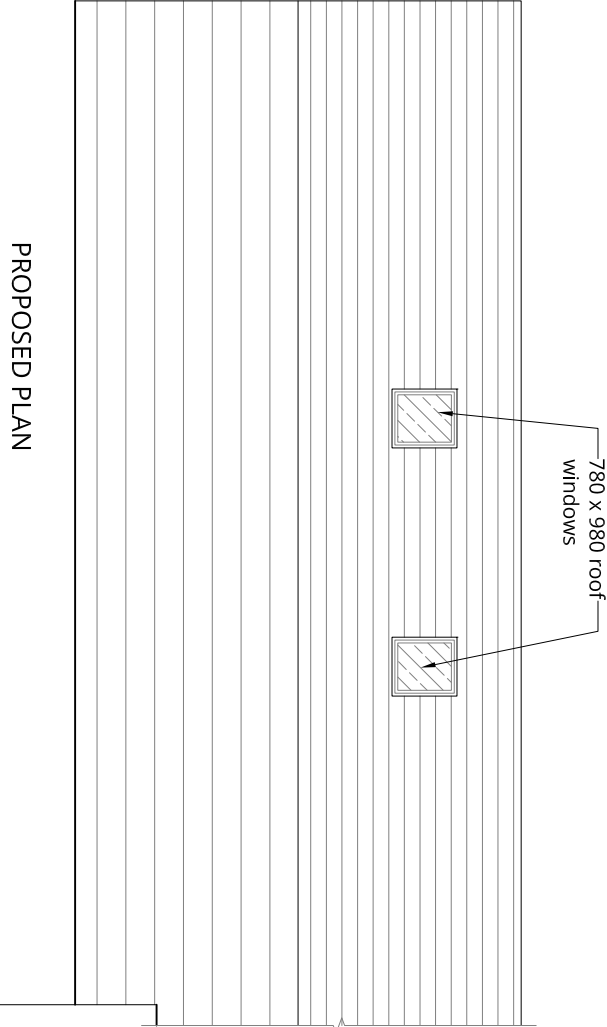

PROPOSED PLAN

Scale 1:100

