


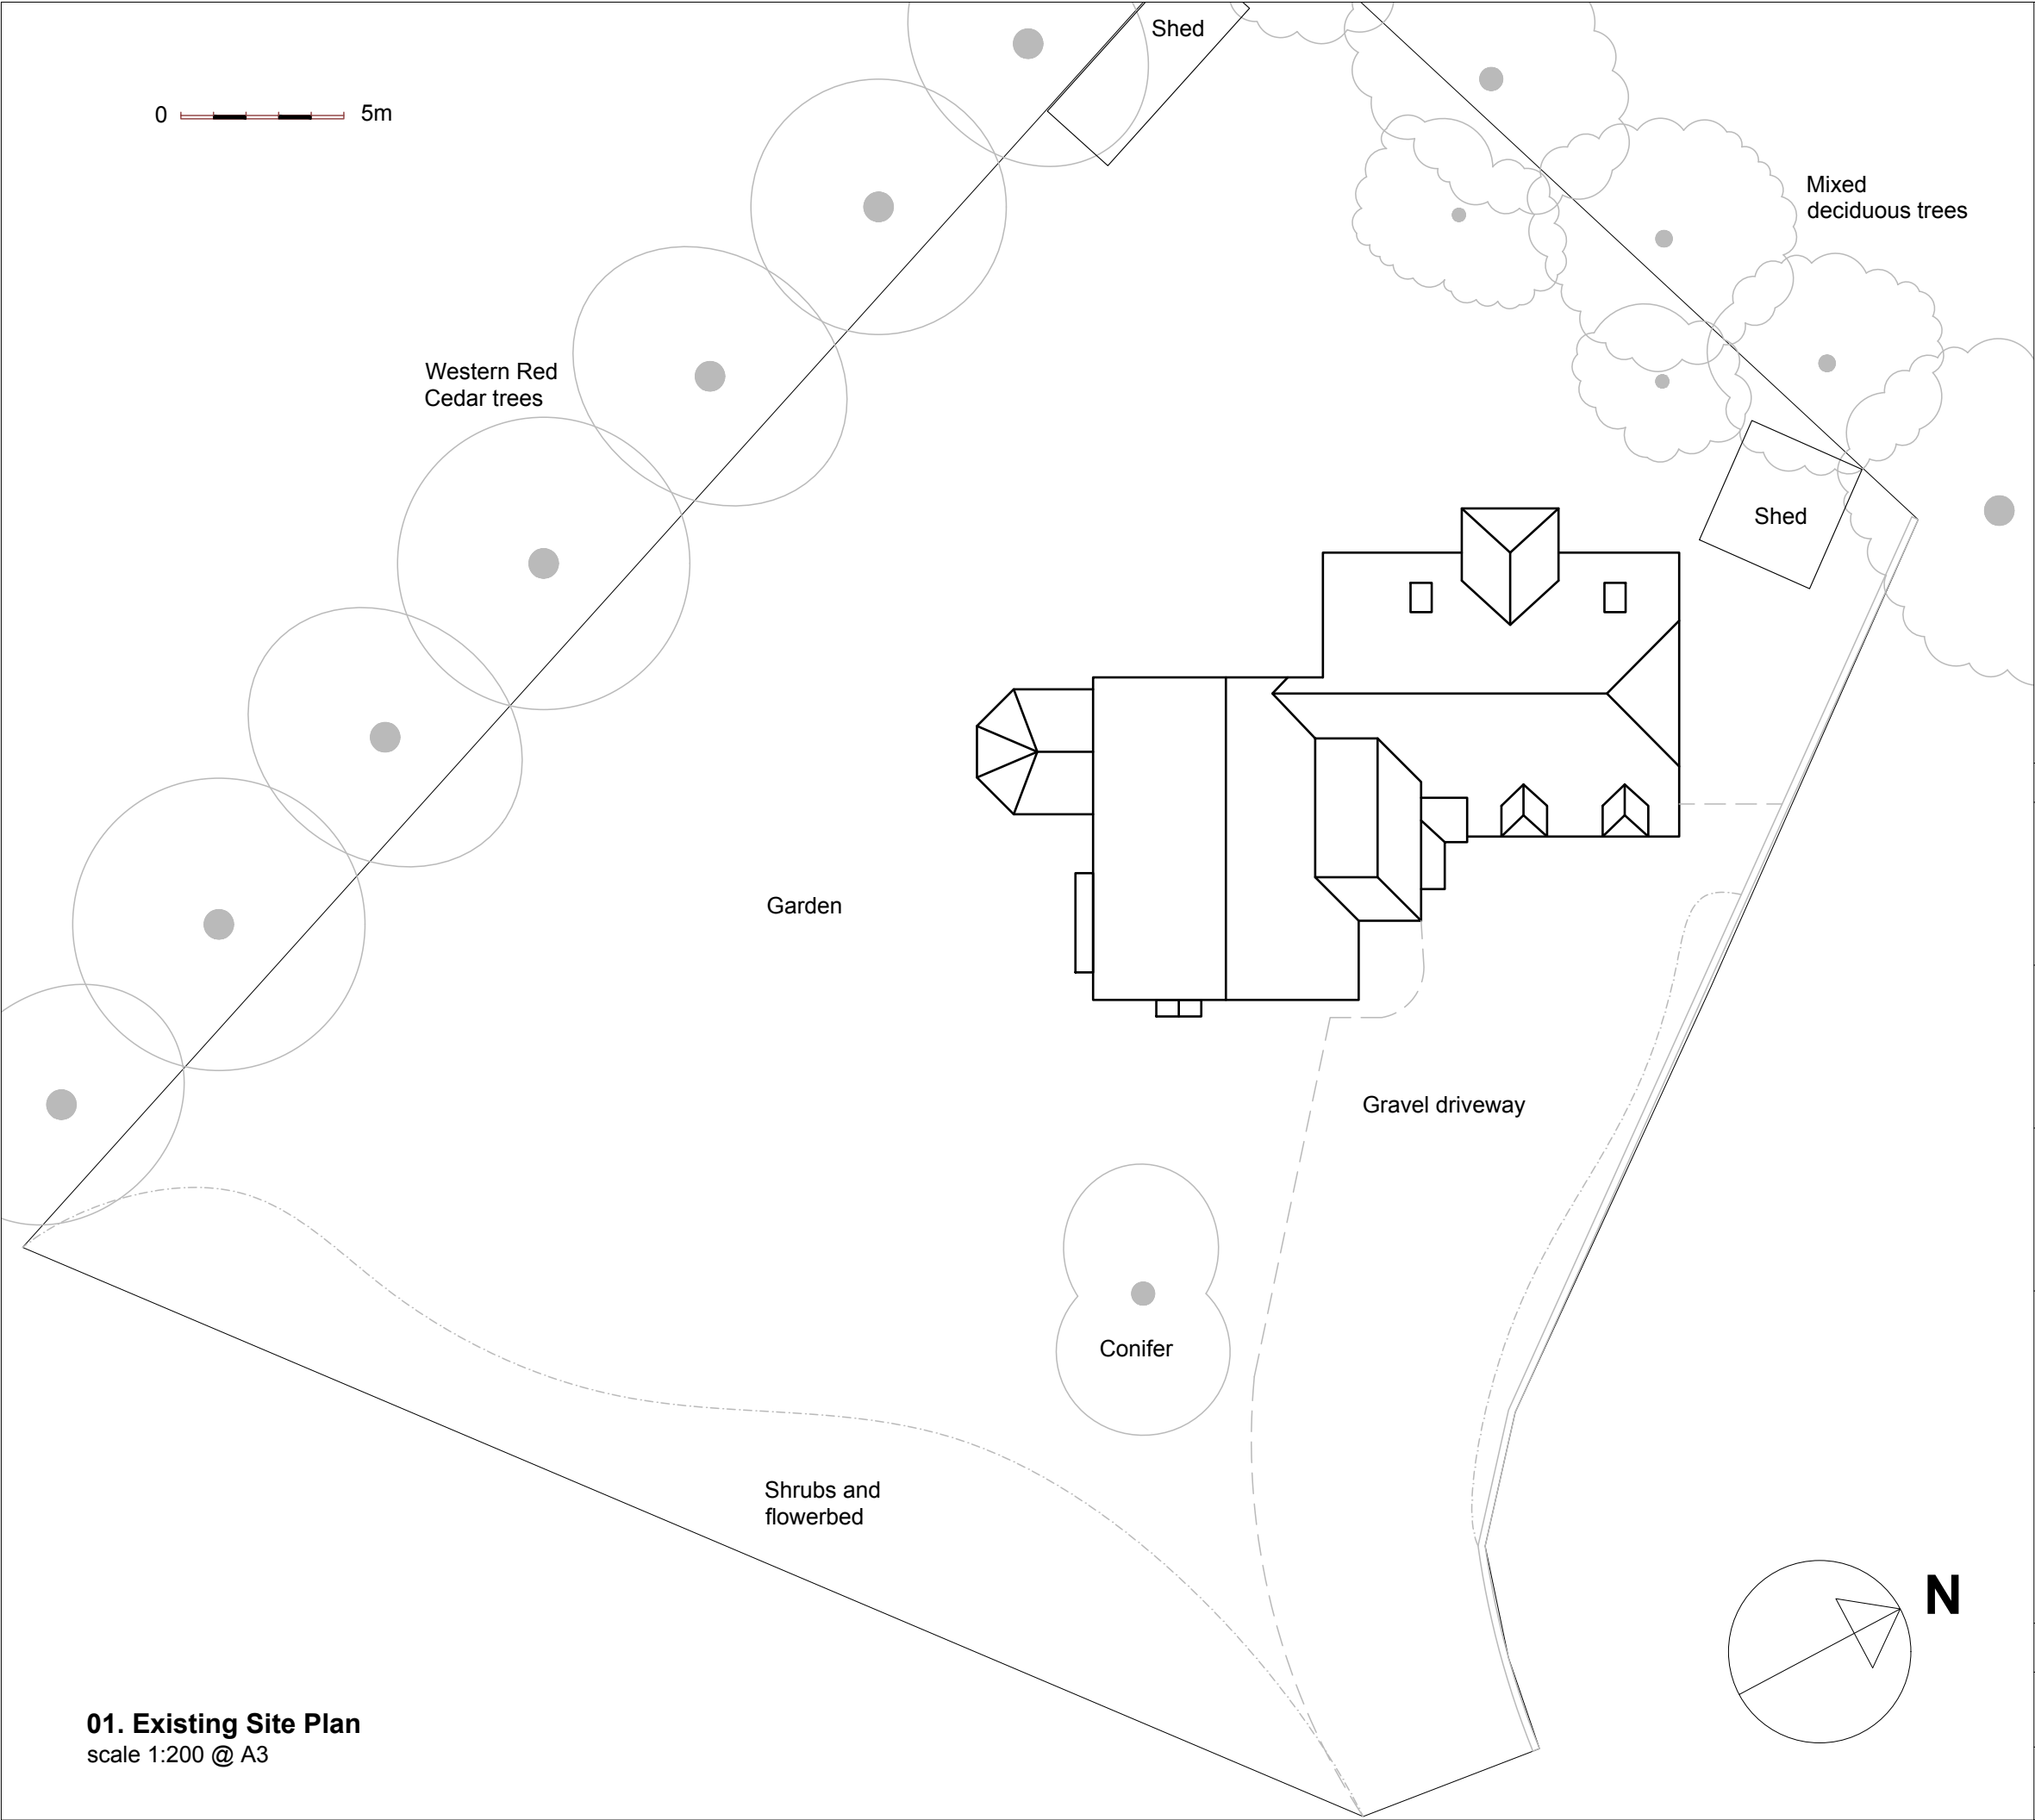

NOTES

Do not scale –all dimensions to be checked on site before commencing work. Report suspected discrepancies or omissions. This document is copyright of AKD and should only be reproduced with prior written consent.

–	06.08.2025	Client Issue	
rev	date	description	
client			
Church House, Chequers Lane, Preston, Hitchin, Hertfordshire, SG4 7TY			
project			
Solar panels retrofit			
drawing title			
Existing Site Plan			
Amy Keast Designs			
The Studio			
4 Church Lane, Great Paxton			
St Neots, Cambridgeshire, PE19 6RJ			
e: info@amykeast.co.uk			
w: www.amykeast.co.uk			
t: 07780 342401			
status	Approvals		
drawn	checked	date	scale
AK	–	Aug 2025	1:200 @ A3
project	building element	drawing no	revision
PI025	–	07	–

01. Existing Site Plan
scale 1:200 @ A3