


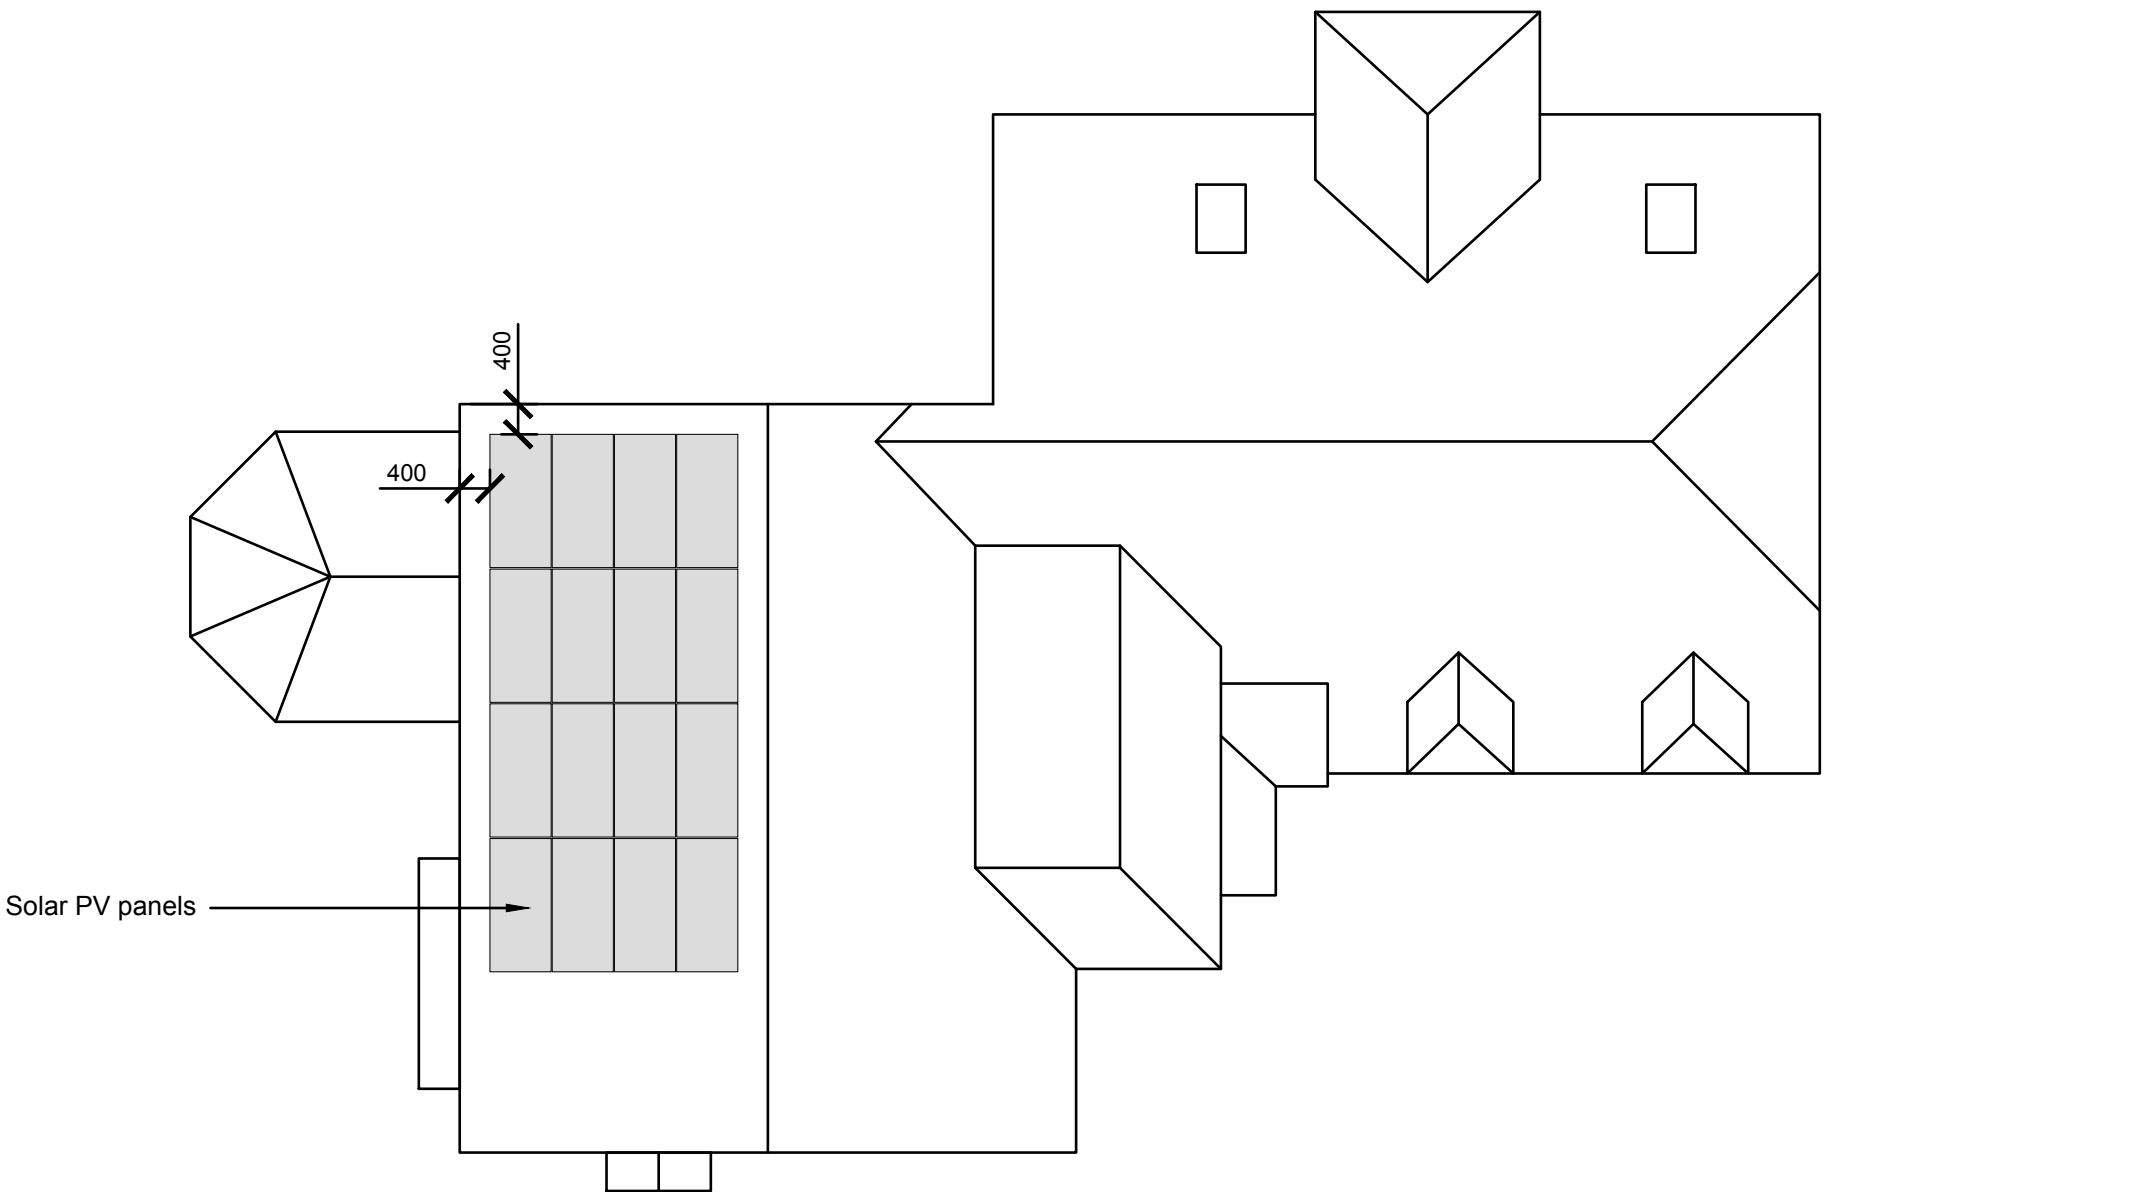

01. Proposed Roof Plan
scale 1:100 @ A3

NOTES

Do not scale –all dimensions to be checked on site before commencing work. Report suspected discrepancies or omissions. This document is copyright of AKD and should only be reproduced with prior written consent.

-	06.08.2025	Client Issue	
rev	date	description	
client Church House, Chequers Lane, Preston, Hitchin, Hertfordshire, SG4 7TY			
project Solar panels retrofit			
drawing title Proposed Roof Plan			
Amy Keast Designs The Studio 4 Church Lane, Great Paxton St Neots, Cambridgeshire, PE19 6RJ e: info@amykeast.co.uk w: www.amykeast.co.uk t: 07780 342401			
status	Approvals		
drawn AK	checked -	date Aug 2025	scale 1:100 @ A3
project PI025	building element -	drawing no 04	revision -