



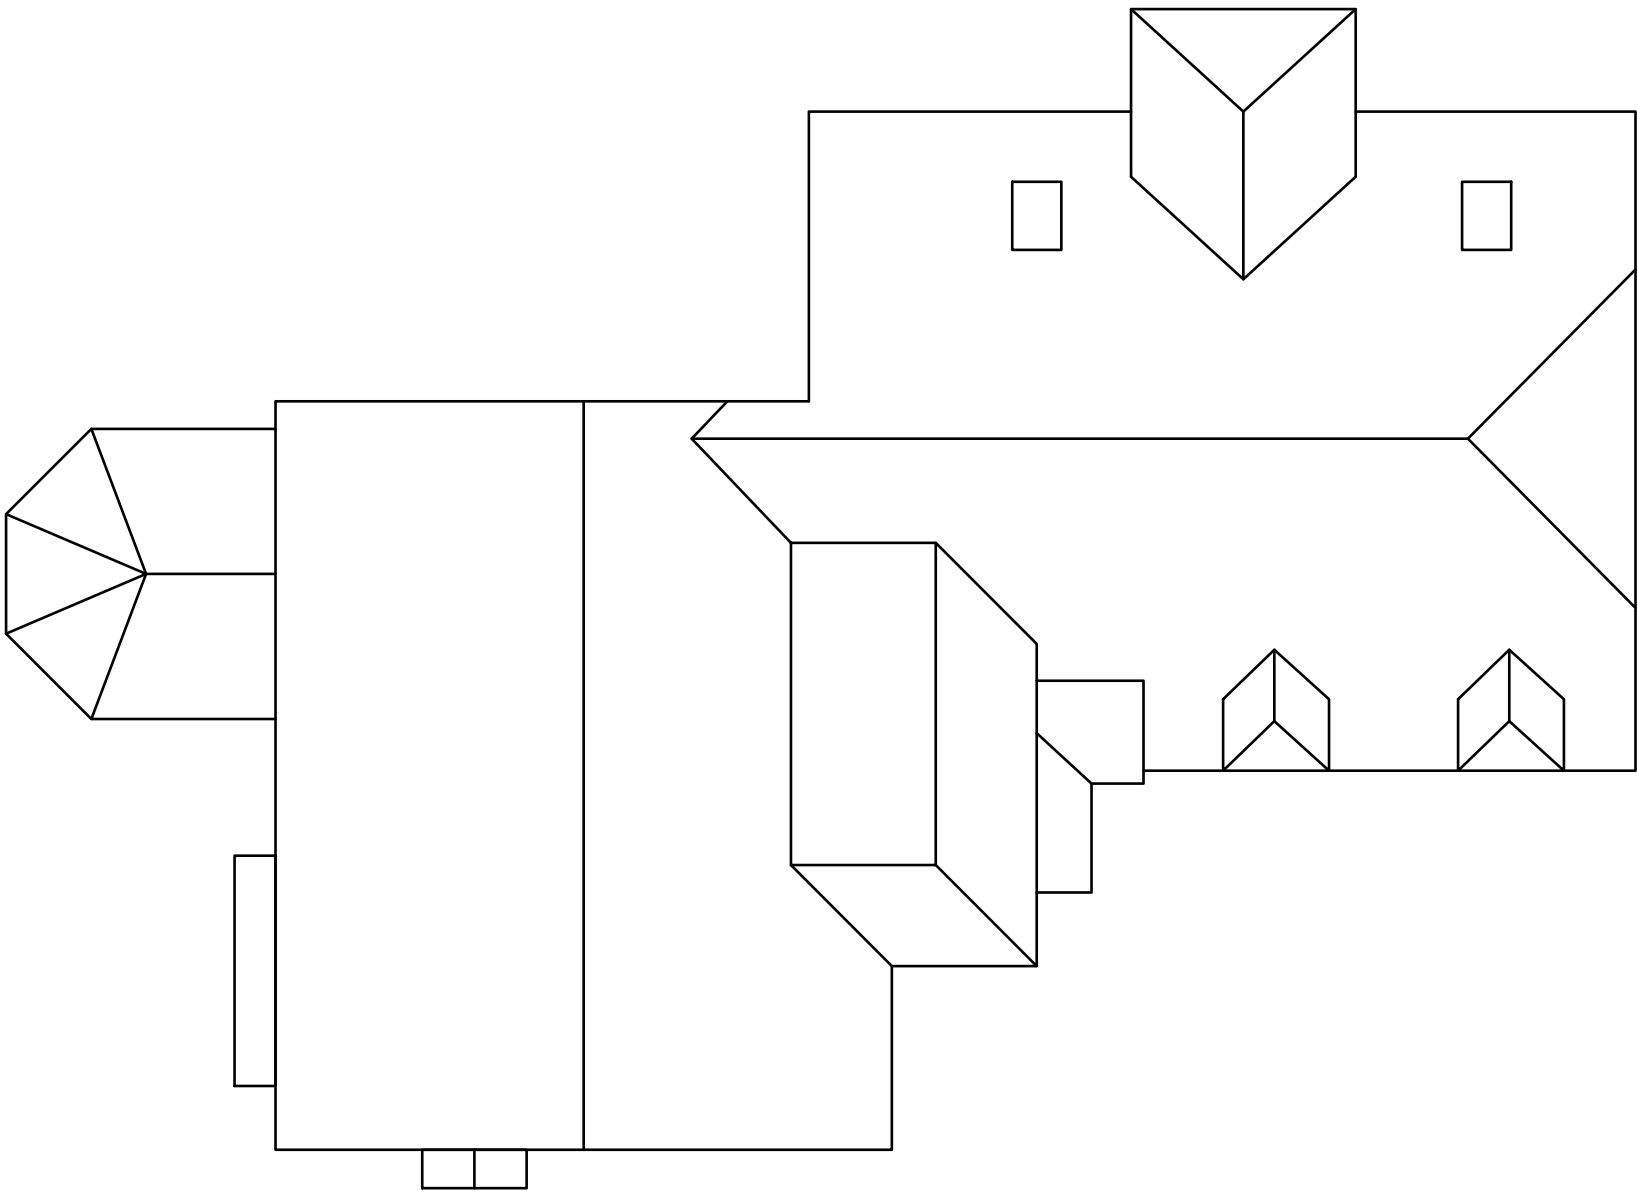

01. Existing Roof Plan
scale 1:100 @ A3

0 5m

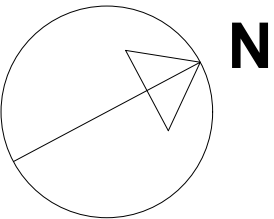

NOTES

Do not scale –all dimensions to be checked on site before commencing work. Report suspected discrepancies or omissions. This document is copyright of AKD and should only be reproduced with prior written consent.

-	06.08.2025	Client Issue		
rev	date	description		
client Church House, Chequers Lane, Preston, Hitchin, Hertfordshire, SG4 7TY				
project Solar panels retrofit				
drawing title Existing Roof Plan				
Amy Keast Designs The Studio 4 Church Lane, Great Paxton St Neots, Cambridgeshire, PE19 6RJ e: info@amykeast.co.uk w: www.amykeast.co.uk t: 07780 342401				
status	Approvals			
drawn AK	checked -	date Aug 2025	scale 1:100 @ A3	
project PI025	building element -	drawing no 01	revision -	