



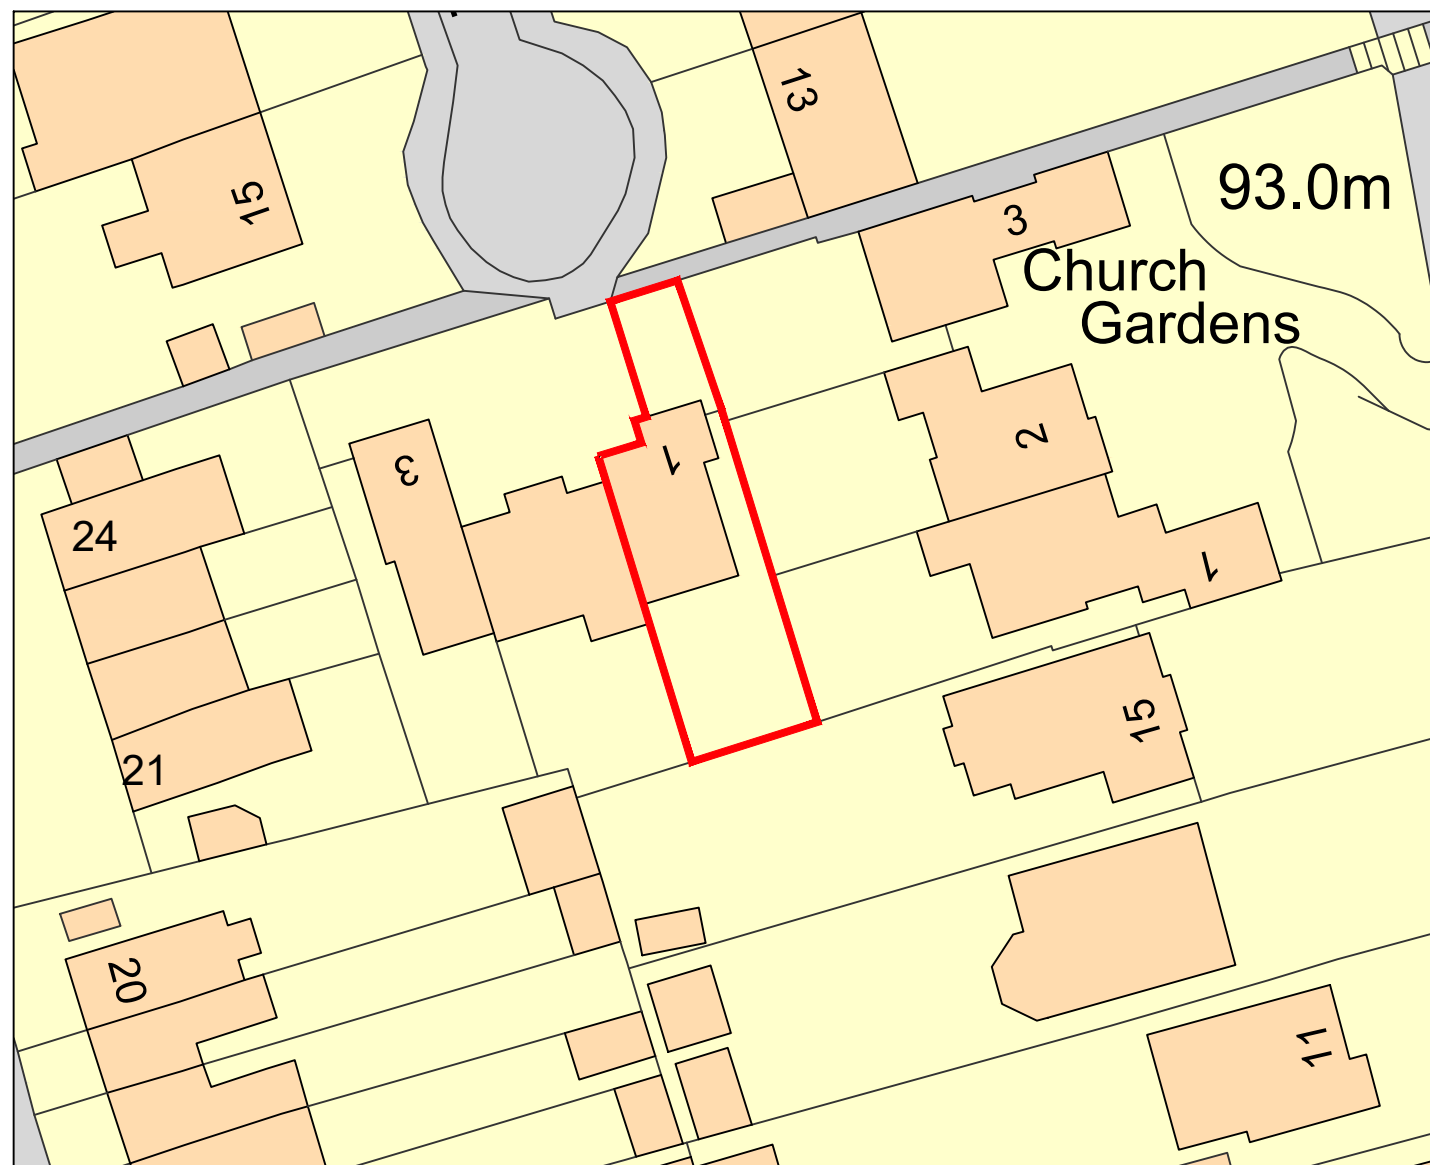


01 Block Plan

1:500 @ A3

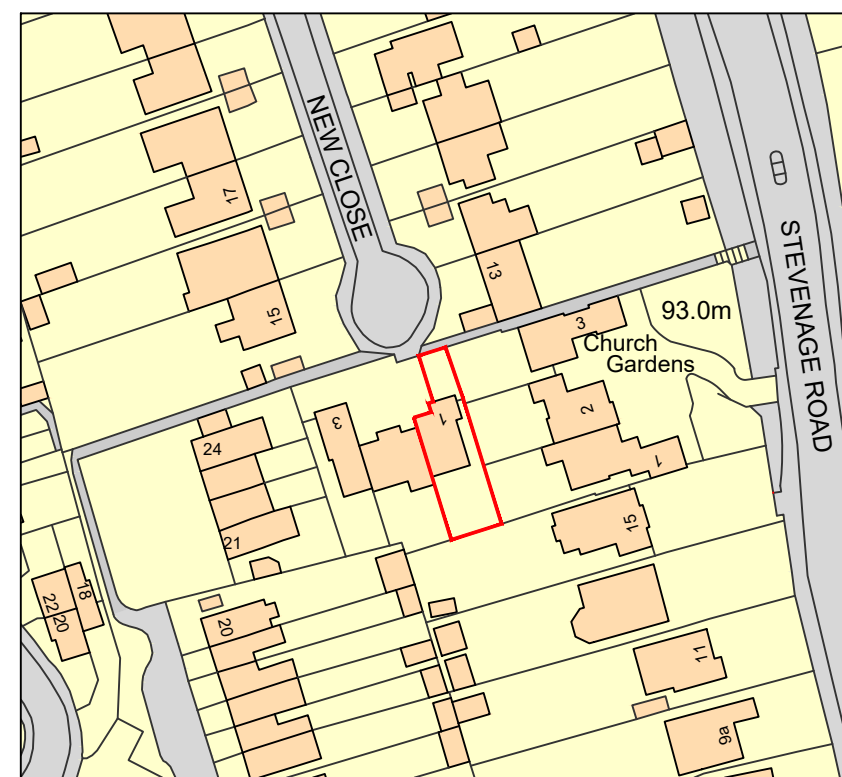

02 Site Plan

 

Scale Bar
1:500 @ A3

PLANNING ISSUE

PETCH + WORKS

Architects · Designers

180 Strand, London WC2R 1EA

E: hello@petchworks.com
w: petchworks.com

NOTES:

THIS DRAWING IS THE COPYRIGHT OF PETCH & WORKS AND SHOULD NOT BE COPIED OR REPRODUCED WITHOUT WRITTEN CONSENT. ALL DIMENSIONS MUST BE CHECKED ON SITE. DO NOT SCALE OFF THIS DRAWING EXCEPT FOR PLANNING PURPOSES. THIS DRAWING MUST BE READ IN CONJUNCTION WITH THE SPECIFICATION OF WORKS. ALL WORKS MUST BE CARRIED OUT IN ACCORDANCE WITH THE STATUTORY AUTHORITIES.



Site Boundary

-	12.05.2025	Issued to local authority under householder planning application.	MP	-
Revision	Date	Details	Revised By	Checked

Project Name
1 Church Place, Knebworth, Hertfordshire SG3 6NX

Drawing Name
Site Plan & Block Plan

Client
Cosgrove

Status	Date
PLANNING ISSUE	06.05.2025

Date
06.05.2025

Scale
1:500/1:1250 @ A3

MP

Drawing Number
100-PL-000

Revision
—