




Rear Elevation

Side Elevation


Front Elevation

Side Elevation

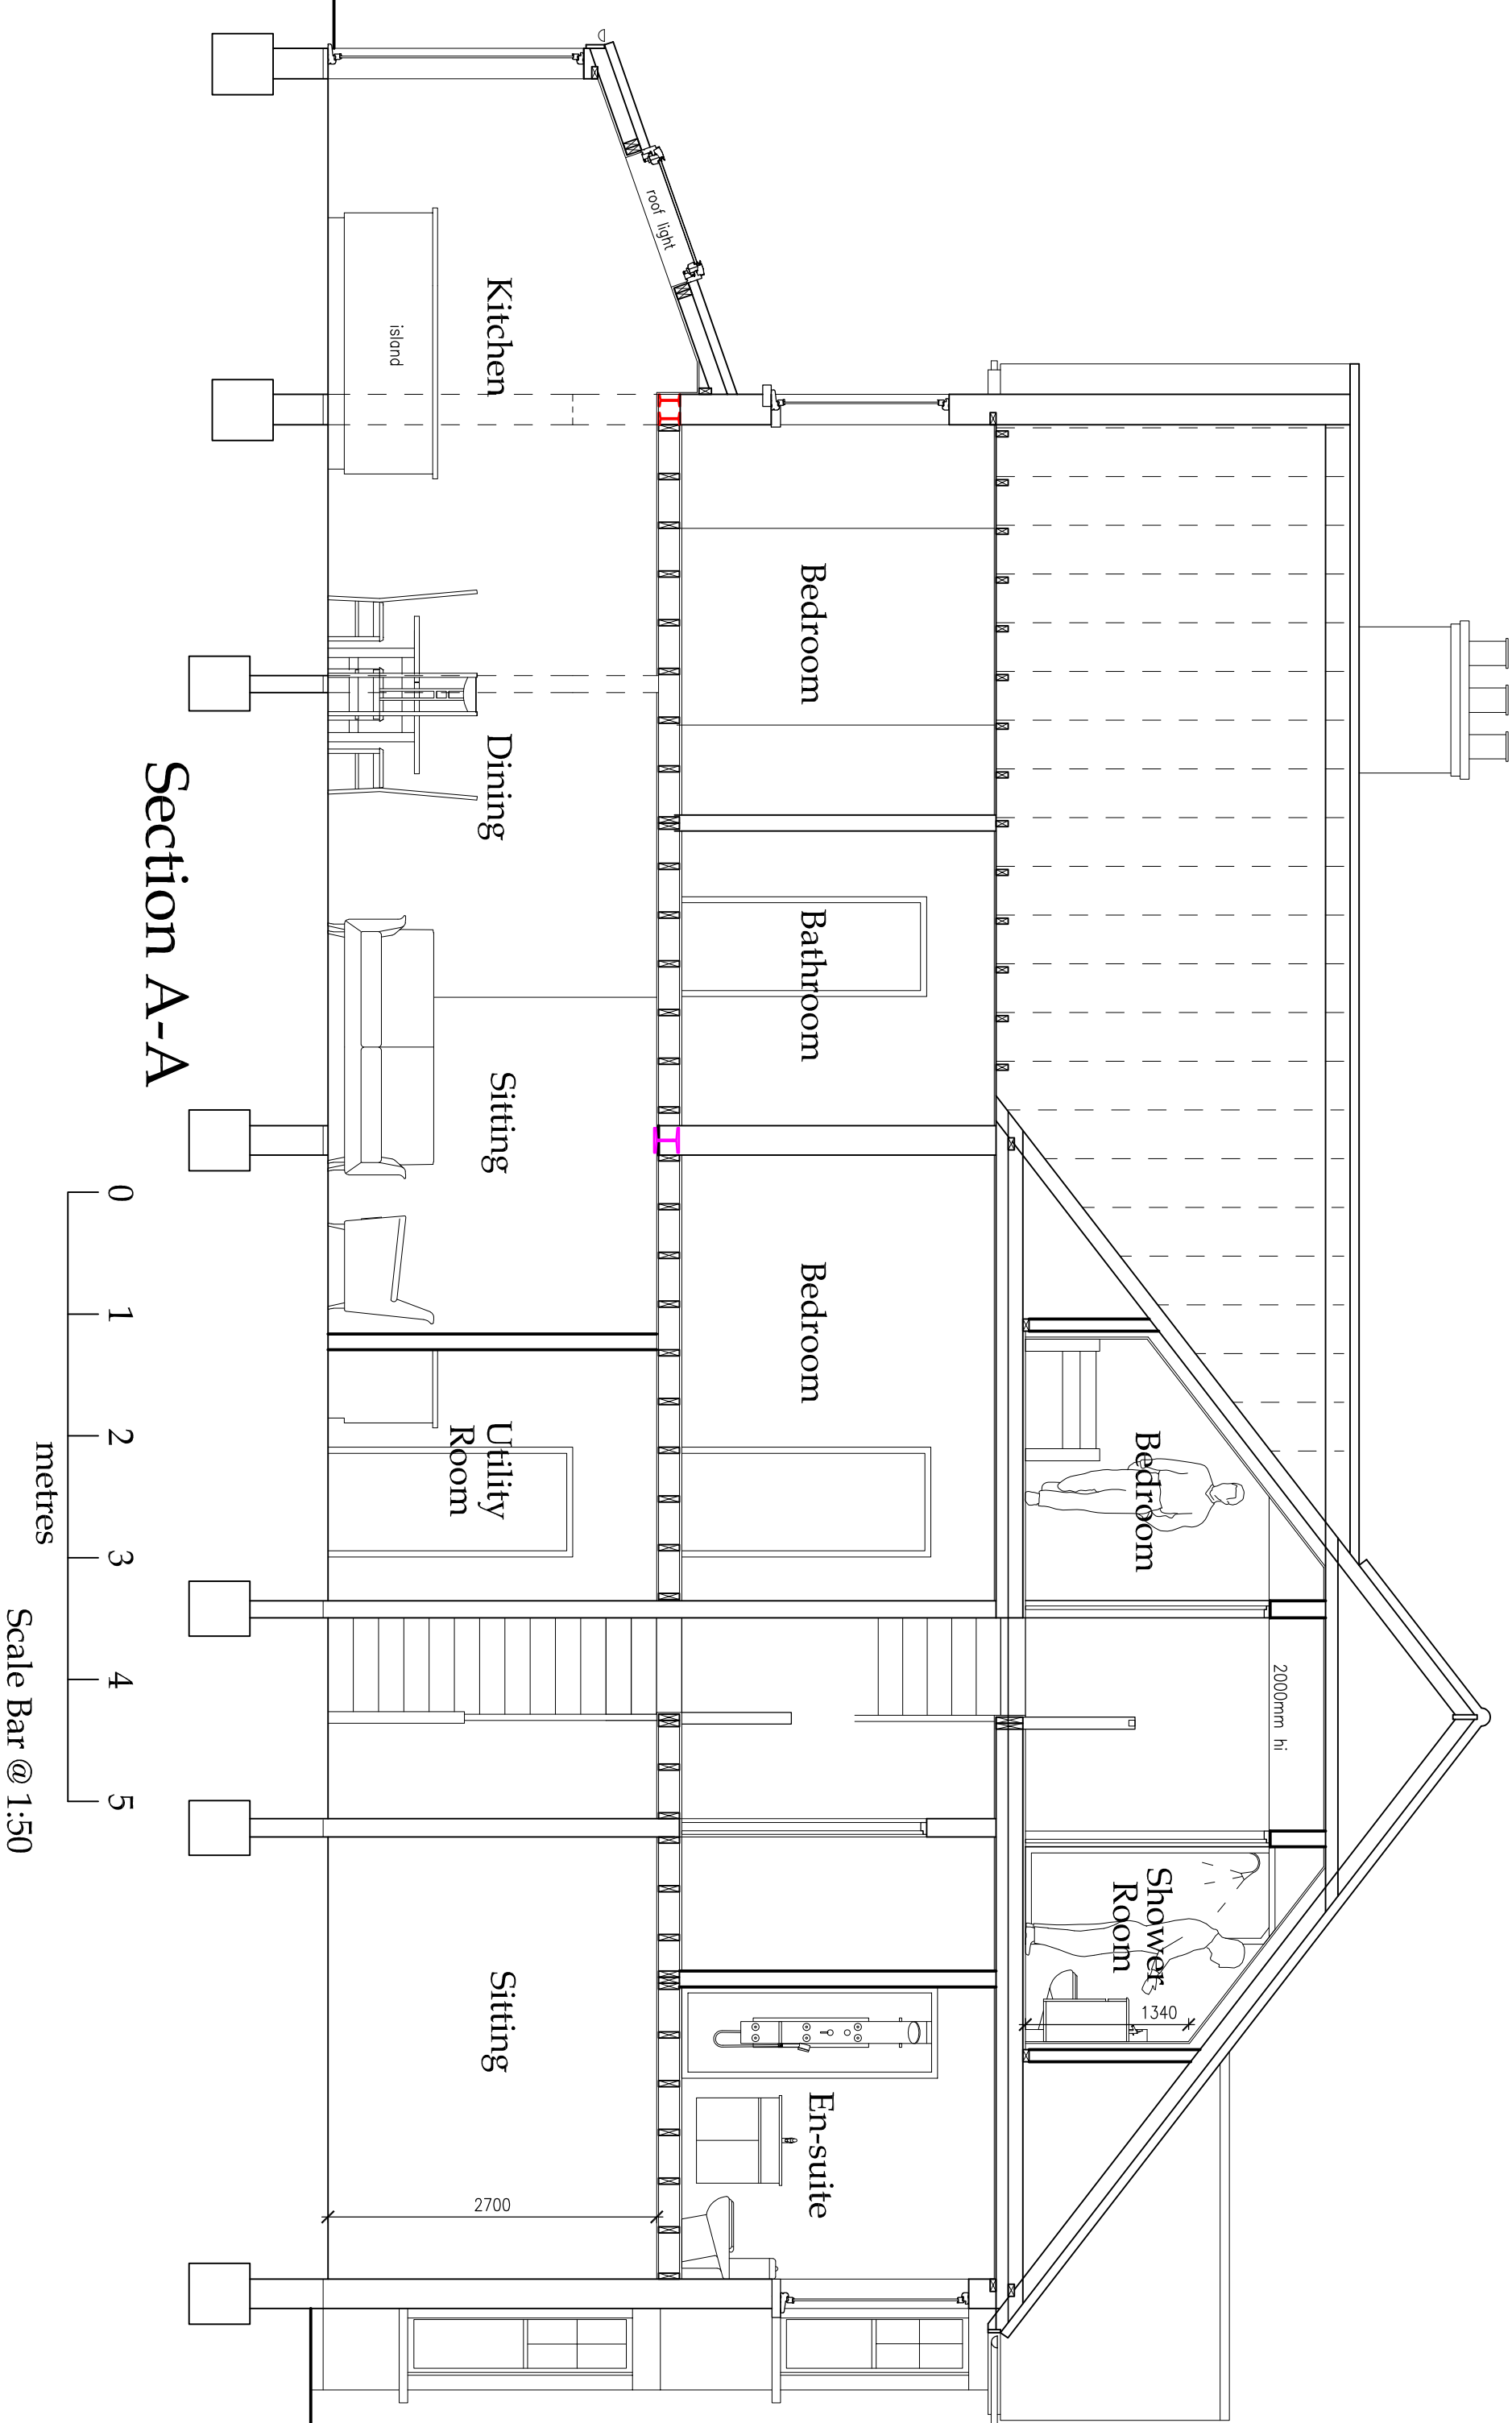

Section A-A

Scale Bar @ 1:50

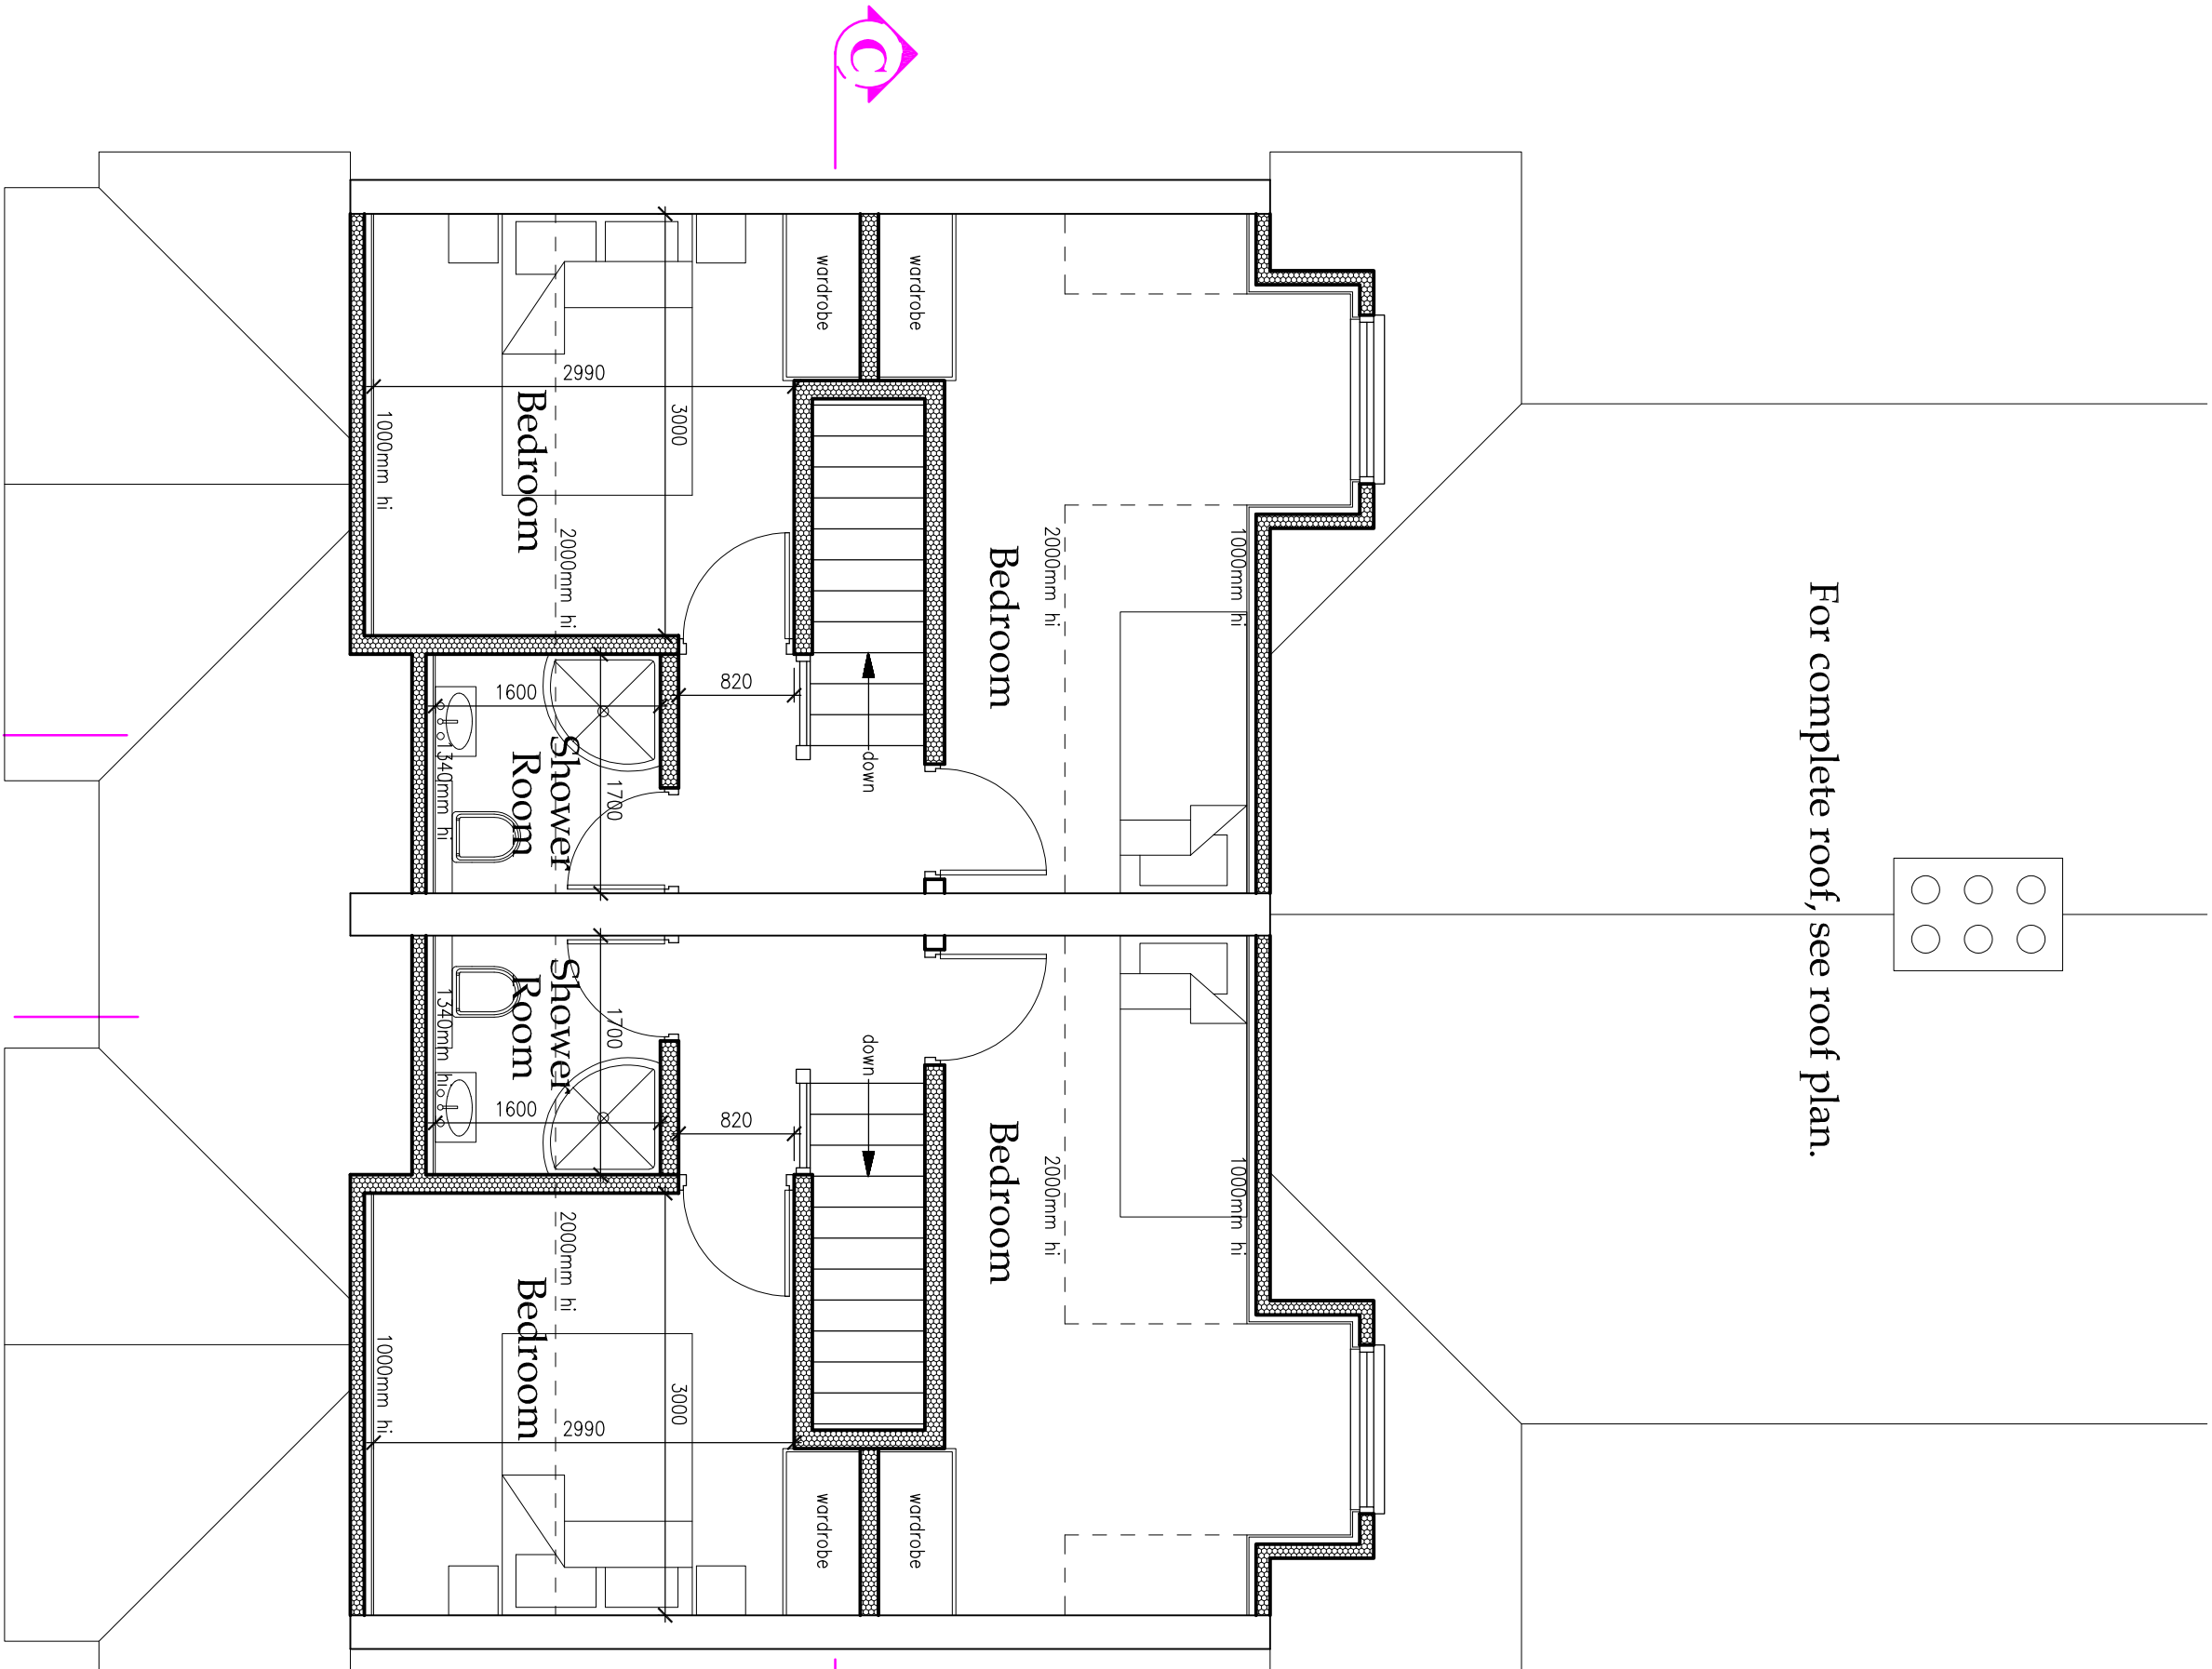

Second Floor Plan

For complete roof, see roof plan.

all dimensions to be checked on site as work commences and any discrepancies or omissions reported immediately.

client
Mr. S. Baines,
3A & 5 Bearton Avenue,
Hitchin,
SG5 1NZ.


job title:
Proposed Conversion To Two Houses With
Loft Conversion.

dwg title:
Proposed Elevations, Second Floor Plan
And Section.

dwg. no:	2026028-PL-011	drawn by:	PG	scales:	1:50, 1:100 @ A1
revision suffix:	-	status:	Planning	date:	June 2026
Rev.	Description	Date			
-					

KEVIN TODD ARCHITECTURAL LTD.

ARCHITECTURAL AND DEVELOPMENT CONSULTANTS
P.O. Box 1643,
Kempston,
MK42 3BJ,
C.A.B.E

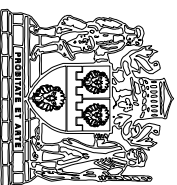

www.kevintoddarchitectural.co.uk
kt@kevintoddarchitectural.co.uk