



Side Elevation





Front Elevation





Side Elevation




Rear Elevation

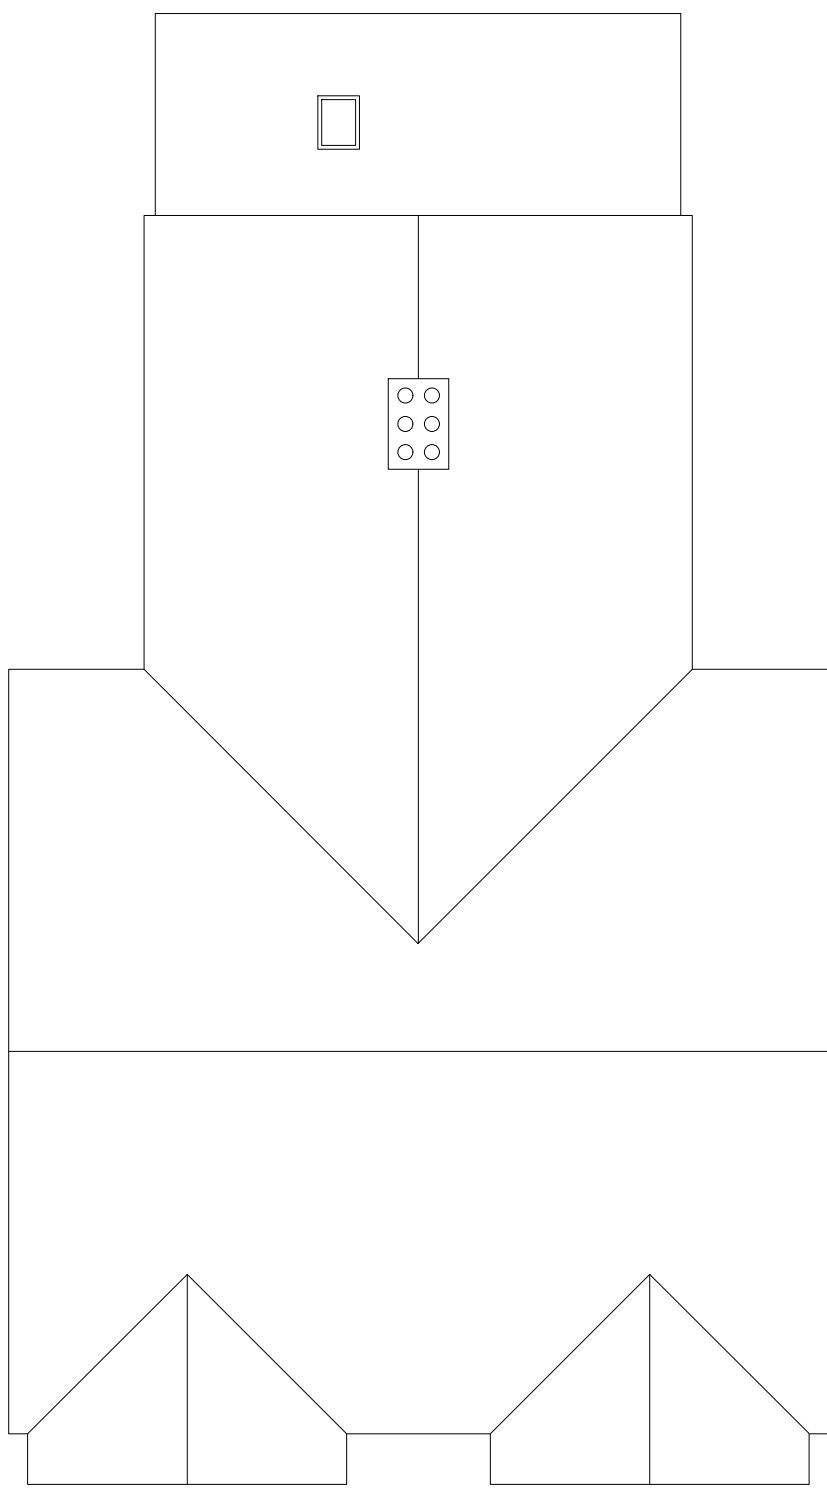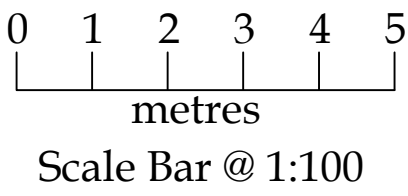

Roof Plan

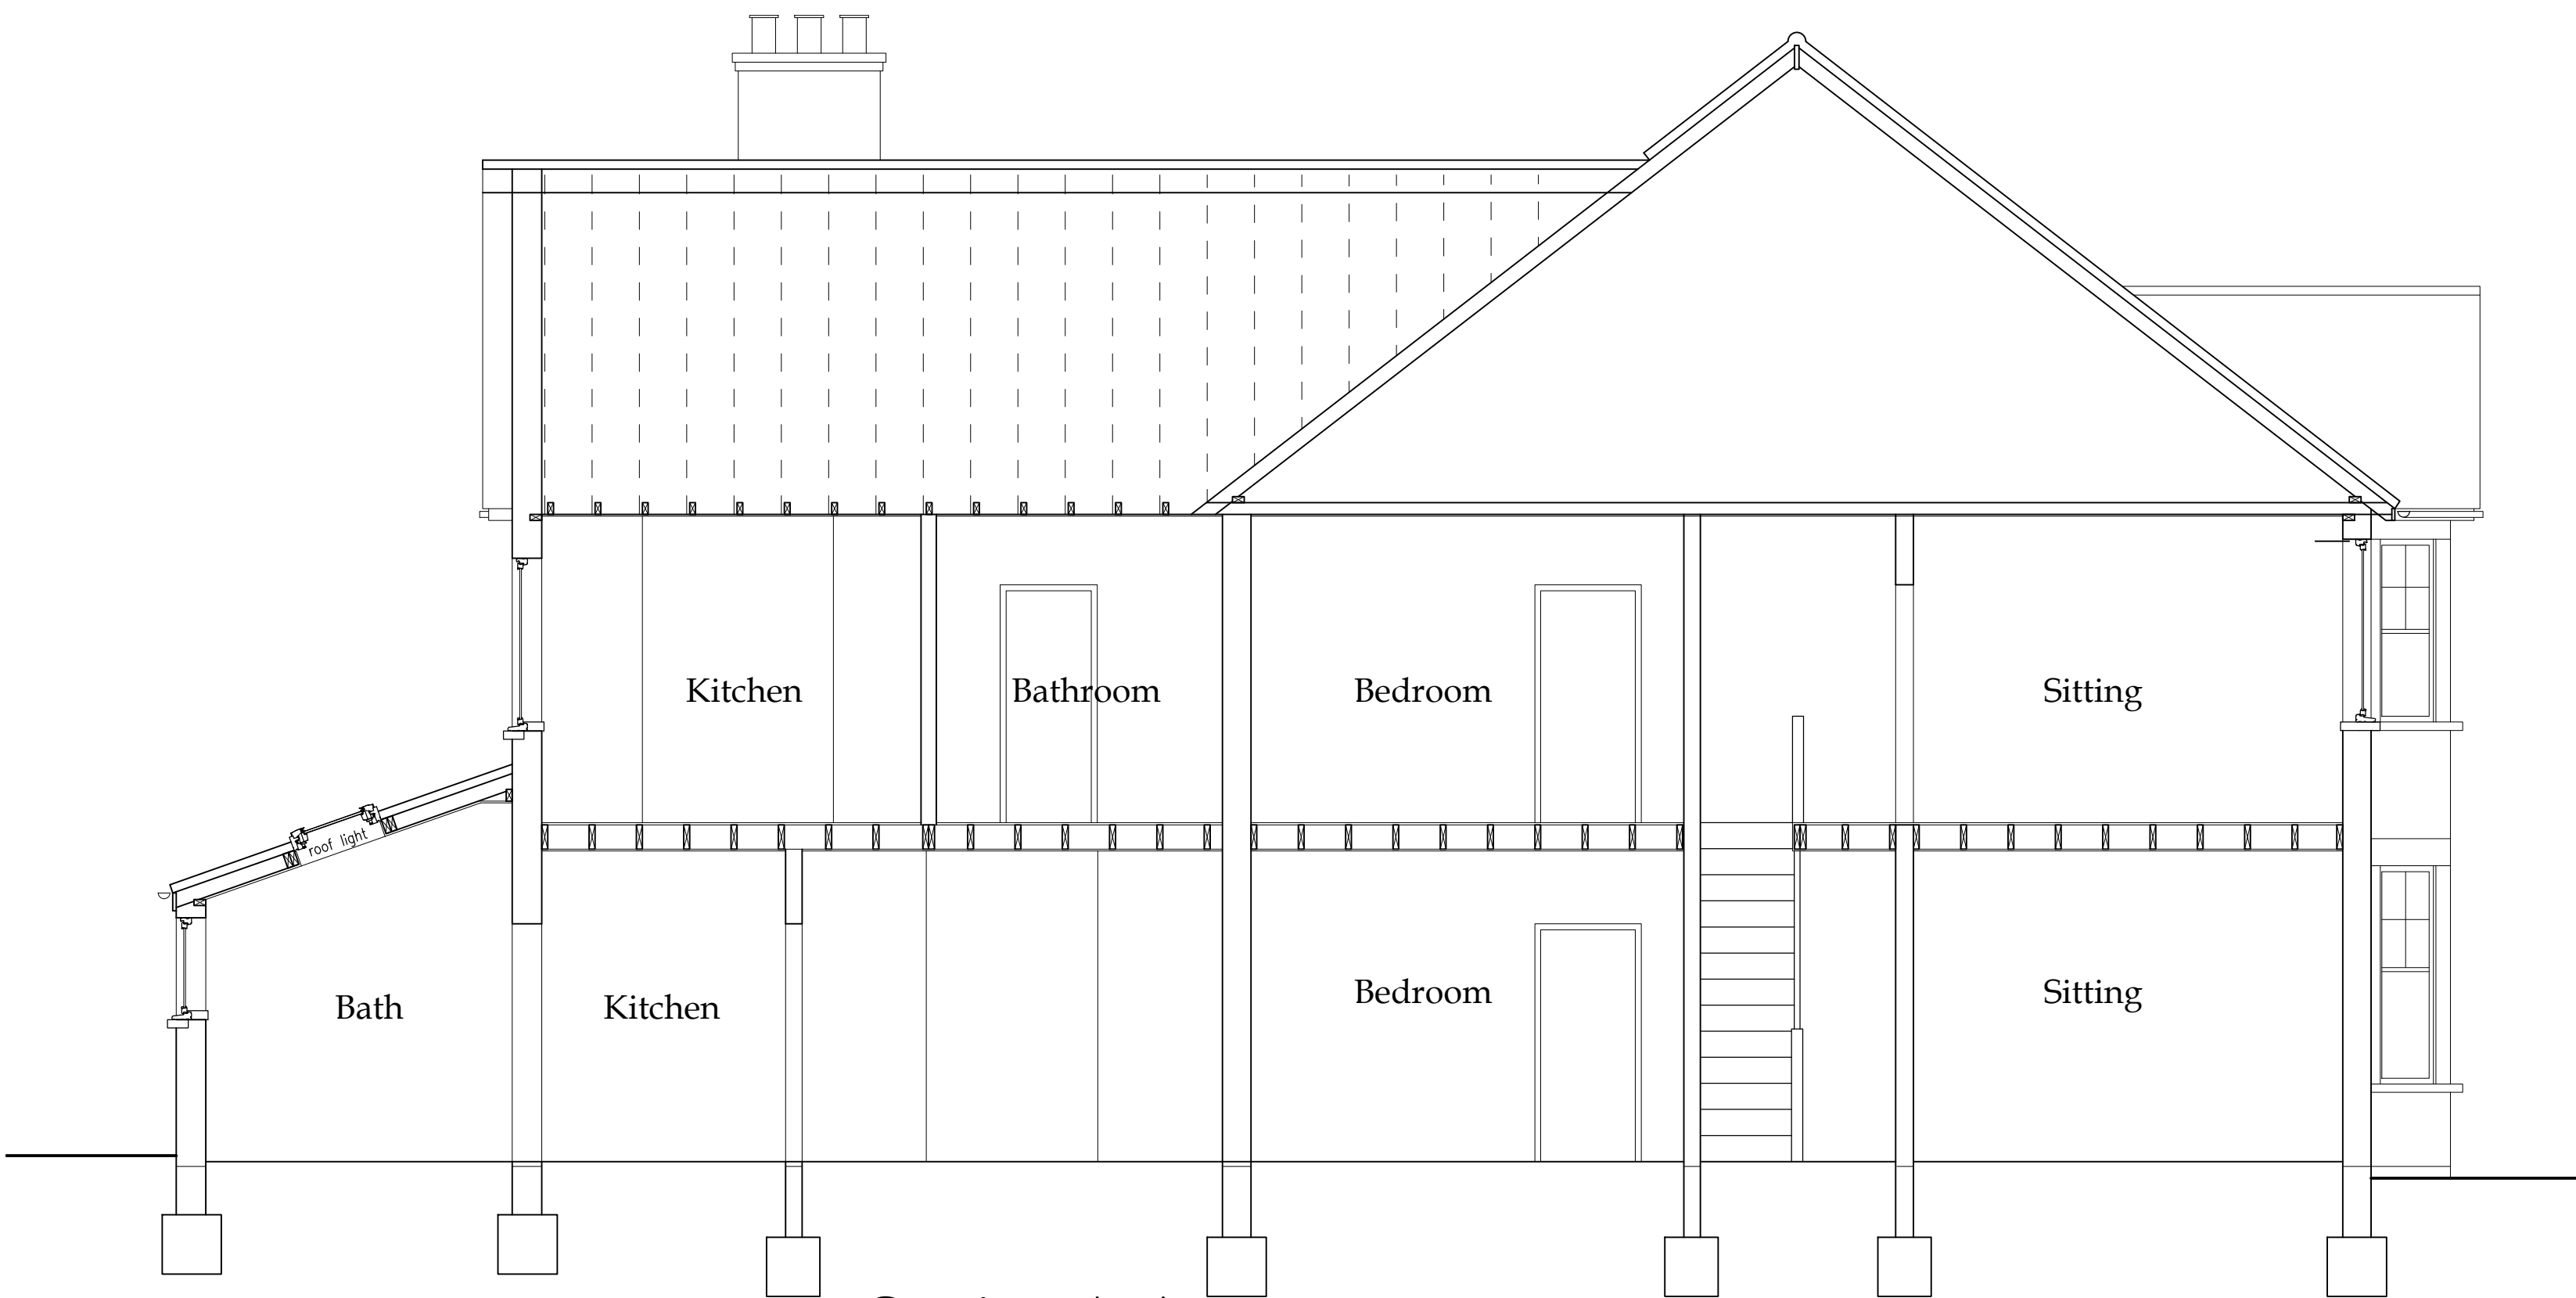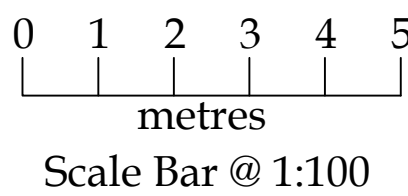

Section A-A

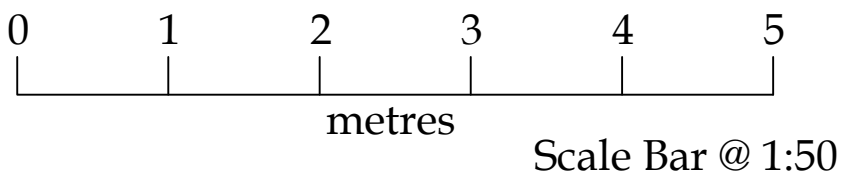

all dimensions to be checked on site as work commences and any discrepancies or omissions reported immediately.

client	Mr. S. Baines, 3A & 5 Bearton Avenue, Hitchin, SG5 1NZ.		
job title:	Proposed Conversion To Two Houses With Loft Conversion.		
dwg title:	Existing Elevations, Section And Roof Plan.		

dwg. no:	2026028-SU-002	drawn by:	PG	scales:	1:50,100 @ A1
revision suffix:	-	status:	Survey	date:	June 2026
Rev.	Description			Date	
-					

KEVIN TODD ARCHITECTURAL LTD.

ARCHITECTURAL AND DEVELOPMENT CONSULTANTS
P.O. Box 1643,
Kempston,
MK42 5EJ.
C.A.B.E.
www.kevintoddarchitectural.co.uk
kt@kevintoddarchitectural.co.uk
Tel: 01582-476404

