




Site Plan (1:200)

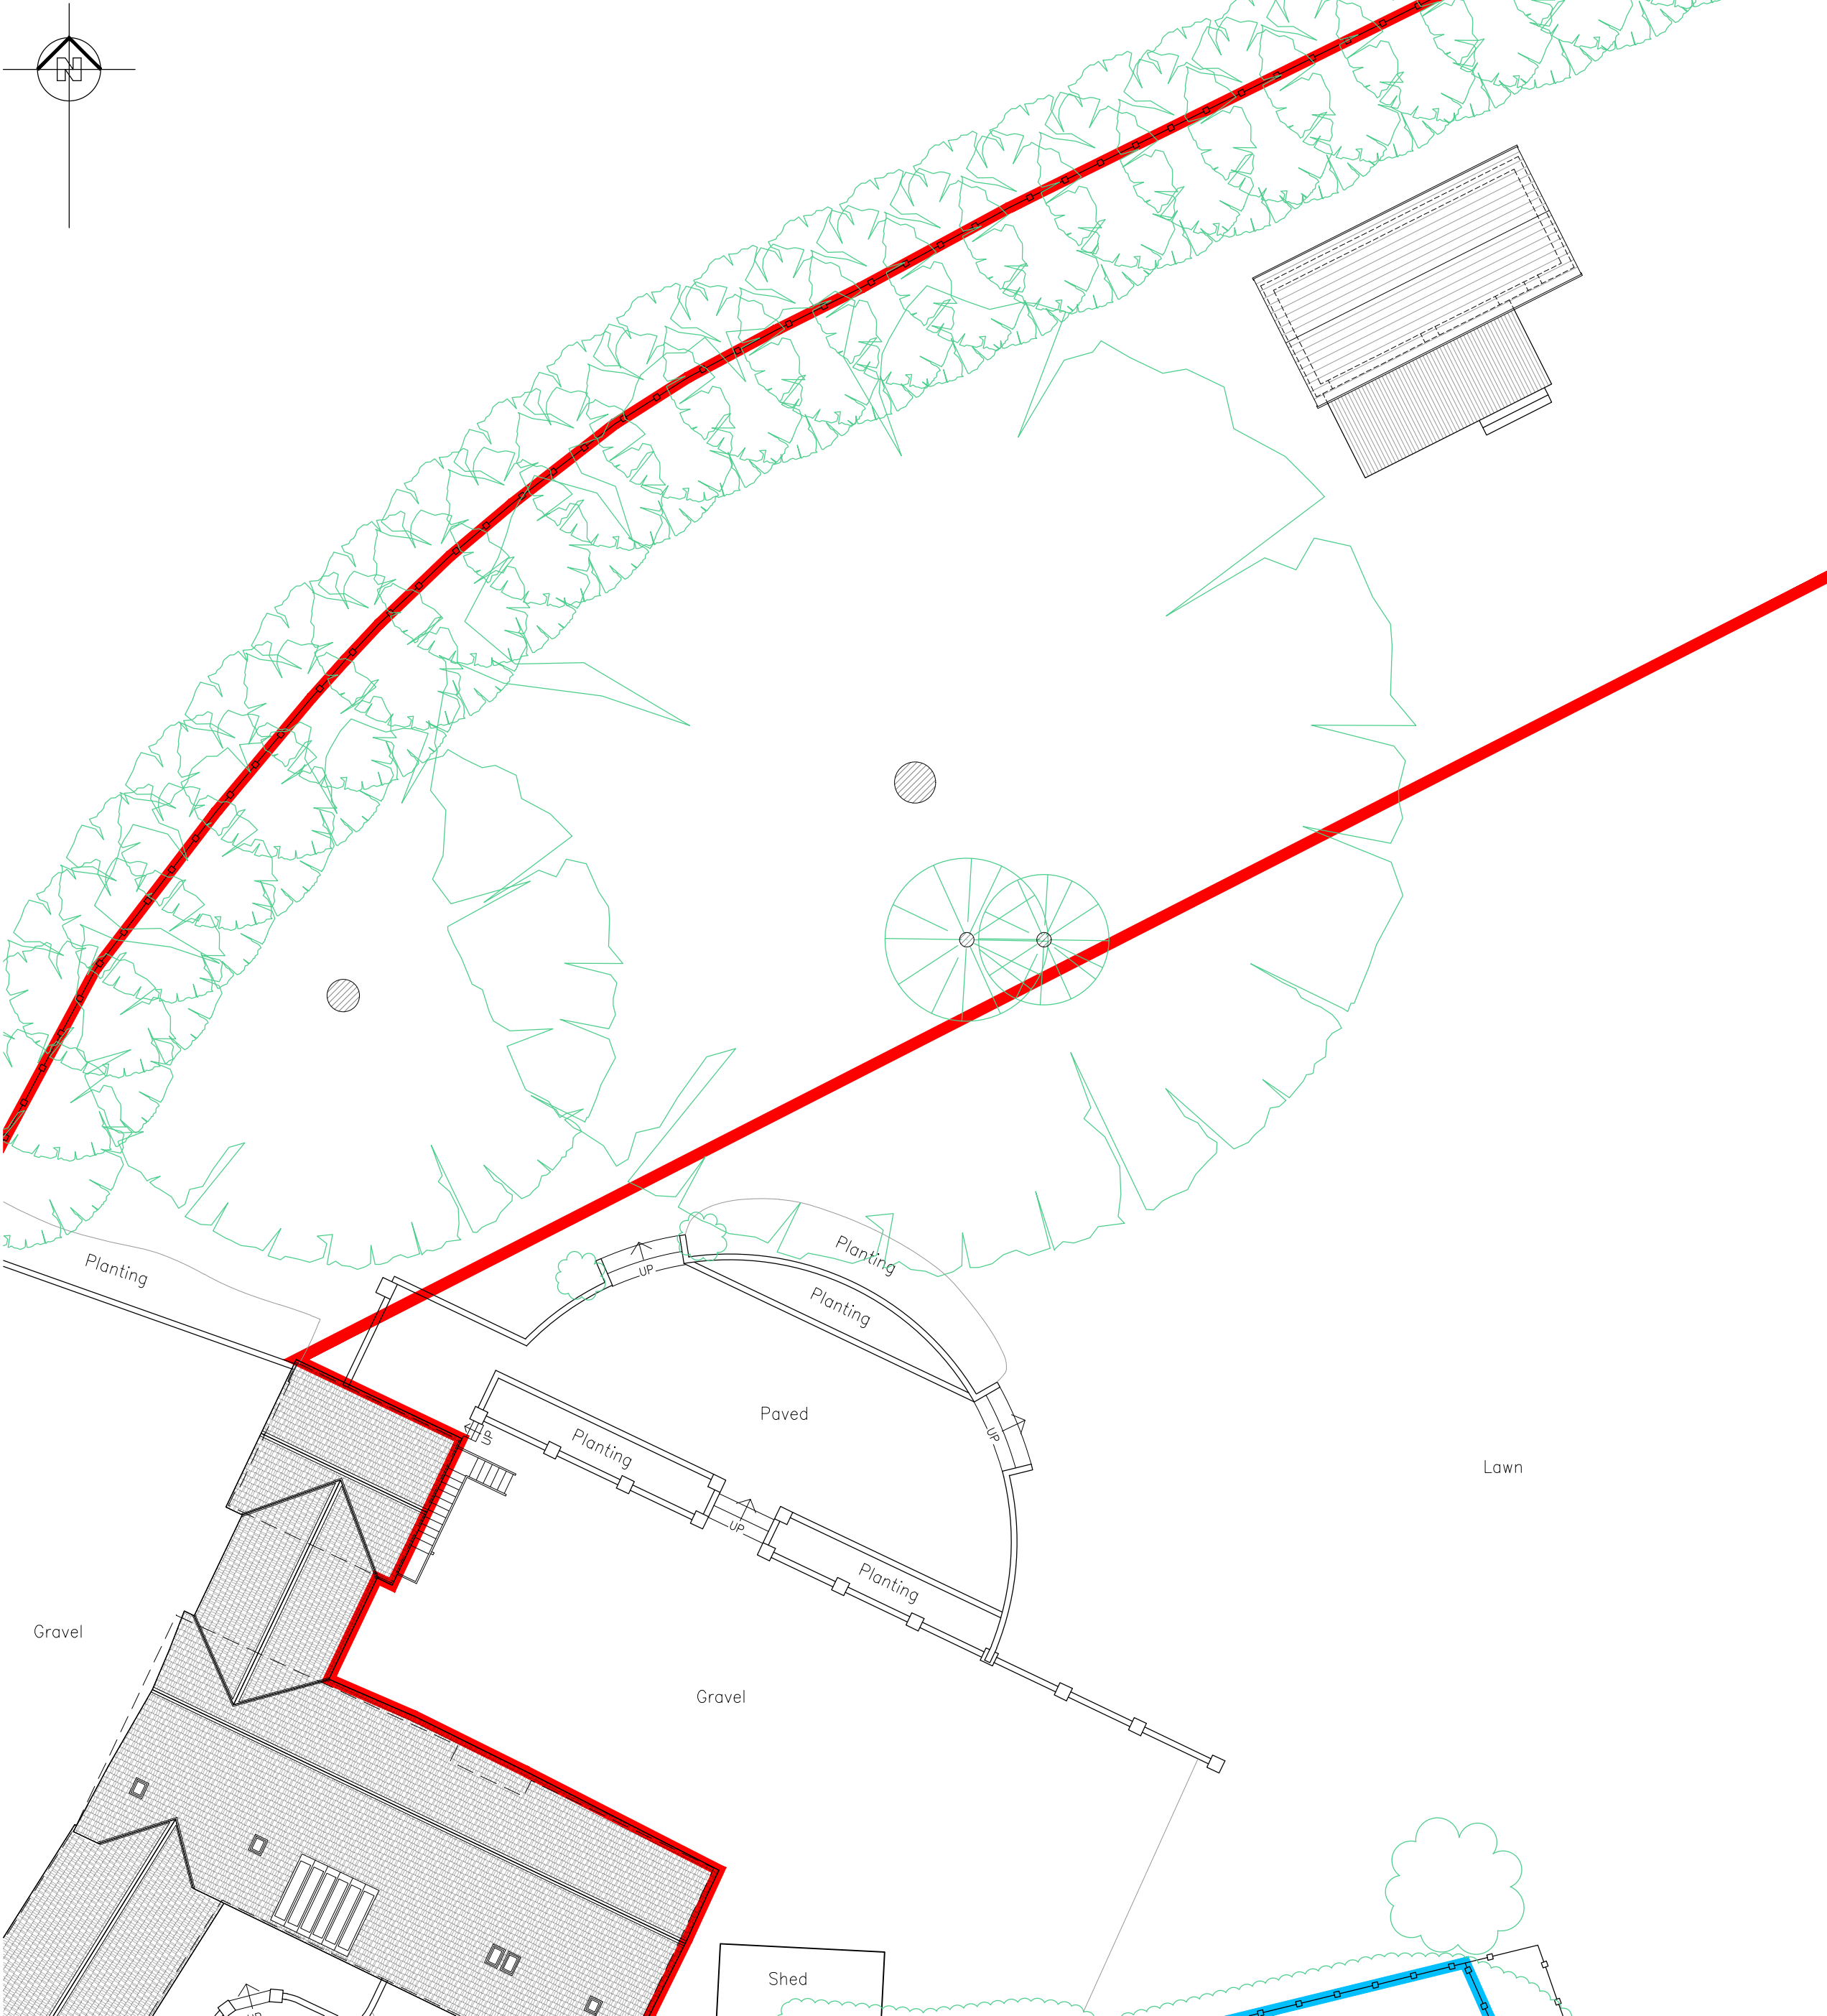

Floor Plan (1:100)

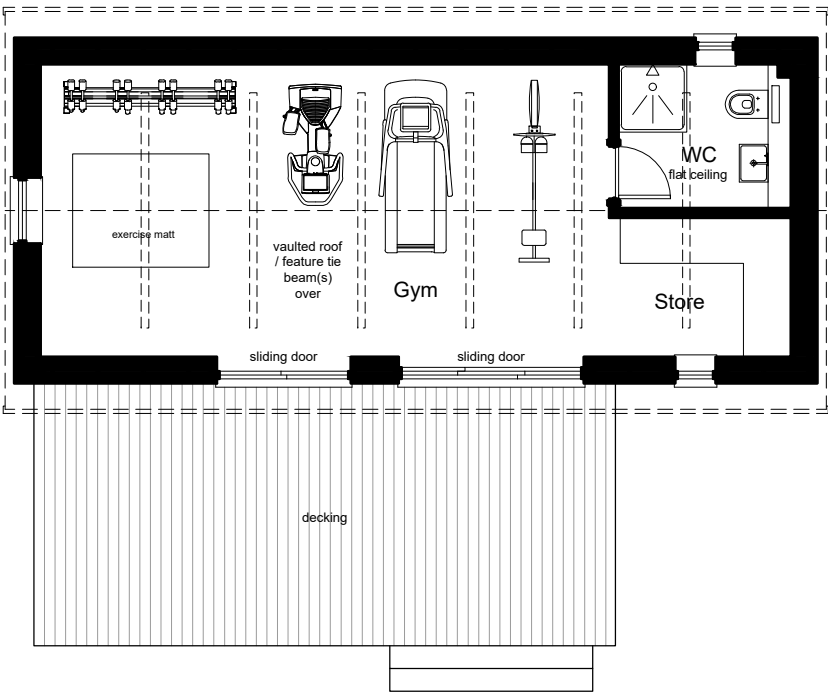

Roof Plan (1:100)

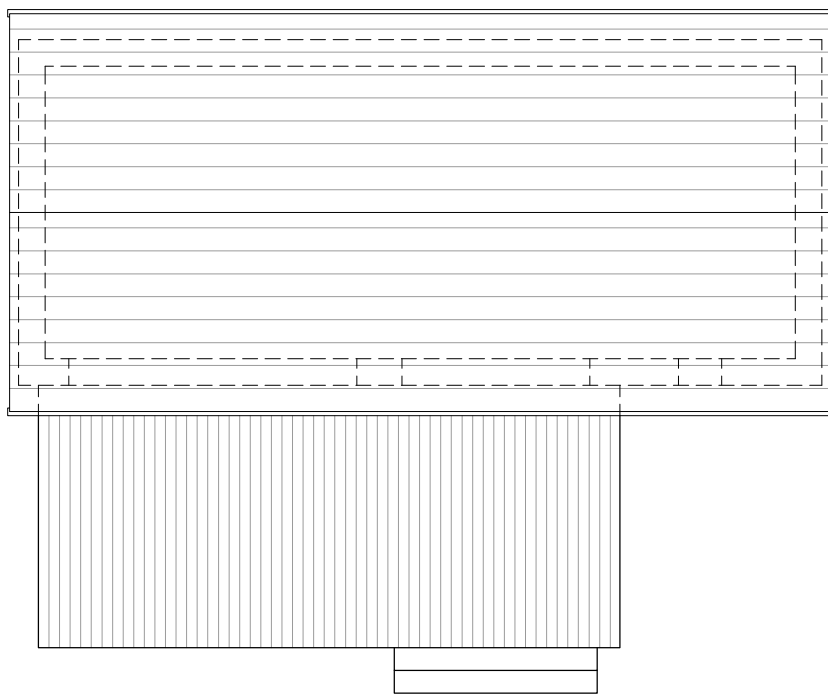

NOTES:

Do Not Scale. (Scaling permitted for planning purposes.)

Report all discrepancies, errors and omissions.


Verify all dimensions on site before commencing any work on site or preparing shop drawings.

All materials, components and workmanship are to comply with the relevant British Standards, Codes of Practice, and appropriate manufacturers recommendations that from time to time shall apply.

For all specialist work, see relevant drawings.

This drawing and design are copyright of Clague LLP
Registration number OC335948.

Rev	Date	Description
-----	------	-------------

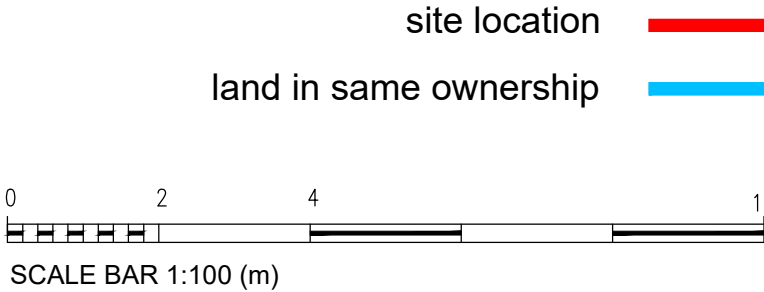

PLANNING

Project Title

Chapel Barn

Rabley Heath Road

Codicote

AL6 9UA

Garden Room

Drawing Description

As Proposed

Garden Annex

Scale

1:100, 1:200 @ A1

Date

Jan '26

Drawn by

Checked by

CLAGUE ARCHITECTS

62 Burgate, Canterbury
Kent CT1 2BH

2 Kinsbourne Court, Luton Road,
Harpenden, Hertfordshire AL5 3BL

4th Floor, 99 Charterhouse Street
London EC1M 6HR

01227 762060

01582 765102

0203 597 6112

CANTERBURY

LONDON

HARPENDEN

Drawing Number


31032B_02_04

Revision


P1



South (Front) Elevation (1:100)

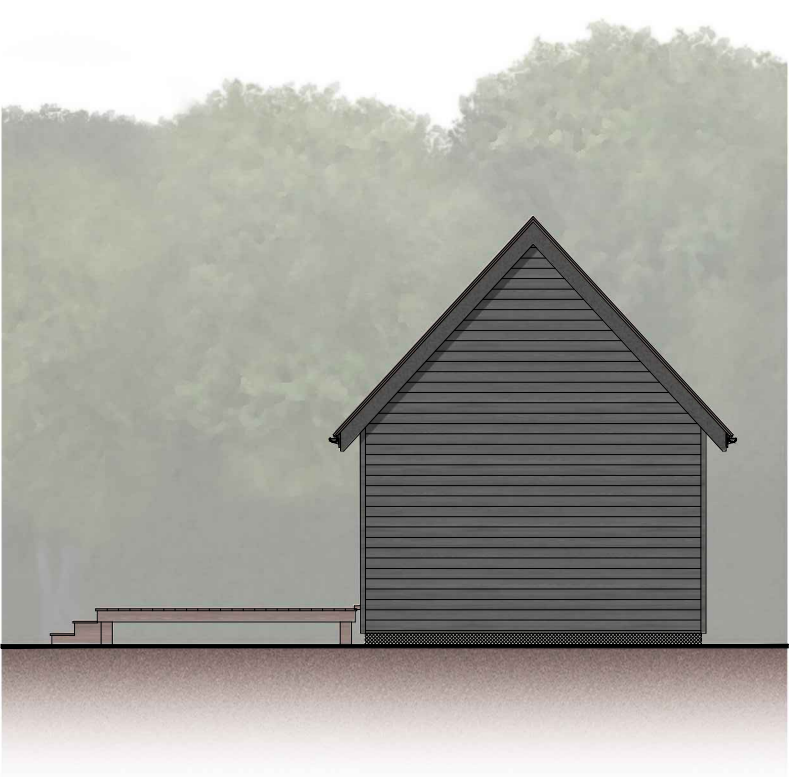

Side (East) Elevation

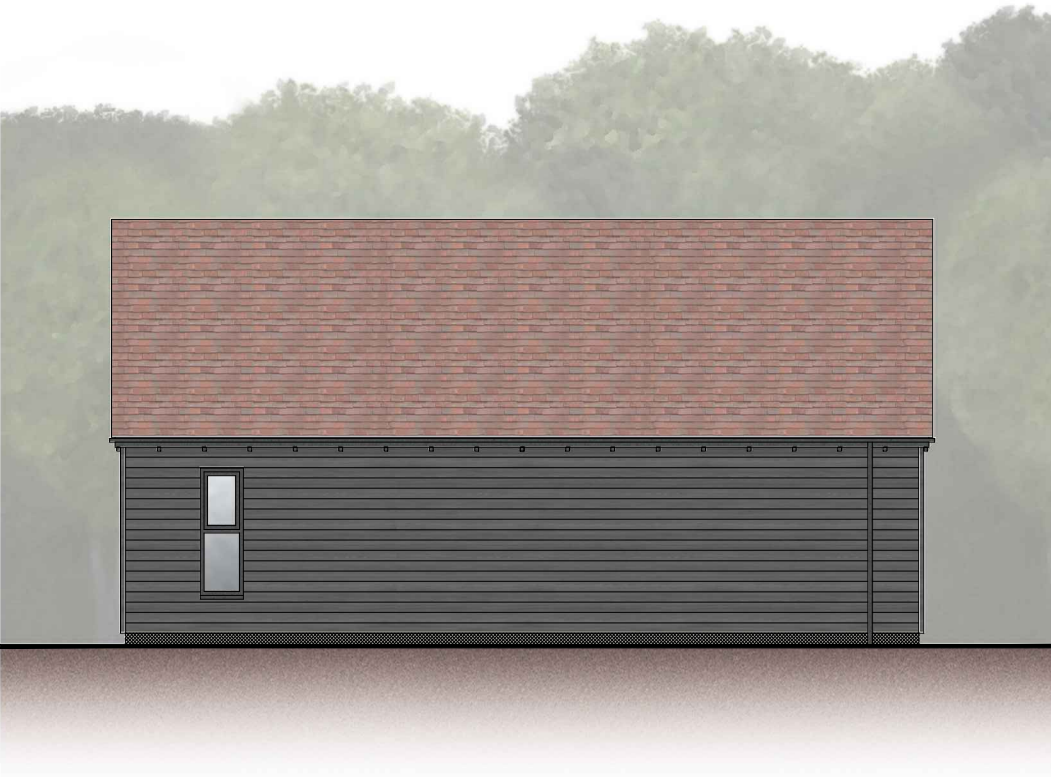

Rear (North) Elevation



Side (West) Elevation