



REAR ELEVATION

SIDE ELEVATION

SIDE ELEVATION

PROPOSED PLAN

FRONT ELEVATION

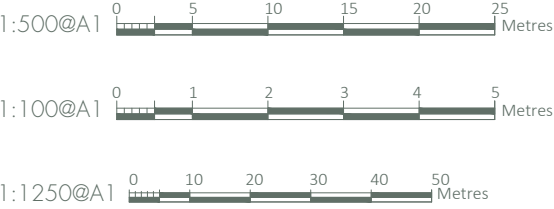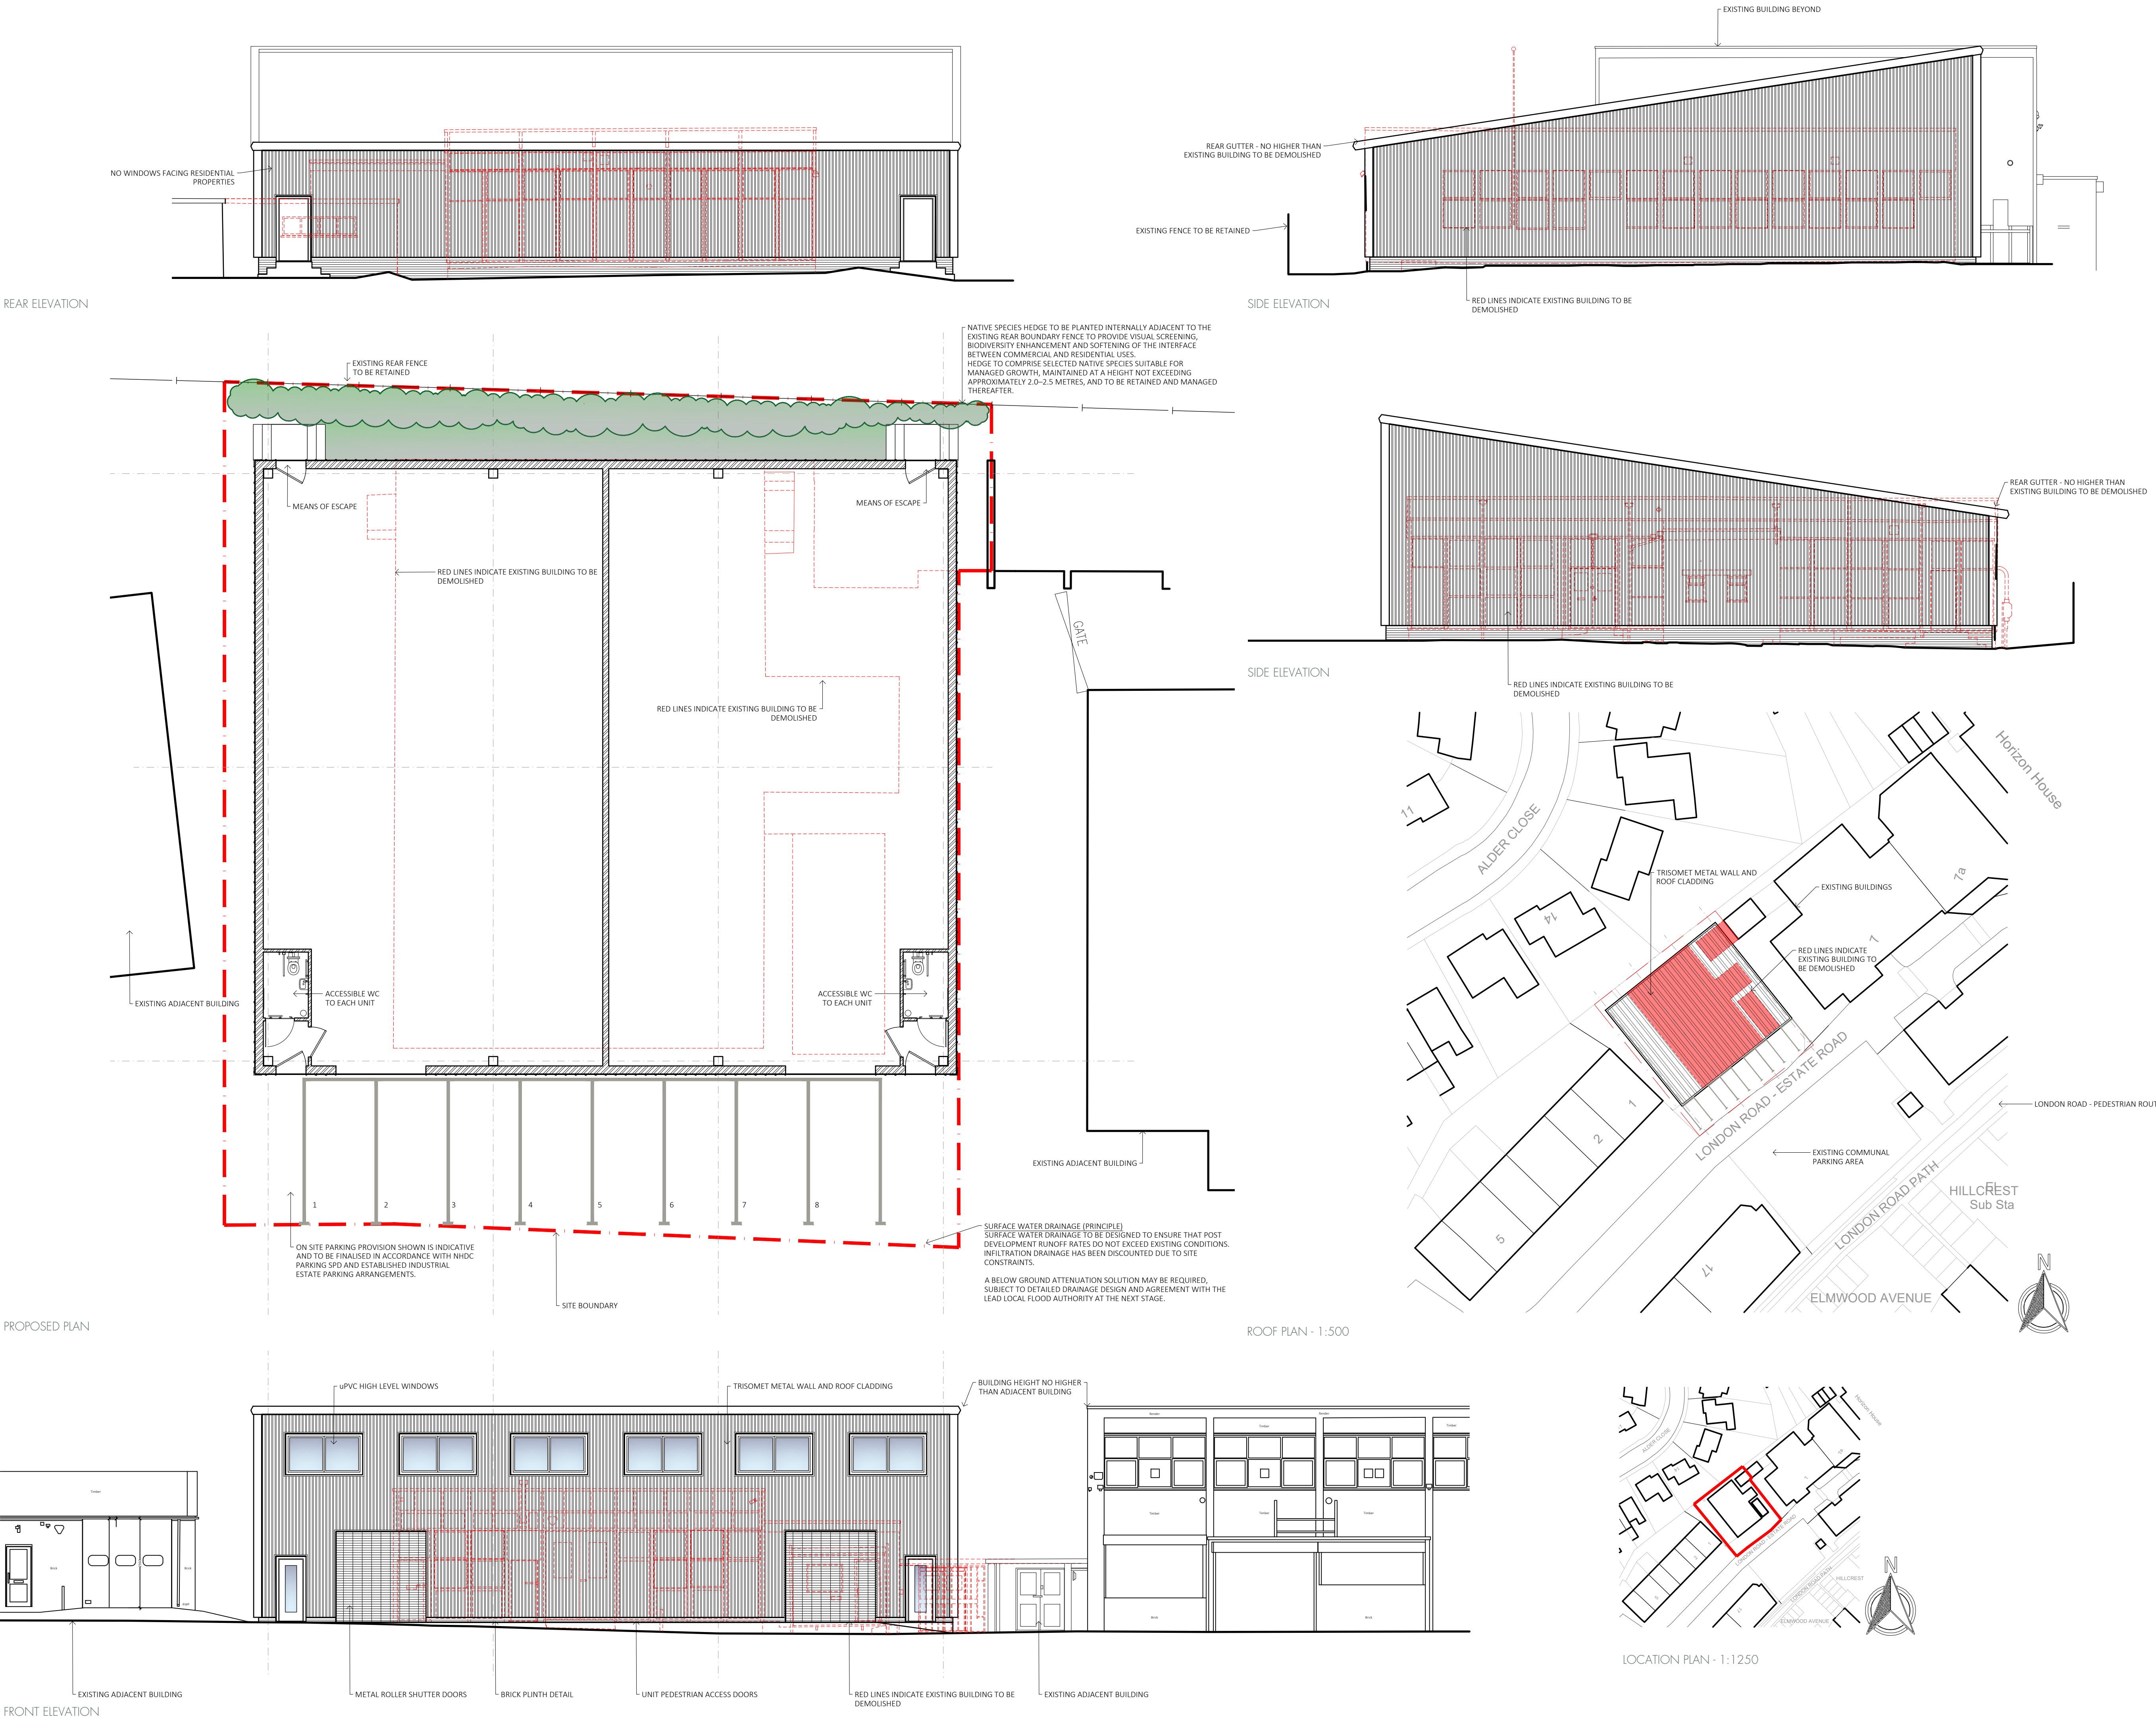

Revisions

GASKELL ARCHITECTS
INFO@GASKELLARCHITECTS.CO.UK

Client: P.P.RENTALS

Project: REPLACEMENT INDUSTRIAL UNIT

Status: FOR LANNING Drawing Number: BHT - 200

Date: APR 26 Drawing: PROPOSED SCHEME

Scale: 1:100@A1

Rev: B Address: UNIT 8 - BALDOCK INDUSTRIAL ESTATE

© 2025 GASKELL ARCHITECTS ALL RIGHTS RESERVED