




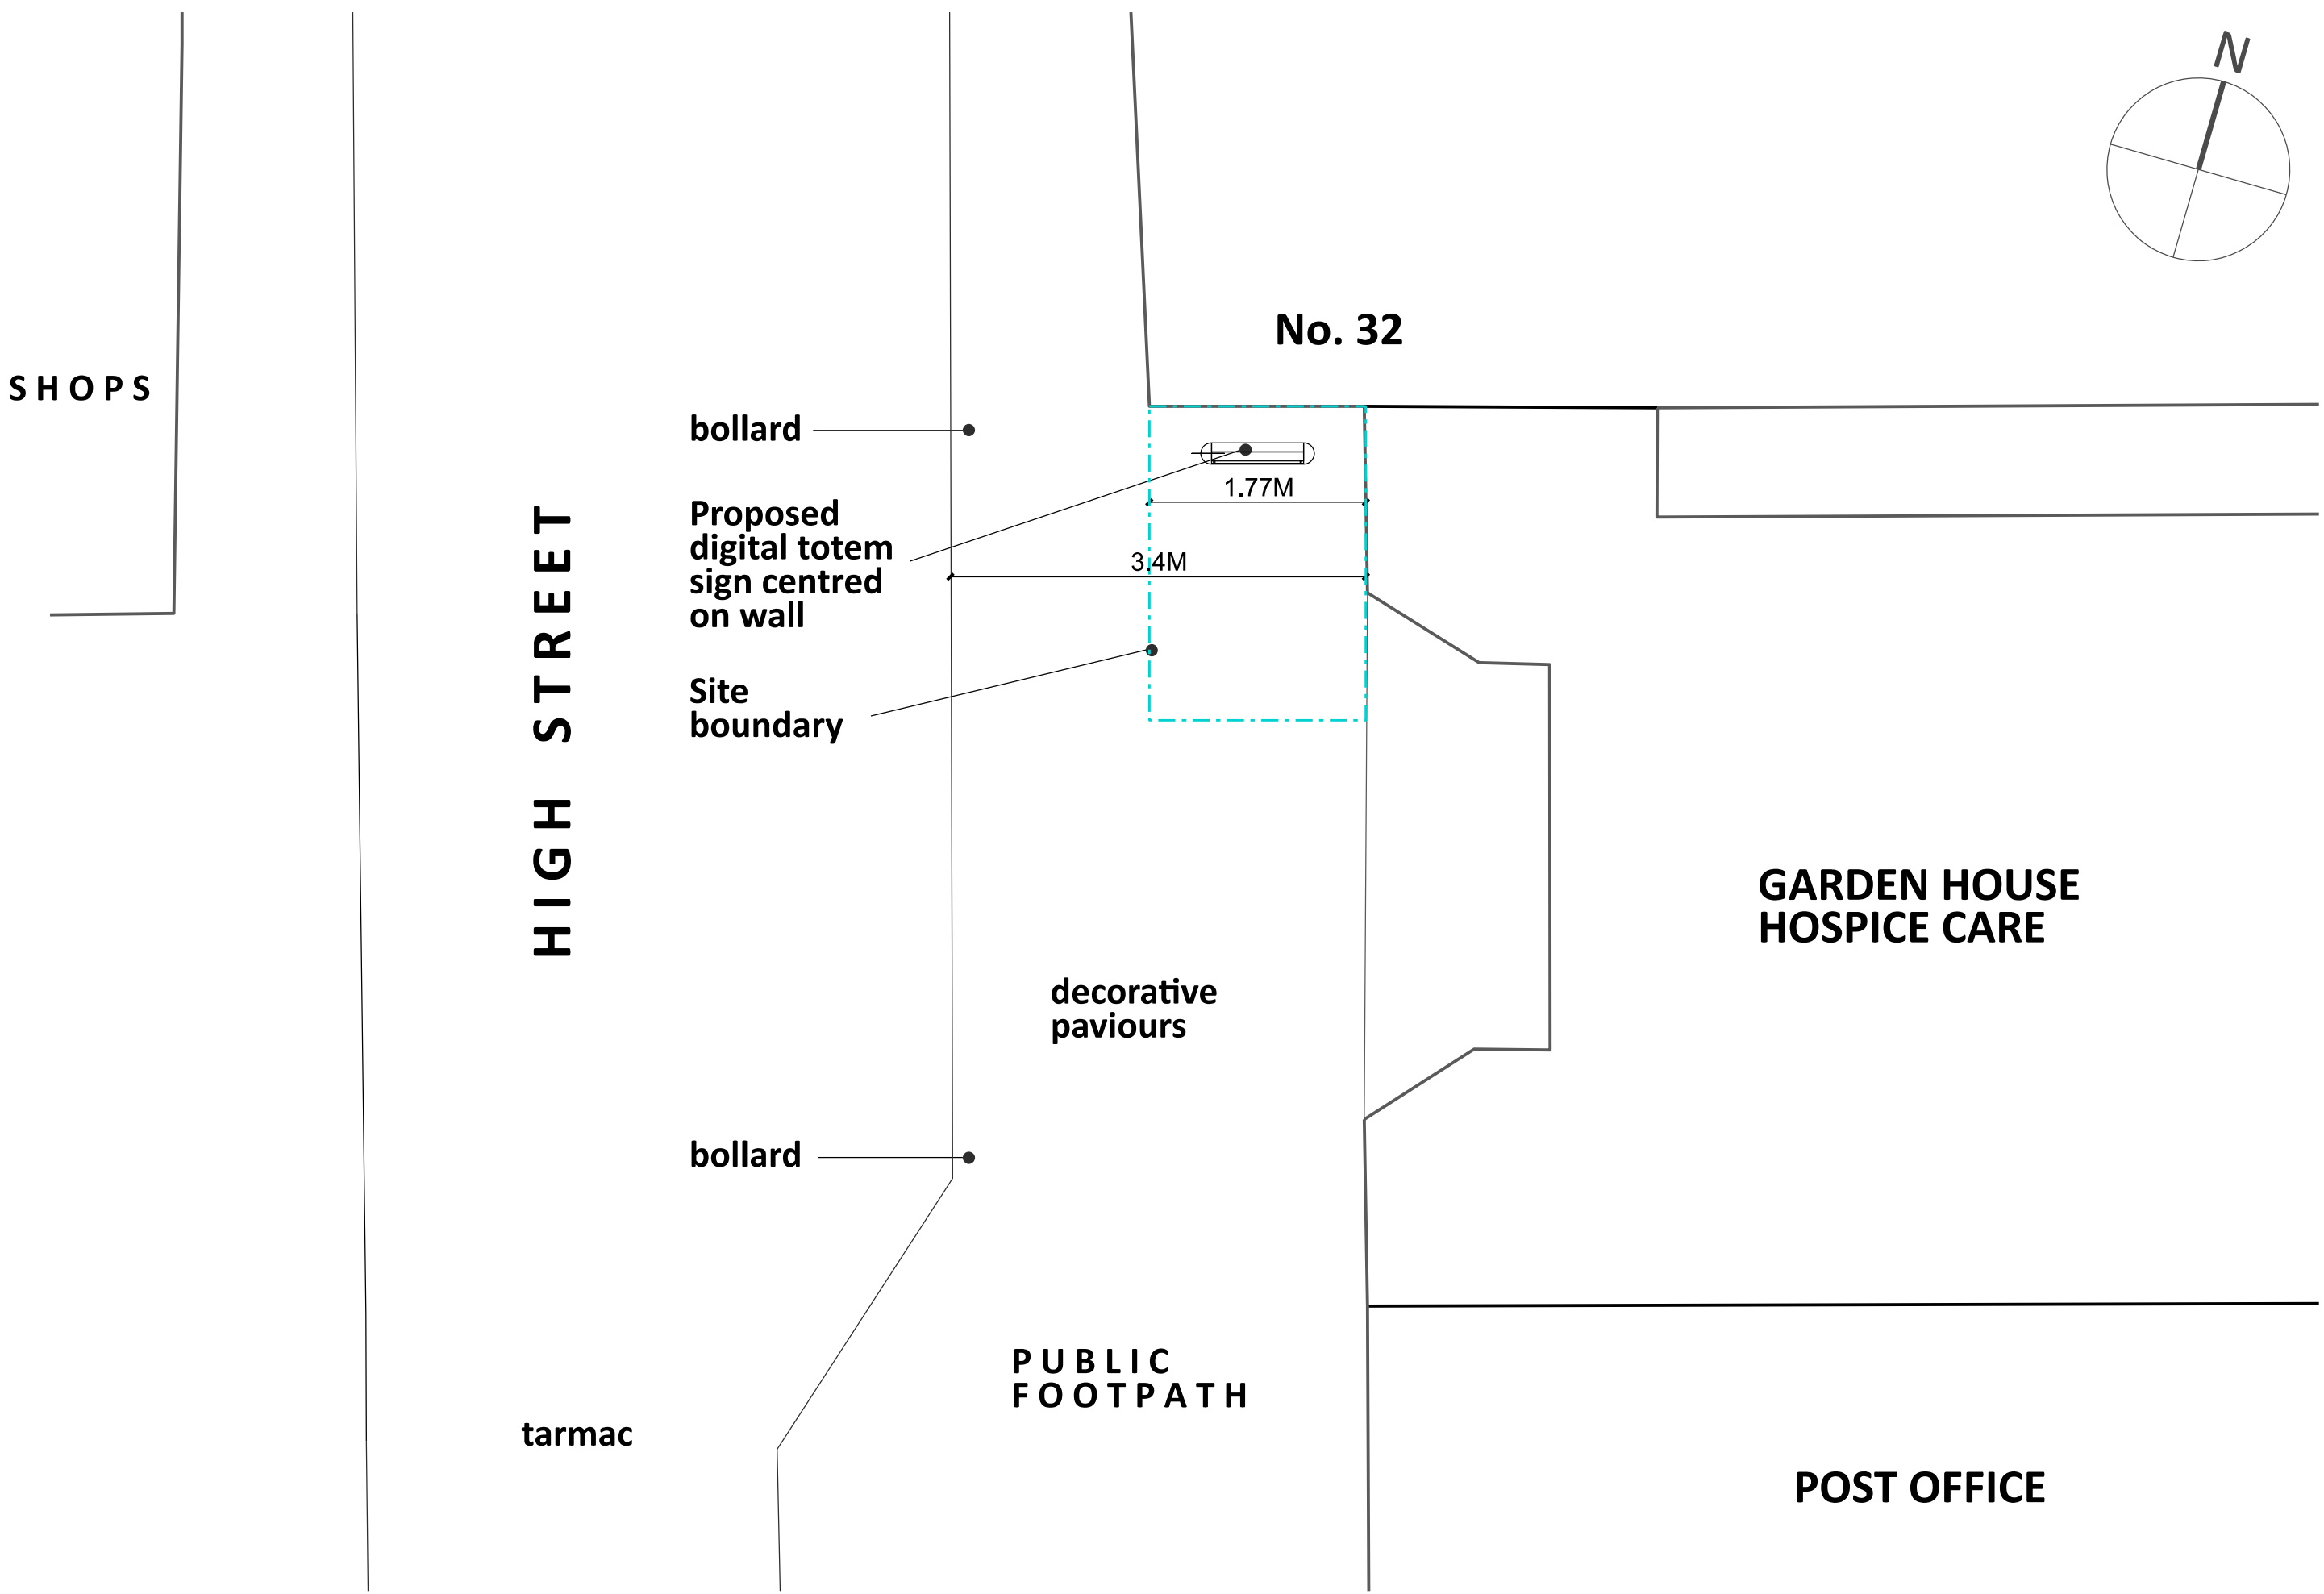


EXISTING / PROPOSED SITE PLAN: SIGN LOCATION A

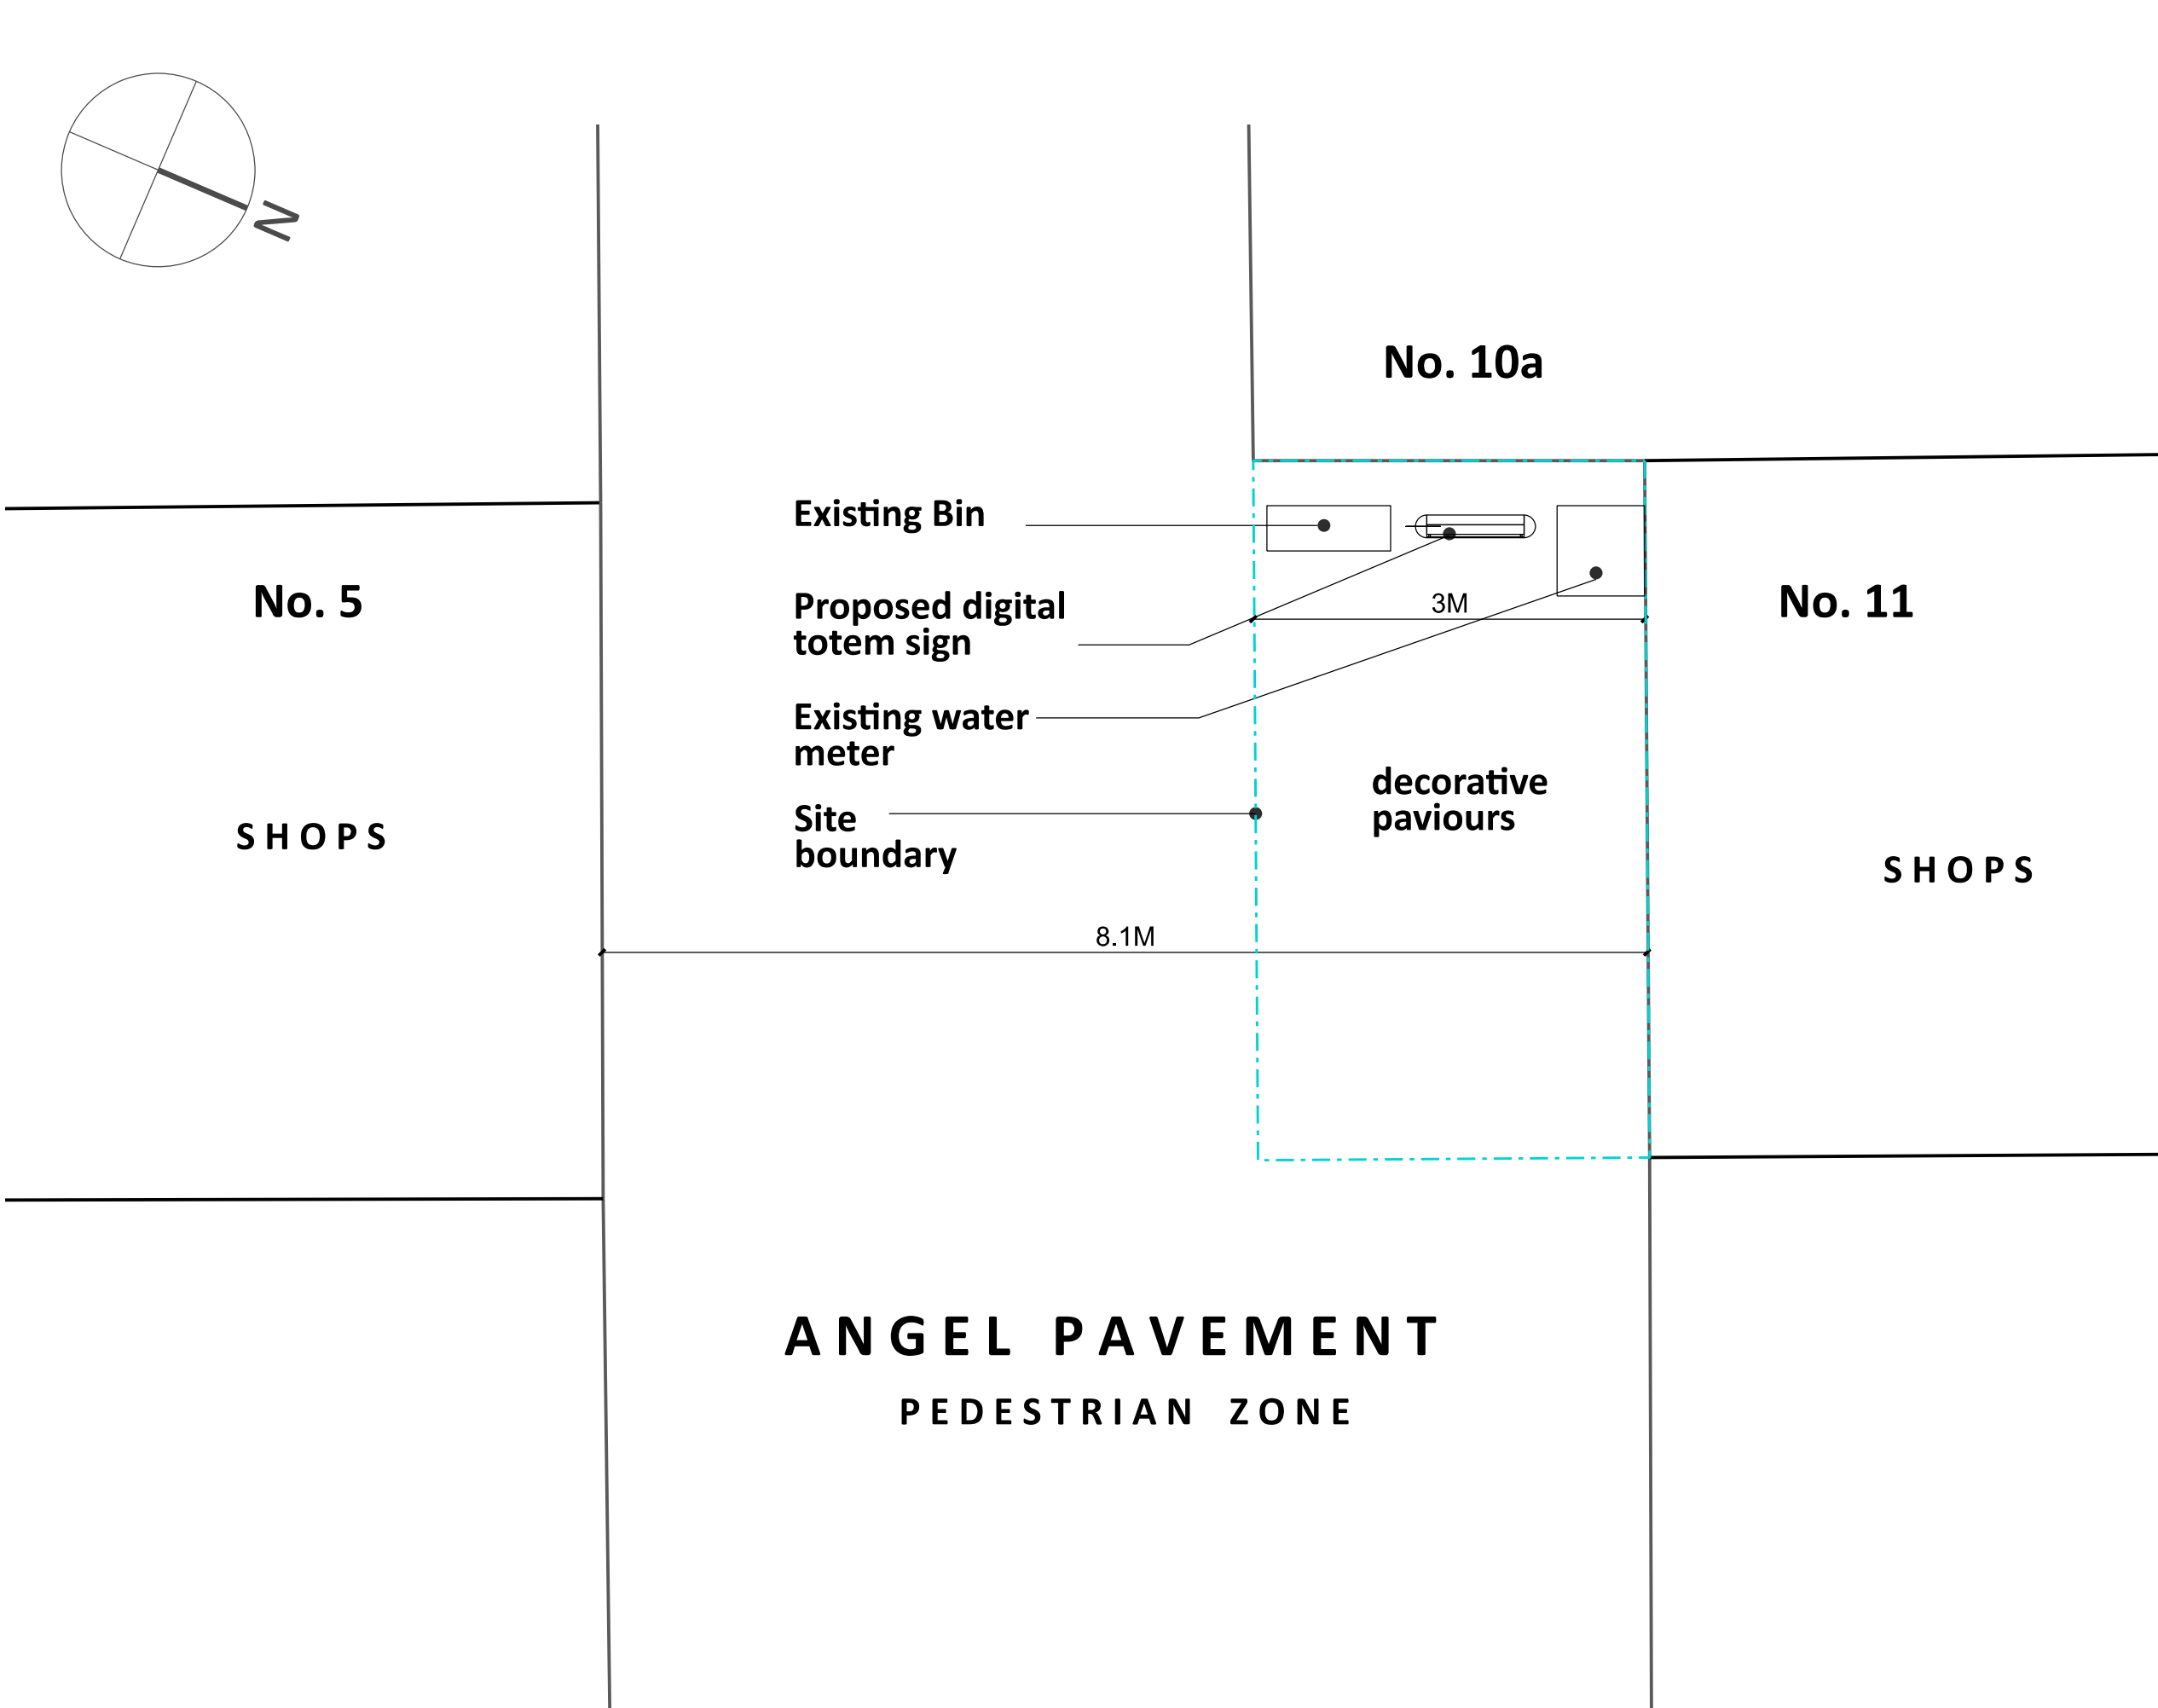

EXISTING / PROPOSED SITE PLAN: SIGN LOCATION B

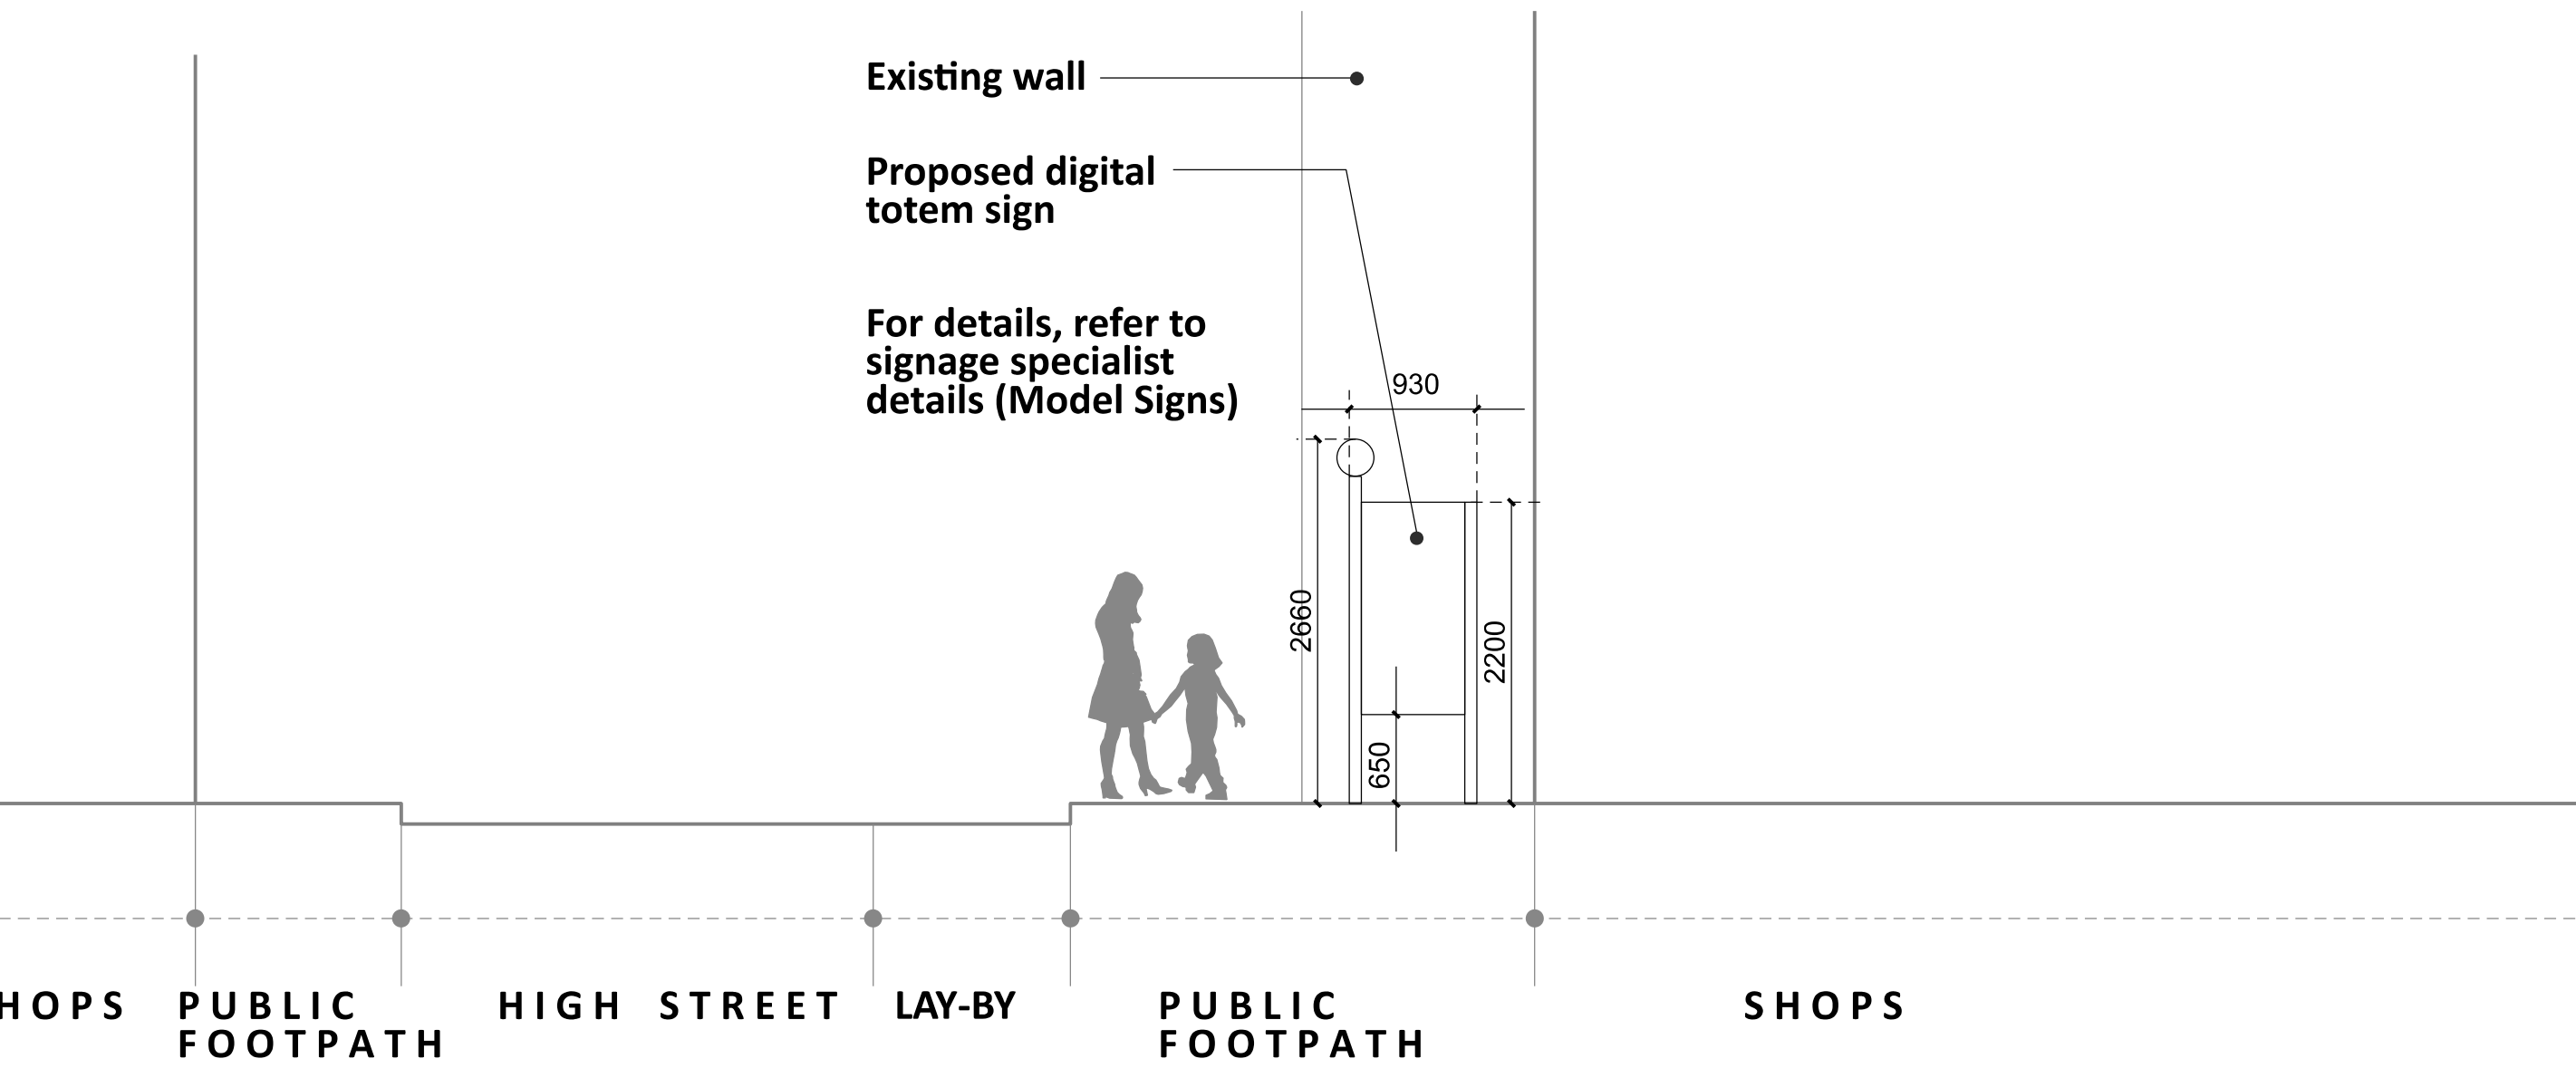

EXISTING / PROPOSED SITE SECTION: SIGN LOCATION A

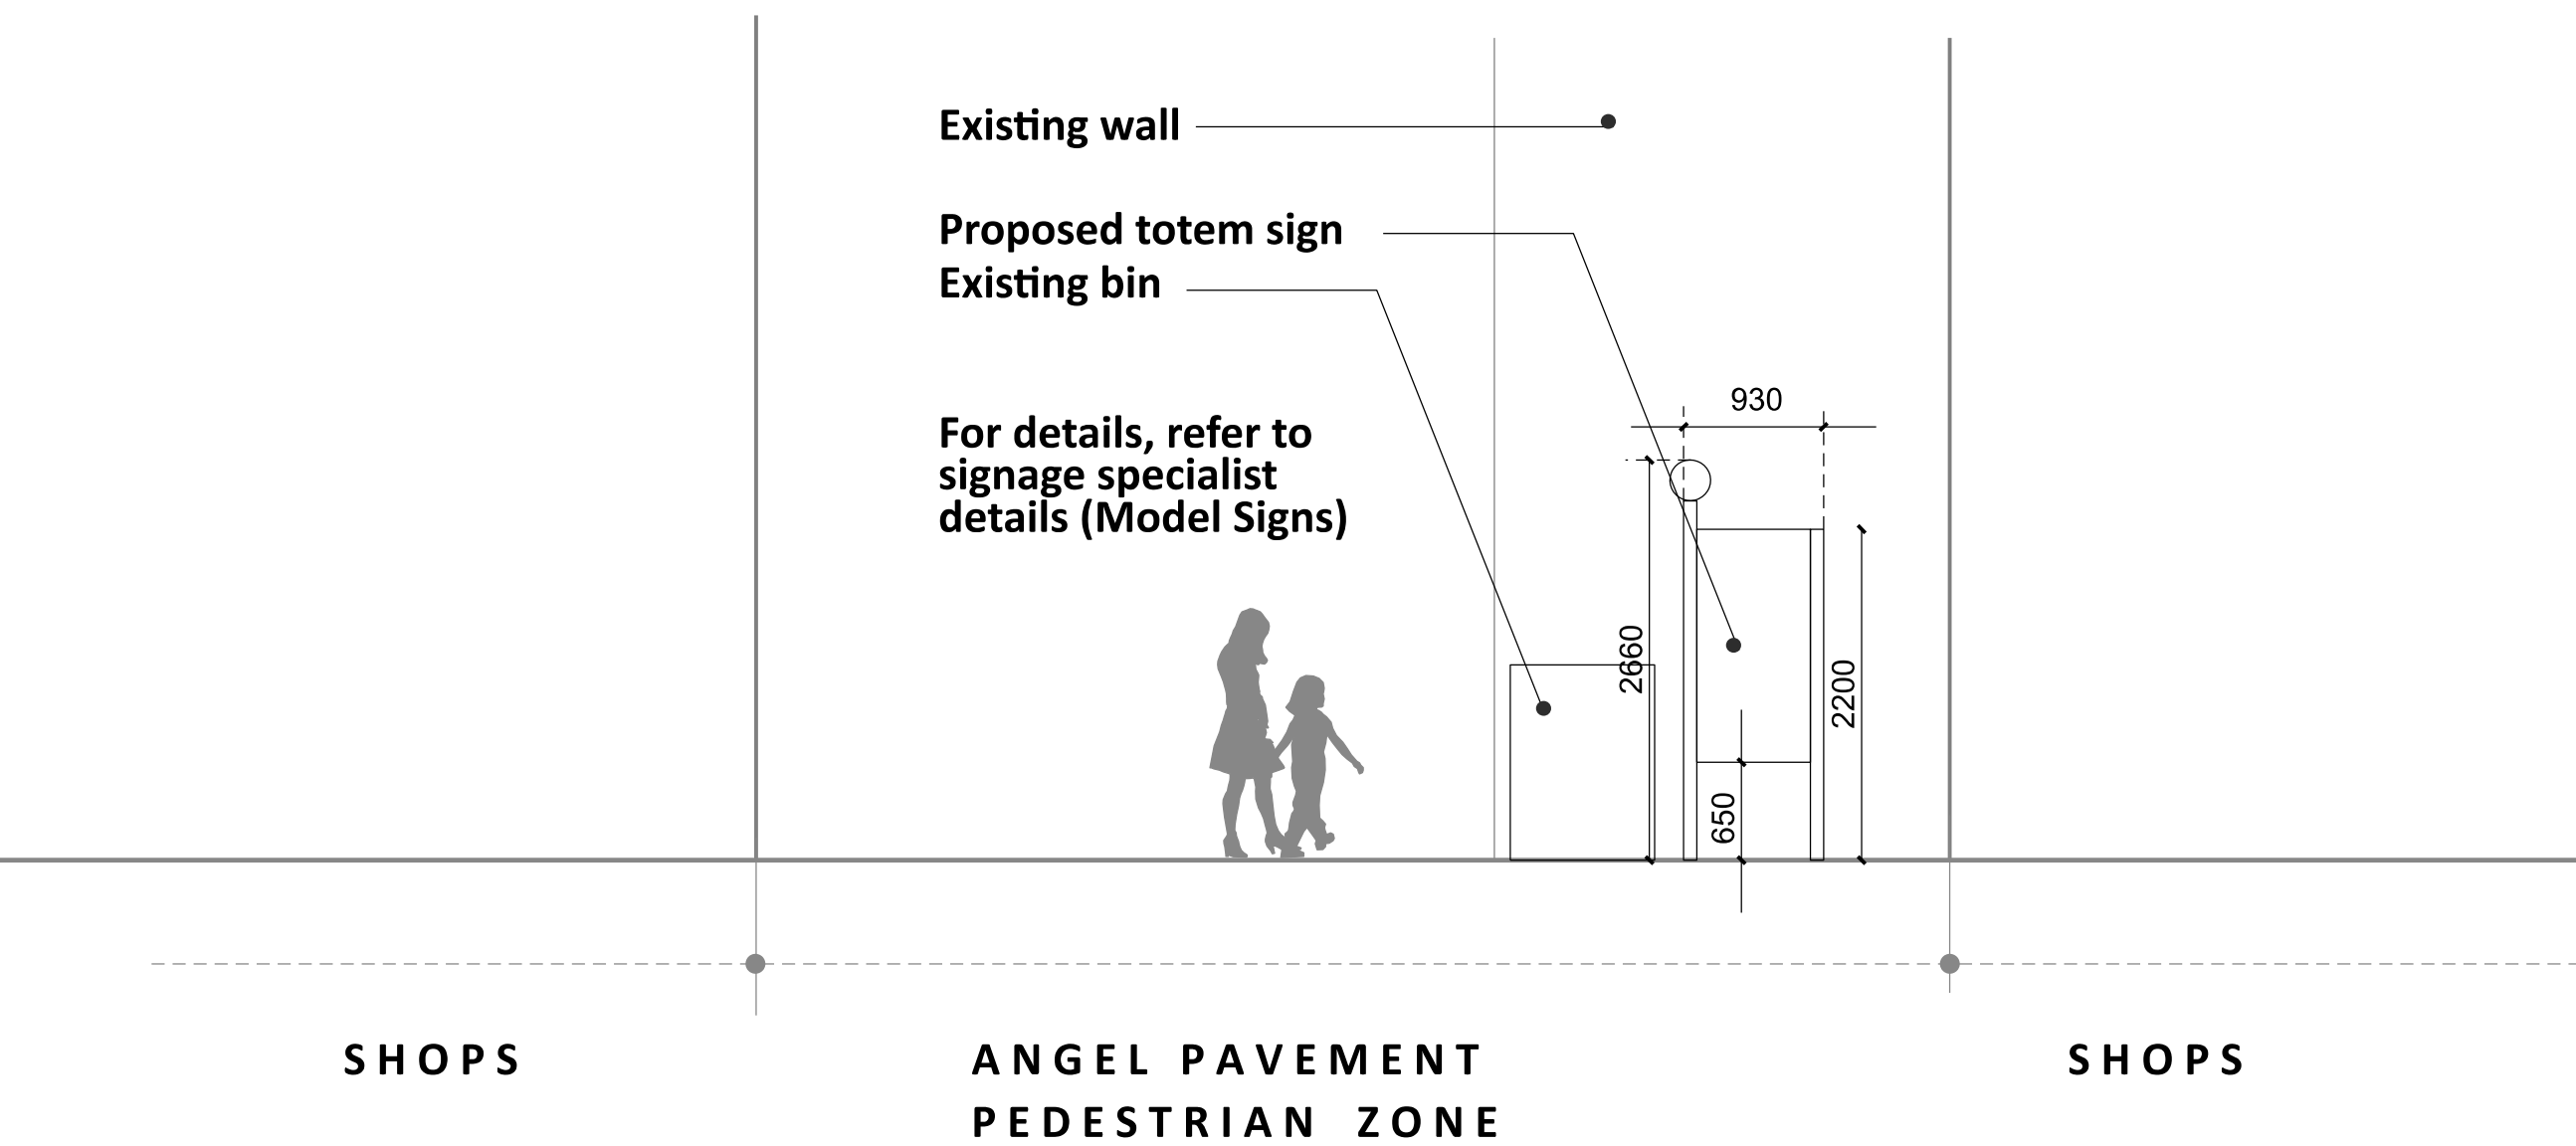

EXISTING / PROPOSED SITE SECTION: SIGN LOCATION B

EXISTING/ PROPOSED PLANS / SECTIONS



Rev:
P1: Issued for Advertisement Consent Application 12-02-25

Client: ROYSTON FIRST BID CO LTD

Project: DIGITAL SIGNAGE, ROYSTON

Title: EXISTING / PROPOSED
PLANS & SECTIONS

Scale: 1:50@ A1 100 @ A3

Stage: RIBA Stage 1

Date: 06.01.2025

Drawing No: R001-001 Rev: P1

daltonmusecat architects

75A, Histon Road, Cambridge CB4 3JD
T: 01223 977264
E: info@dmaarchitects.co.uk

DO NOT SCALE FROM THIS DRAWING
THIS DRAWING IS COPYRIGHT