


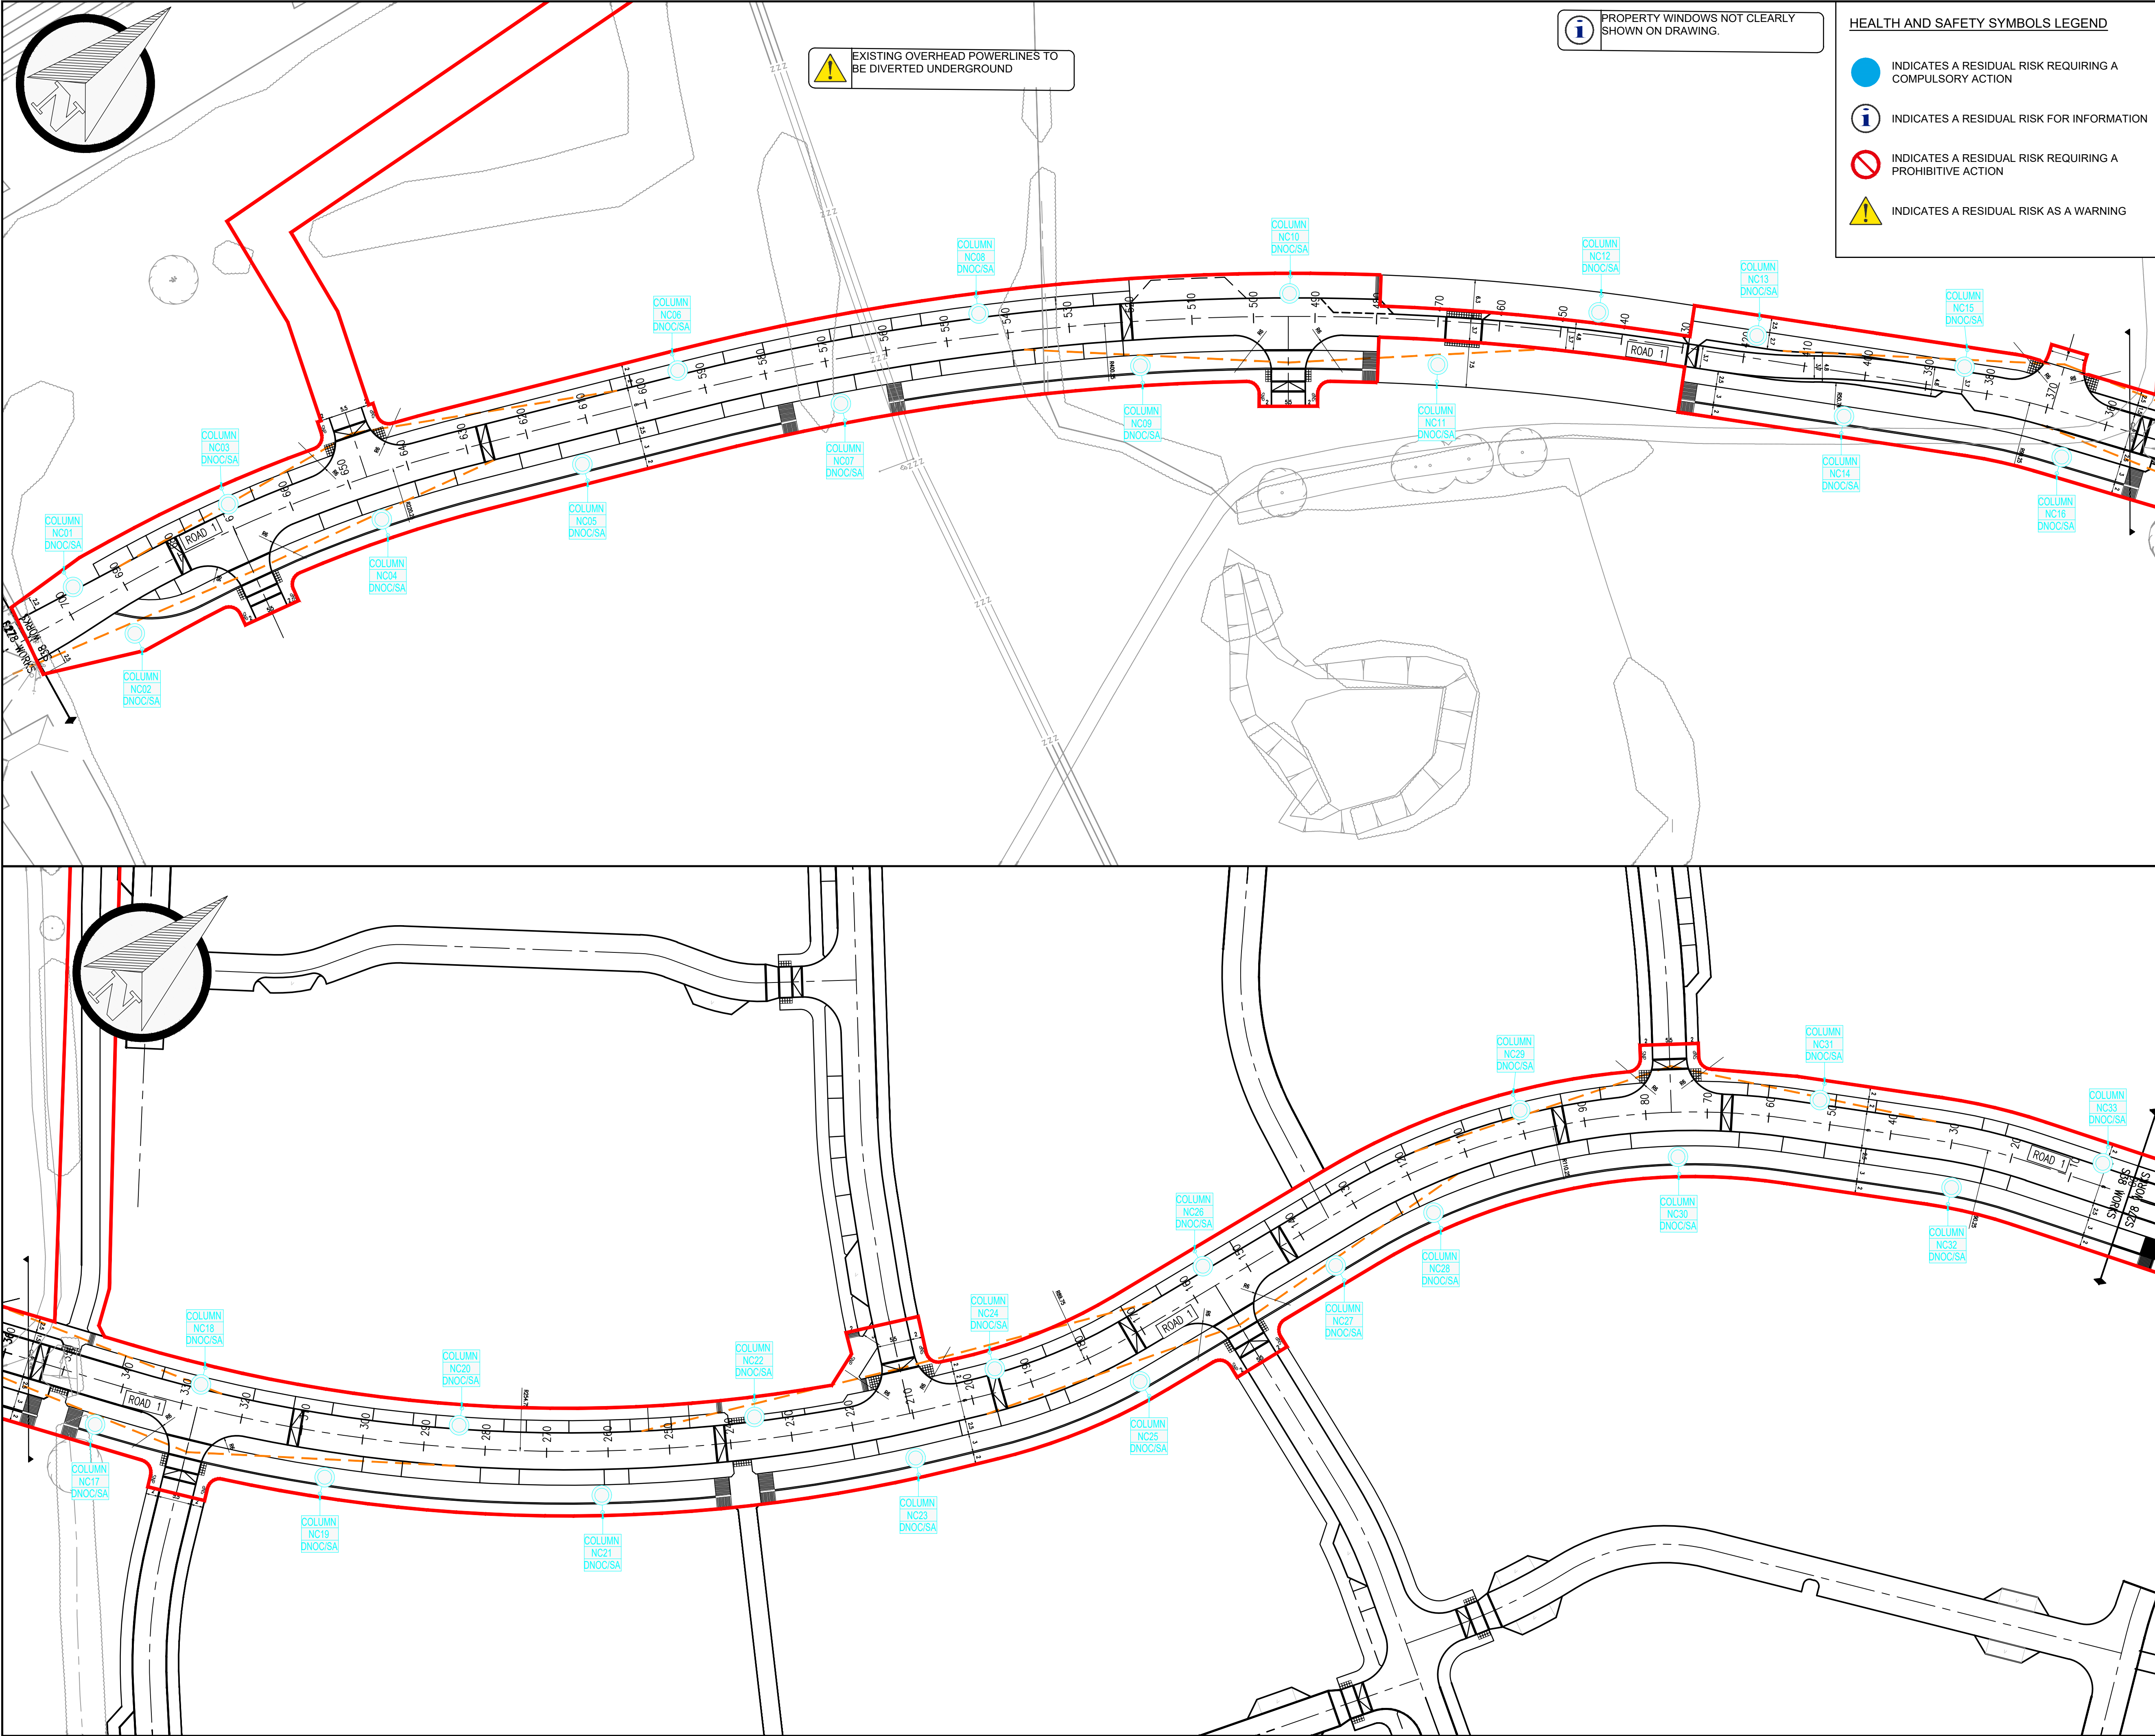

EXISTING OVERHEAD POWERLINES TO BE DIVERTED UNDERGROUND

PROPERTY WINDOWS NOT CLEARLY SHOWN ON DRAWING.

HEALTH AND SAFETY SYMBOLS LEGEND

- INDICATES A RESIDUAL RISK REQUIRING A COMPULSORY ACTION
- INDICATES A RESIDUAL RISK FOR INFORMATION
- INDICATES A RESIDUAL RISK REQUIRING A PROHIBITIVE ACTION
- INDICATES A RESIDUAL RISK AS A WARNING

DO NOT SCALE

KEY:

PROPOSED LIGHTING COLUMN: 8m GALVANISED TUBULAR STEEL ROAD LIGHTING COLUMN.
PROPOSED LANTERN: POST-TOP MOUNTED URBIS AXIA 2.1 AND 7 PIN NEMA SOCKET
LIGHT SOURCE: AXIA 2.1 5167 24 NVSL219CT 890mA VW83
0 69W 7x5 III-Short 383402.
OPTIC SETTING: 5167 (MATRIX NO: 383402).
CMS: 1-PART 5-WIRE [T2E1N G-3] TELENESA TELECELL SWITCHING. REFER TO HERTFORDSHIRE COUNTY COUNCIL SPECIFICATION.
QUANTITY: 33

PROPOSED EQUIPMENT ATTRIBUTE BOX:

COLUMN NC00 - EQUIPMENT TYPE
DNO/SA - MAINTENANCE NUMBER
DNO/SA - CONNECTION TYPE, ACTION REQUIRED/TERMINATION TYPE

ABBREVIATIONS:

NC - NEW COLUMN
EC - EXISTING COLUMN
DNO - DISTRIBUTION NETWORK OPERATOR
DNO/SA - NEW CONNECTION
DNOX - NO DNO WORKS REQUIRED
SA - REFER TO HST-1400-008, REV A "COLUMN TERMINATION WITH DNO SUPPLY - DNO SINGLE SERVICE SINGLE ARM COLUMN"

- NOTES:
- ALL EQUIPMENT TO BE MADE ELECTRICALLY SAFE PRIOR TO COMMENCEMENT OF WORKS
 - ALL ELECTRICAL WORKS TO BE CARRIED OUT ACCORDANCE WITH BS 7671:2018 IET WIRING REGULATIONS 18TH EDITION.
 - CONTRACTOR TO LIAISE WITH DISTRIBUTION NETWORK OPERATOR PRIOR TO COMMENCEMENT OF WORKS.
 - COLUMNS TO BE DESIGNED TO BS EN 40.
 - DRAWING BASED ON TOPOGRAPHICAL SURVEY BY SURVEY SOLUTIONS. DATED 15-07-2019.
 - DRAWING BASED ON LAP ARCHITECTS SITE PLANS DATED 19/11/14.
 - ALL WORKS TO BE UNDERTAKEN IN ACCORDANCE WITH THE SPECIFICATION FOR HIGHWAY WORKS (SHW), HERTFORDSHIRE COUNCIL STANDARD DETAILS.
 - THIS DRAWING IS TO BE READ IN CONJUNCTION WITH DRAWING NO. HOF-WSP-S38-ZZ-DR-LI-1400-01, LIGHTING COLUMN SCHEDULE & ELECTRICAL DETAILS.
 - THE CONTRACTOR SHALL BE RESPONSIBLE FOR CONTACTING THE APPROPRIATE STATUTORY UNDERTAKERS PRIOR TO THE COMMENCEMENT OF THE WORKS, TO ESTABLISH THE POSITION OF THEIR PLANT, WHICH SHALL BE CONFIRMED BY HAND DUG TRIAL PITS.
 - THE CONTRACTOR SHOULD BE AWARE OF BURIED STATUTORY UNDERTAKERS APPARATUS AND TAKE DUE ACCOUNT WHEN CONSIDERING THE METHOD OF EXCAVATION OF EXISTING PAVEMENTS

DROP KERBS AND LIGHTING COLUMN POSITIONS ILLUSTRATED ON THE PLANS ARE INDICATIVE ONLY.

UNTIL TECHNICAL APPROVAL HAS BEEN OBTAINED FROM THE RELEVANT LOCAL AUTHORITIES OR STATUTORY BODIES, IT SHOULD BE UNDERSTOOD THAT ALL DRAWINGS ARE ISSUED AS PRELIMINARY AND NOT FOR CONSTRUCTION. SHOULD THE CONTRACTOR AND / OR EMPLOYER COMMENCE WORK PRIOR TO APPROVAL BEING GIVEN, IT IS ENTIRELY AT THEIR OWN RISK.

S3-P03	02/10/2025	KHN	AMENDMENTS TO NOTES AND RED LINE	THP	THP
S3-P02	12/09/2024		INDICATIVE MASTERPLAN REMOVED		
S3-P01	14/02/2023	OJM	FIRST ISSUE	PT	RCF
REV	DATE	BY	DESCRIPTION		

DRAWING STATUS: S3 - FOR REVIEW

wsp

Unit 9 The Chase, John Tate Road, Foxholes Business Park, Hertford, SG13 7NN, UK
T+ 44 (0) 1992 526 000, F+ 44 (0) 1992 526 001
wsp.com

CLIENT: HERTFORDSHIRE COUNTY COUNCIL

ARCHITECT:

SITE/PROJECT: HITCHIN - HIGHOVER FARM

TITLE: S38 WORKS COLUMN LIGHTING

SCALE @ A1: 1:500	CHECKED: THP	APPROVED: THP
PROJECT NO: 70098227	DESIGNED: OC	DRAWN: KHN
		DATE: October 25

DRAWING No: HOF-WSP-S38-ZZ-DR-LI-01300	REV: S3-P03
--	-------------

© WSP UK Ltd