
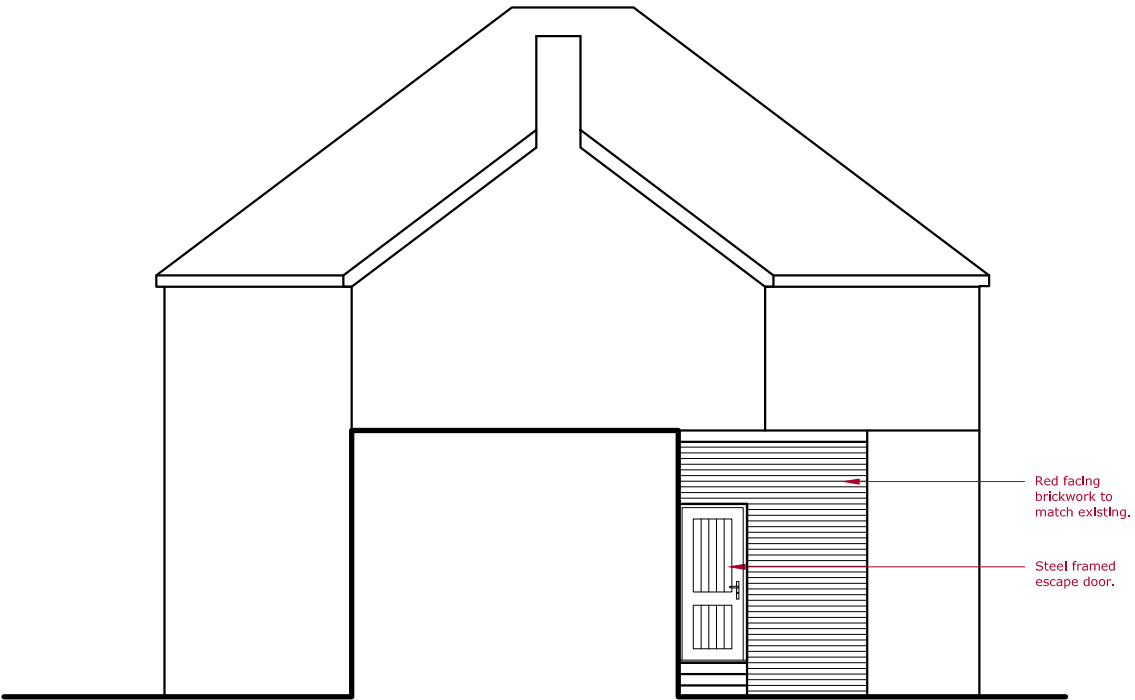


This drawing is a print and must not be scaled from. Use only noted dimensions and check all measurements on site before proceeding with the works. Any queries regarding areas, levels or dimensions must be referred back to BBR Design Services Ltd. All dimensions of existing buildings to be verified on site.

This drawing is the copyright of BBR Design Services Ltd and shall not be in any way used or reproduced without their prior written consent.

All design and construction is to be in accordance with the Construction Design and Management (CDM) Regulations 2015, and HSE guidance.

 

Proposed Rear Elevation
Scale 1:100

-	-	-	-
Rev:	Date:	Note:	By:

FOR PLANNING



D E S I G N

01462 420800 | 01799 530097

info@bbr-design.co.uk

www.bbr-design.co.uk



Contract:

129 London Road
Knebworth
Hertfordshire
SG3 6EX

Drawing Title:

Proposed Elevations
Sheet 2 of 2

Scale:

1:100
@ A3

Drawn/check:

rda

Job No:

25335

Date:

April 2025


Drawing No:

PL06

Revision:

-

© BBR Design 2025

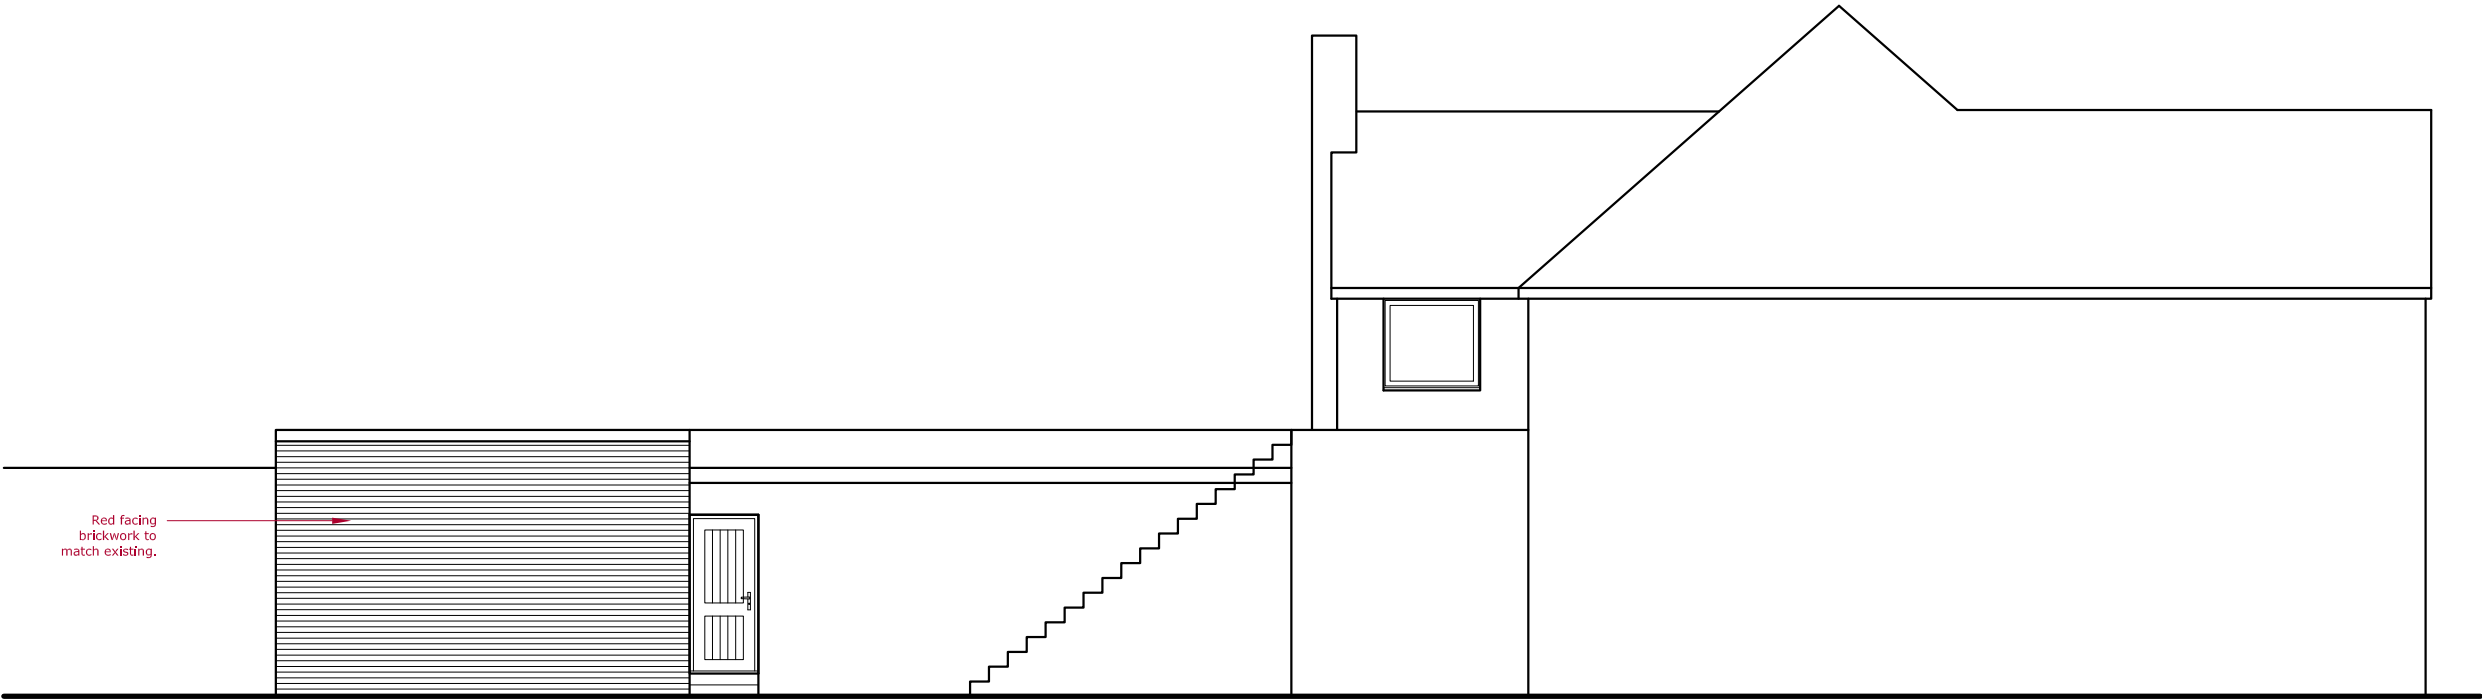

Proposed LH Side Elevation
Scale 1:100