
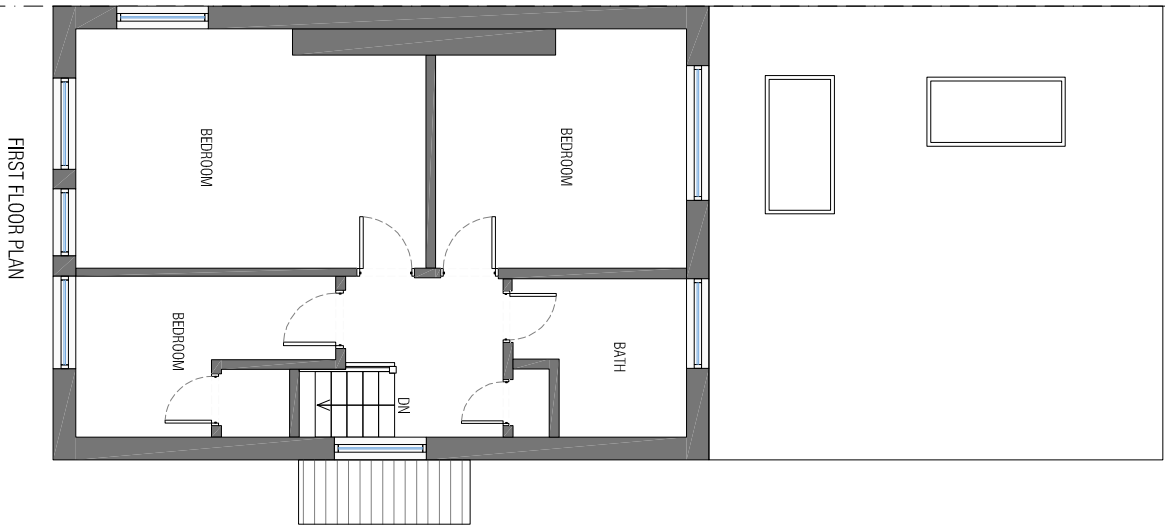


NO DIMENSIONS ARE TO BE SCALED FROM THIS DRAWING. ALL DIMENSIONS STATED MUST BE REPEATED ON SITE. THE CONTRACTOR SHALL BE RESPONSIBLE FOR VERIFYING ALL DIMENSIONS PRIOR TO ANY ITEM OF WORK BEING PUT IN HAND. THIS DRAWING MUST BE READ TOGETHER WITH THE SPECIFICATION, BILL OF QUANTITIES AND ALL OTHER RELATED DRAWINGS.

LEGEND

- EXISTING WALLS TO BE RETAINED
- PROPOSED NEW WALLS
- EXISTING WALLS TO BE DEMOLISHED

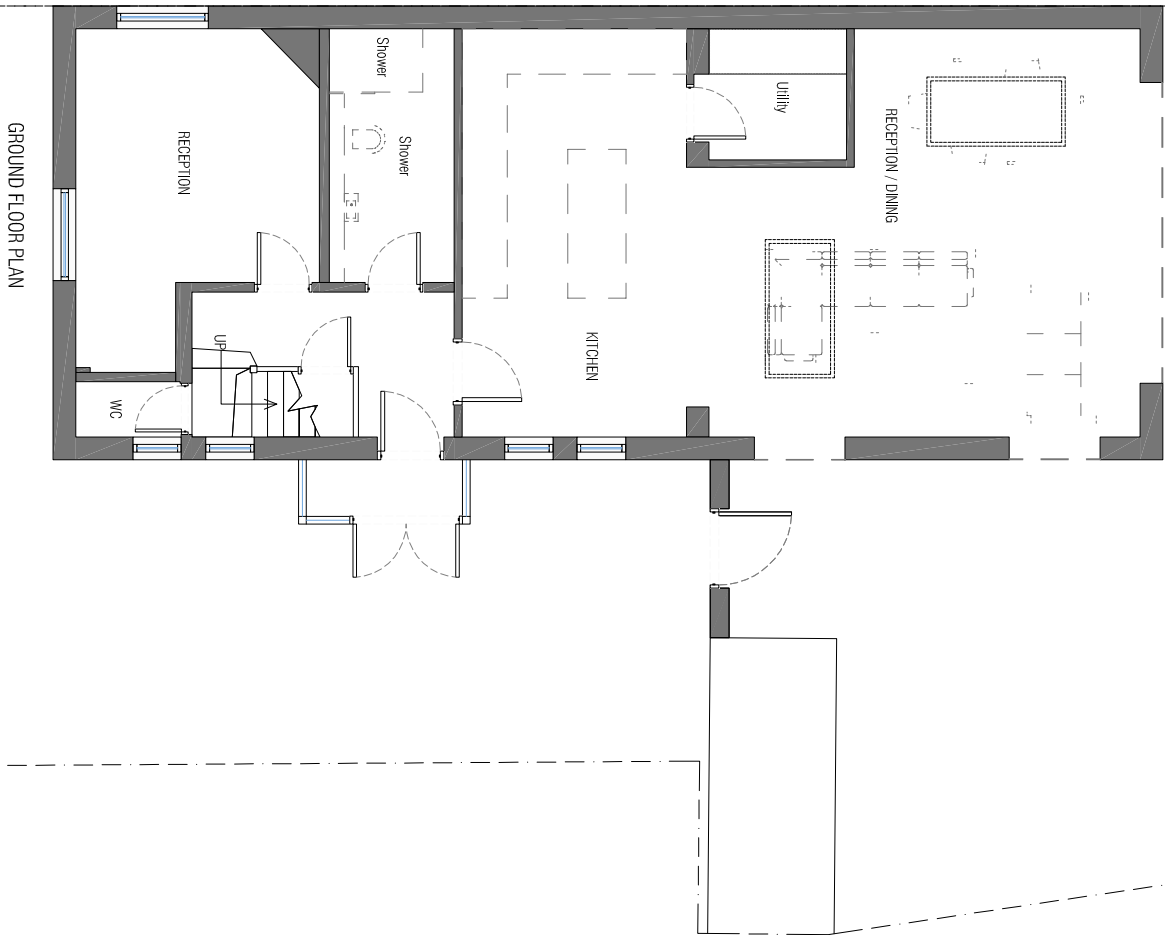

Project:
31 THATCHERS END
HITCHIN SG4 0PD

Client:

Drawing Title:
PRE-EXISTING FLOOR PLANS

Scale: 1:100@A3

Date: AUGUST 2024

Drawn: ZU

Checked: SA

Project No: 24052

Drawing No: A 101

Revised:

