


14 CASHIO LANE - FRONT ELEVATION


WORKS CARRIED OUT ALREADY

HERITAGE APPROVAL CL/14/01-03

REF 40108
SEP 2023

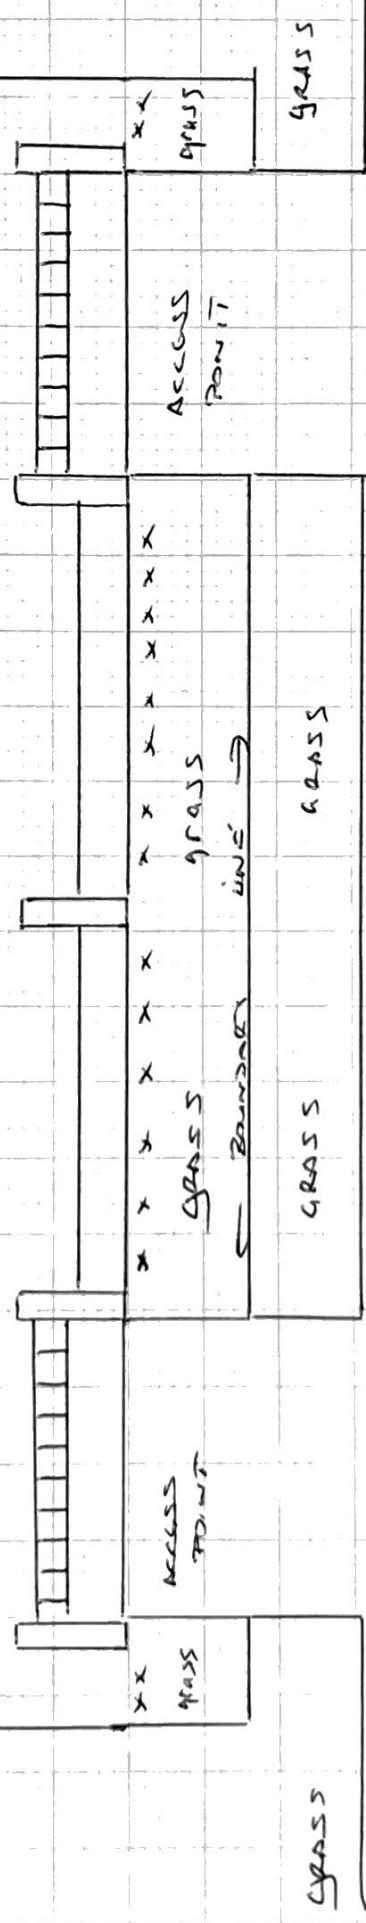

SCALE 1" = 100'

 

1 CM = 1 M

X - NEW HEDGE TO BE PLANTED TO TOP OF PIERS