


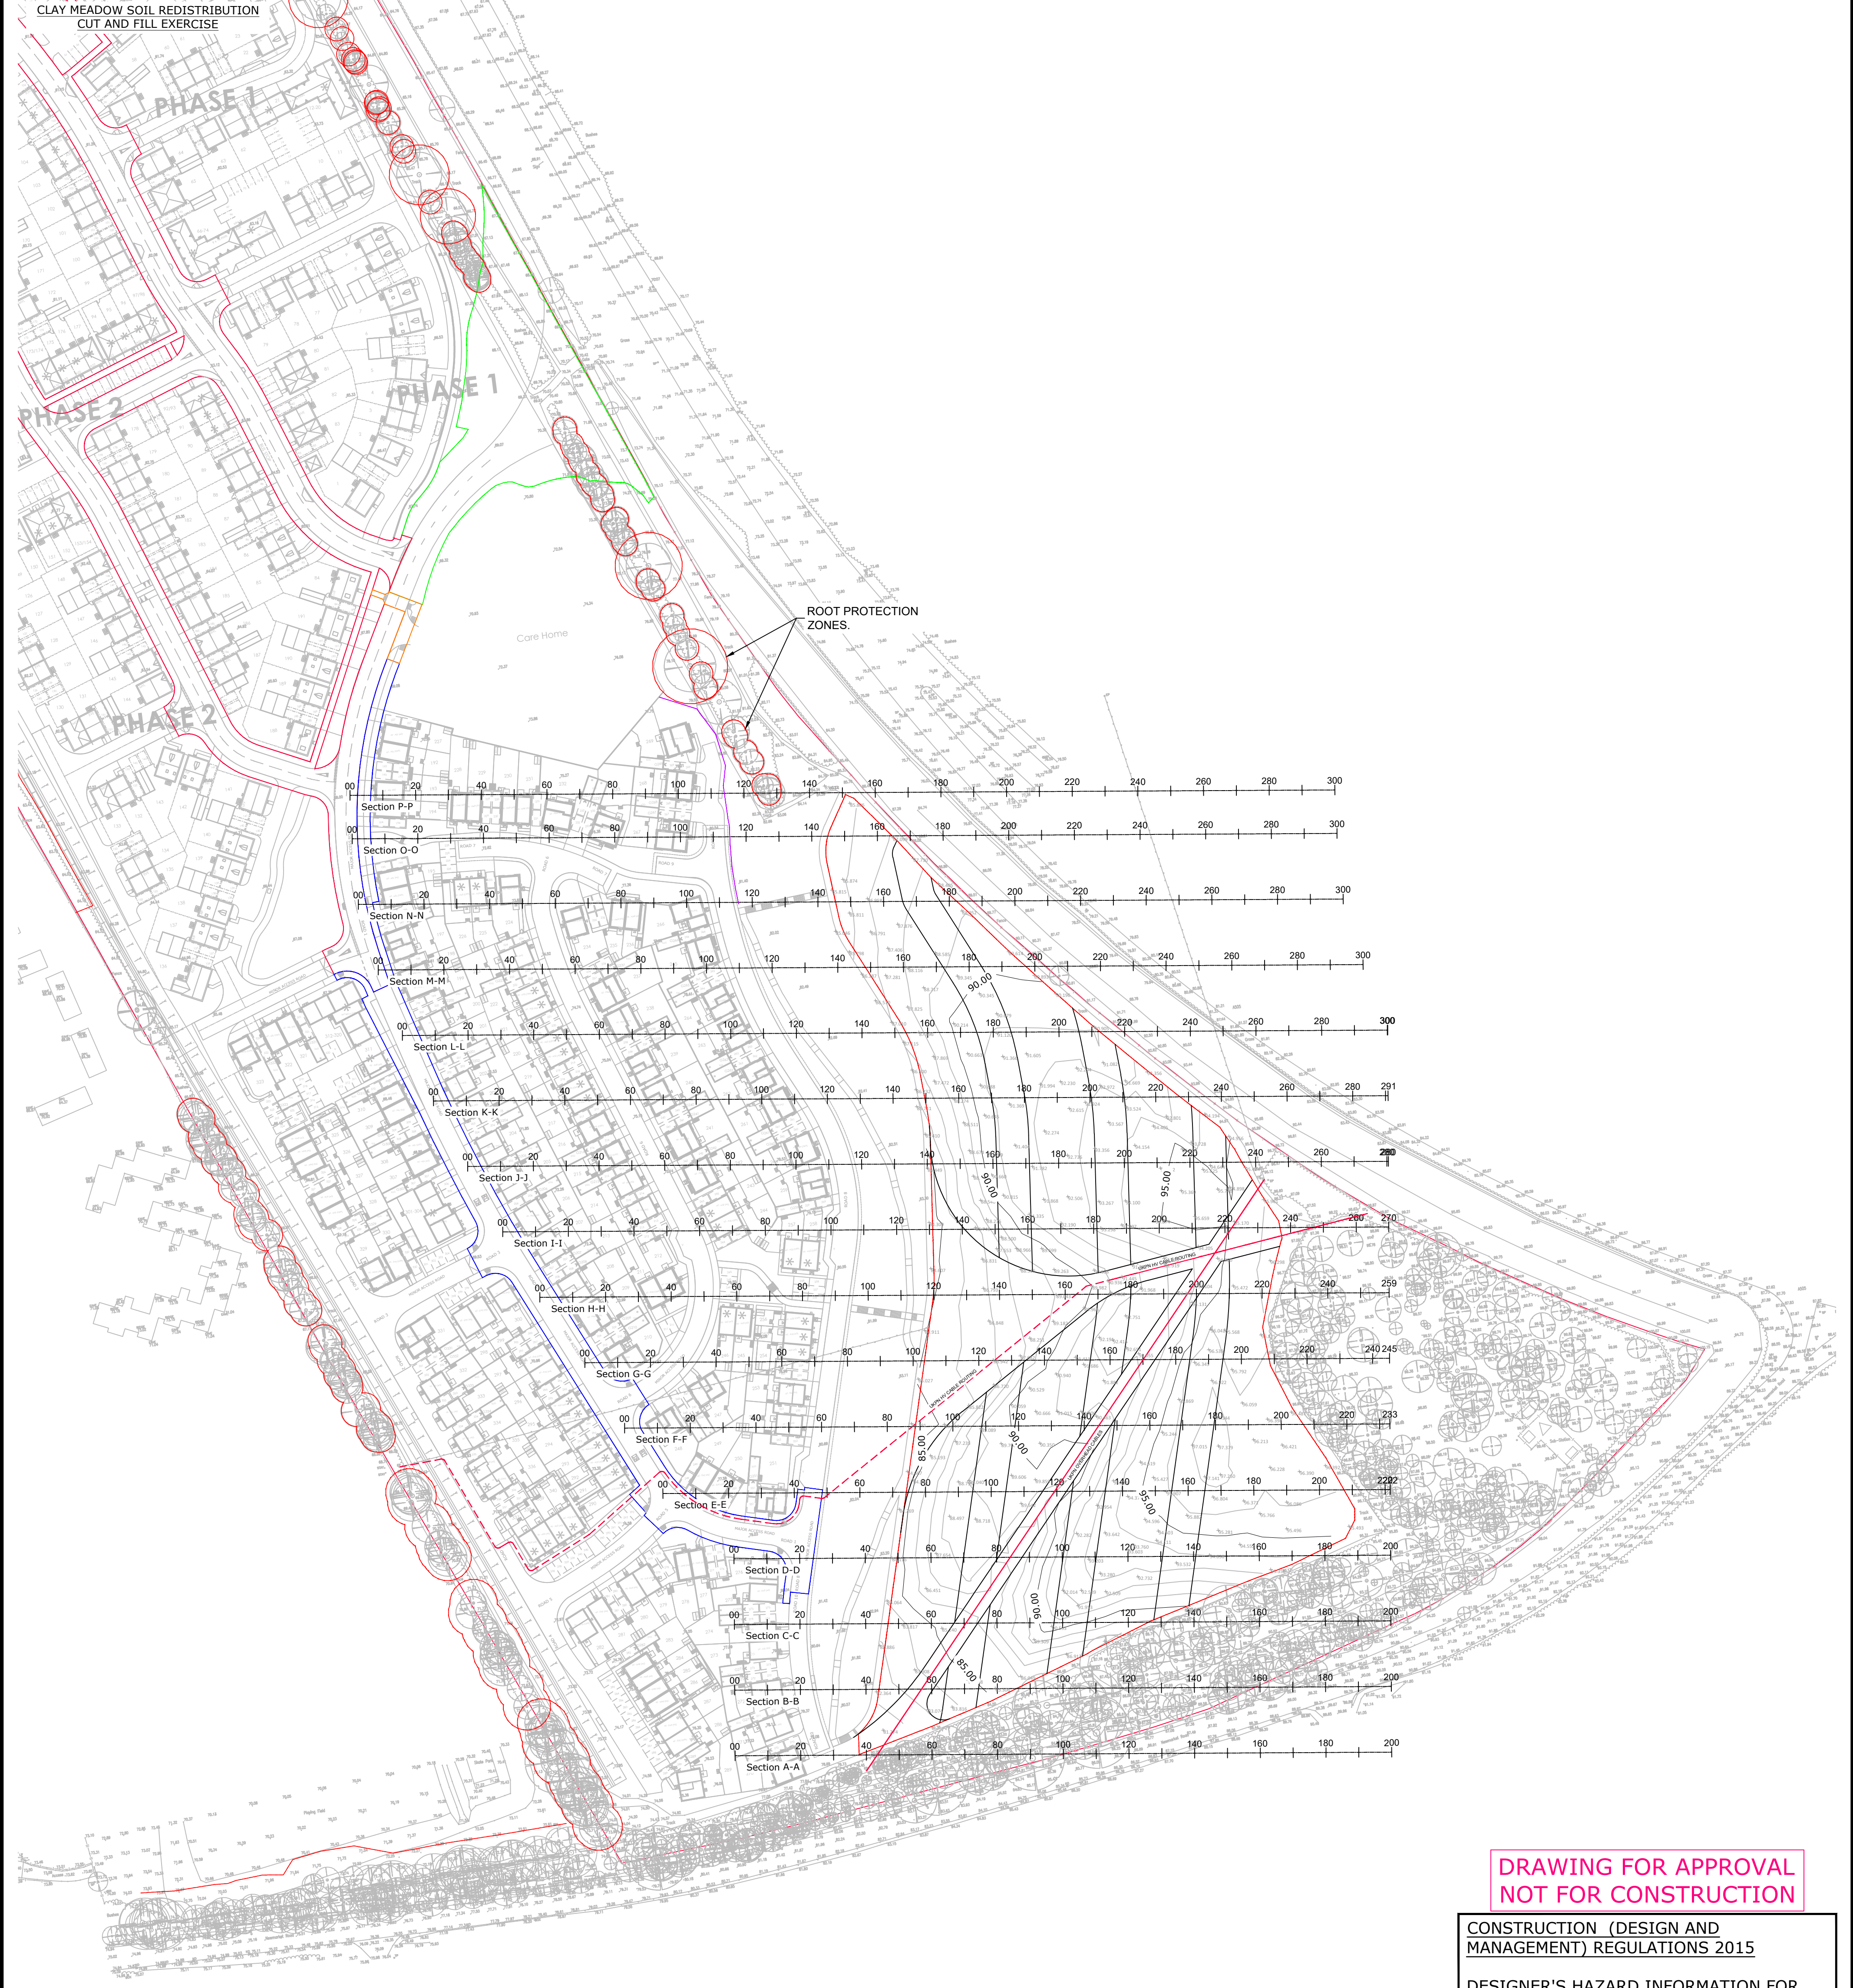

**DRAWING FOR APPROVAL
NOT FOR CONSTRUCTION**

**CONSTRUCTION (DESIGN AND
MANAGEMENT) REGULATIONS 2015**

**DESIGNER'S HAZARD INFORMATION FOR
CONSTRUCTION**

1. IF YOU DO NOT FULLY UNDERSTAND THE RISKS INVOLVED DURING THE CONSTRUCTION OF THE ITEMS INDICATED ON THIS DRAWING ASK YOUR MANAGER, HEALTH & SAFETY ADVISOR OR A MEMBER OF THE DESIGN TEAM BEFORE PROCEEDING.
 2. STRIKING CHARTED AND UNCHARTED BURIED AND OVERHEAD SERVICES.
 3. DEEP DRAINAGE EXCAVATIONS. RISK OF FALLS, COLLAPSE OF TRENCH OR BATTER, CONFINED SPACES.
 4. CONNECTIONS TO EXISTING LIVE SEWERS/DRAINS. RISK OF DANGEROUS GASES/CONDITIONS/DISEASE.
 5. CONFLICT BETWEEN CONSTRUCTION WORKERS, VISITORS AND GENERAL PUBLIC WITH MOVING PLANT AND VEHICLES.
 6. WORKS ADJACENT TO AND WITHIN PUBLIC ADOPTED HIGHWAY. CONFLICT BETWEEN CONSTRUCTION WORKERS/ACTIVITIES AND MOVING VEHICLES.
- THE ABOVE NOTES REFER SPECIFICALLY TO THE INFORMATION SHOWN ON THIS DRAWING.
REFER TO THE HEALTH AND SAFETY PLAN FOR FURTHER INFORMATION.

NOTES

1. THIS DRAWING IS TO BE READ IN CONJUNCTION WITH ALL RELEVANT ENGINEER'S, ARCHITECT'S AND SPECIALIST'S DRAWINGS AND THE SPECIFICATION.
2. DO NOT SCALE FROM THIS DRAWING MANUALLY OR ELECTRONICALLY. WRITTEN PERMISSION MUST BE OBTAINED FROM SWECO PRIOR TO SCALING ELECTRONICALLY OR USING THIS ELECTRONIC FILE.
3. SITE LAYOUT BASED ON TREME DESIGN DRG. SITE PLAN - V2 -01.04.22, RECEIVED 01/04/2022. TOPOGRAPHICAL SURVEY FROM ASC (SURVEYS) LTD DRAWING ASC.17.250, RECEIVED 15/01/18.

KEY	
	1.0m MINOR CONTOUR
	5.0m MAJOR CONTOUR
	CLAY MEADOW FILL SLOPE EXTENTS
	AS-BUILT RE-GRADING/ STEPPED EMBANKMENT PROFILE LEVELS
	PROPOSED RETAINING WALL
	ROOT PROTECTION ZONE

Rev	Date	Amendment Details	Dr'n	Chk'	App'
P01	29.04.2025	FIRST ISSUE	GJ	RS	TM

This drawing should not be relied on or used in circumstances other than those for which it was originally prepared and for which Sweco UK Limited was commissioned. Sweco UK Limited accepts no responsibility for this drawing to any party other than the person by whom it was commissioned. Any party which breaches the provisions of this disclaimer shall indemnify Sweco UK Limited for all loss or damage arising therefrom.
COPYRIGHT © Sweco 2021

Client
VISTRY HOMES

Project Title
**NEWMARKET ROAD, ROYSTON
PHASE 3**

Drawing Title
**SOIL REDISTRIBUTION CUT &
FILL CONTOUR GA - OPTION 7**

Sweco
North Kiln, Felaw Maltings
46 Felaw Street
Ipswich
IP2 8PN
Tel: +44 (0)1473 231 100
Web: www.sweco.co.uk



Purpose Of Issue
PRELIMINARY

Status	Status Description
-	-

Designed	Drawn	Checked	Approved
TM	GJ	RS	TM
Sheet Size	Scale	SWECO Ref	Revision
A1	1:1000	66200295	P01

Drawing Number
66200295-SWE-ZZ-XX-D-C-4164