
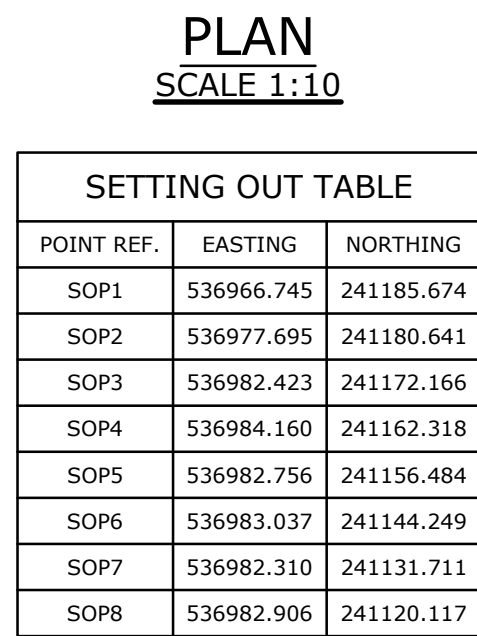


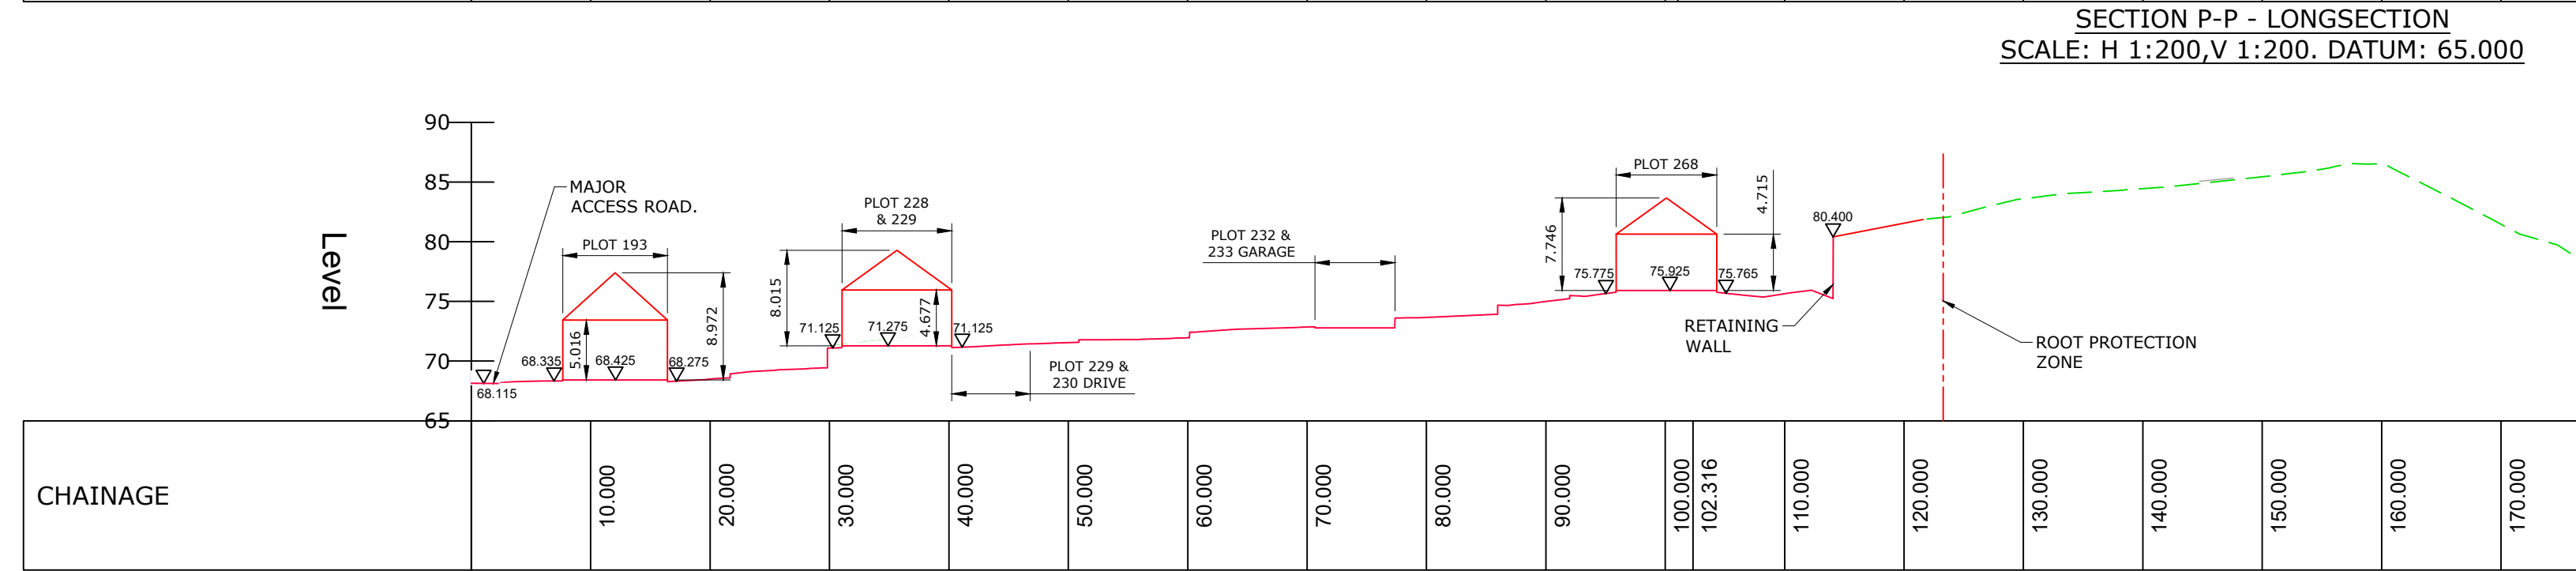

- DRAWING FOR APPROVAL
NOT FOR CONSTRUCTION

1. IF YOU DO NOT FULLY UNDERSTAND THE RISKS INVOLVED DURING THE CONSTRUCTION OF THE ITEMS INDICATED ON THIS DRAWING ASK YOUR MANAGER, HEALTH & SAFETY ADVISOR OR A MEMBER OF THE DESIGN TEAM BEFORE PROCEEDING.
2. STRIKING CHARTED AND UNCHARTED BURIED AND OVERHEAD SERVICES.
3. DEEP DRAINAGE EXCAVATIONS, RISK OF FALLS, COLLAPSE OF TRENCH BATTER, CONFINED SPACES.
4. CONNECTIONS TO EXISTING LIVE SEWERS/DRAINS. RISK OF DANGEROUS GASES/CONDITIONS/DISEASE.
5. CONFLICT BETWEEN CONSTRUCTION WORKERS, VISITORS AND GENERAL PUBLIC WITH MOVING PLANT AND VEHICLES.
6. WORKS ADJACENT TO AND WITHIN PUBLIC ADOPTED HIGHWAY. CONFLICT BETWEEN CONSTRUCTION WORKERS/ACTIVITIES AND MOVING VEHICLES.

THE ABOVE NOTES REFER SPECIFICALLY TO THE INFORMATION SHOWN ON THIS DRAWING.
REFER TO THE HEALTH AND SAFETY PLAN FOR FURTHER INFORMATION.

This drawing should not be relied on or used in circumstances other than those for which it was originally prepared and for which Sweco UK Limited was commissioned. Sweco UK Limited accepts no responsibility for this drawing to any party other than the person by whom it was commissioned. A party which breaches the provisions of this disclaimer shall indemnify Sweco UK Limited for all loss and damage arising therefrom.

COPYRIGHT © Sweco 2021

Sweco
North Kiln, Felaw Maltings
46 Felaw Street
Ipswich
IP2 8PN
Tel: +44 (0)1473 231 100
Web: www.sweco.co.uk



Client

VISTRY HOMES

Project Title

NEWMARKET ROAD, ROYSTON

Drawing Title

SOIL REDISTRIBUTION CUT & FILL RETAINING WALL SECTIONS AND SETTING OUT POINTS - OPTION 6

Purpose Of Issue

PRELIMINARY

Status	Status Description		
-	-		
Designed	Drawn	Checked	Approved
GJ	GJ	SP	TM
Sheet Size	Scale	SWECO Ref	Revision
A1	AS SHOWN	66200295	P05

Drawing Number

66200295-SWE-ZZ-XX-D-C-4155