




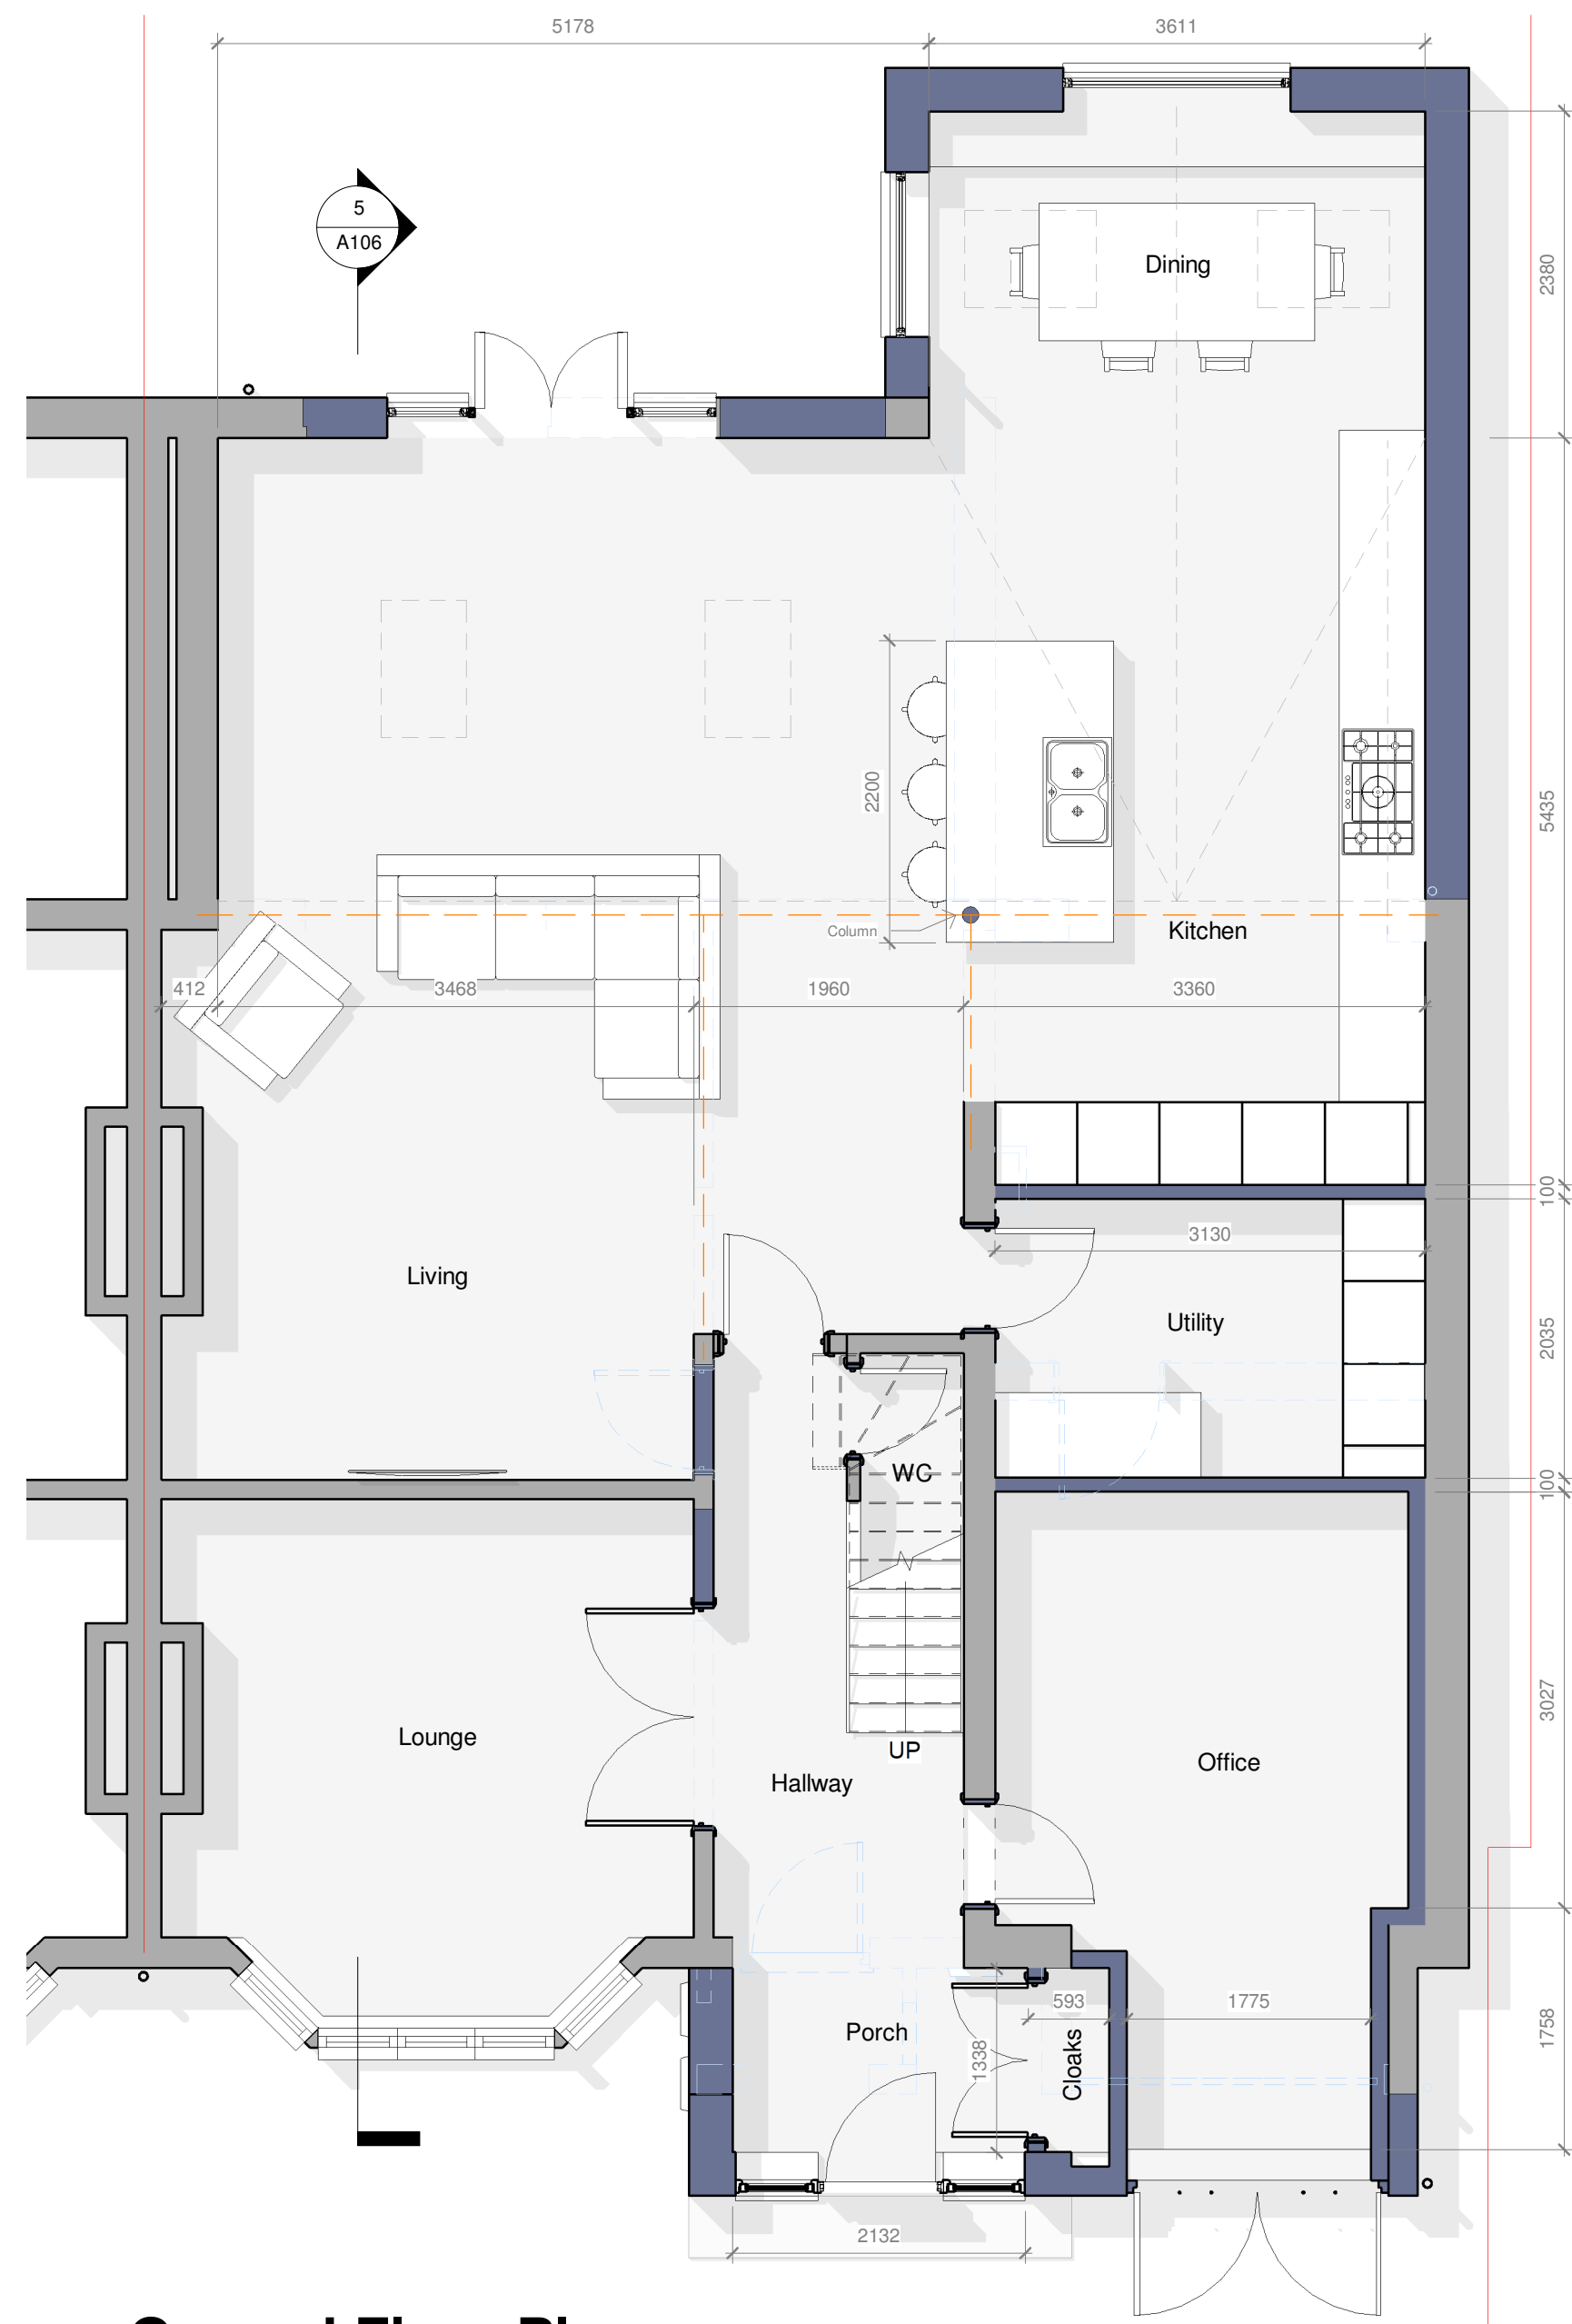


1 Ground Floor Plan
1 : 50

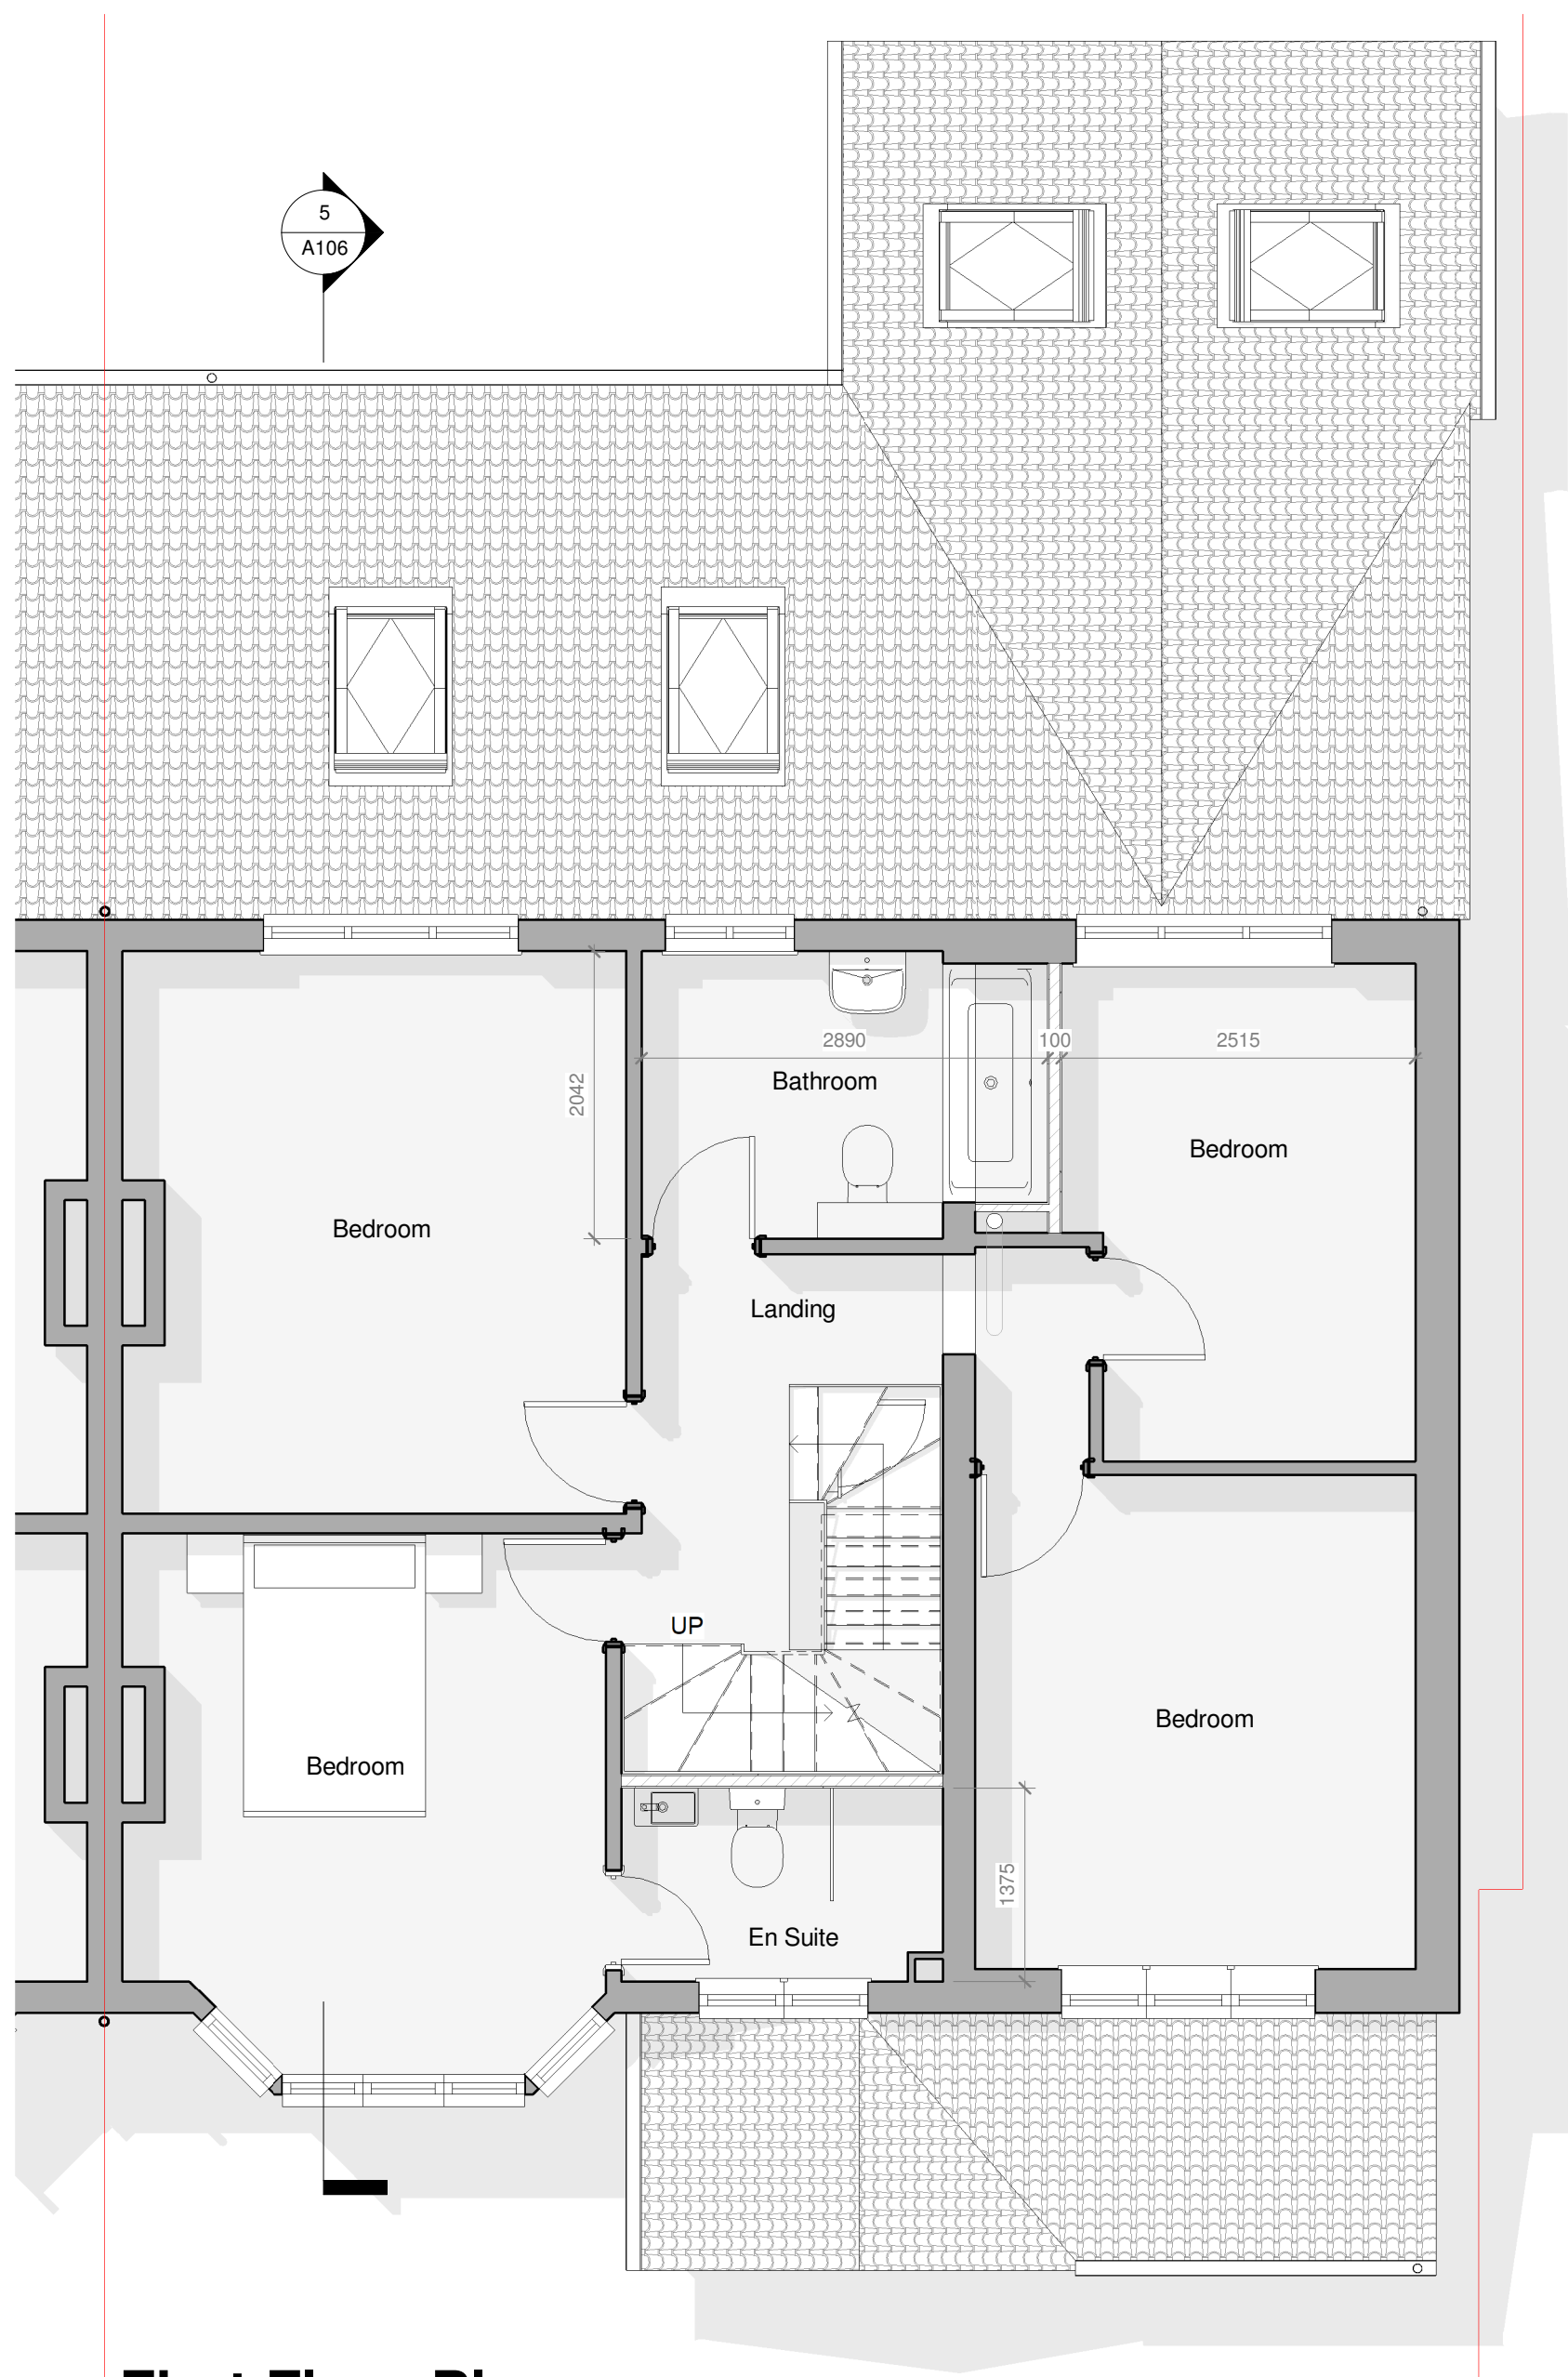

2 First Floor Plan
1 : 50

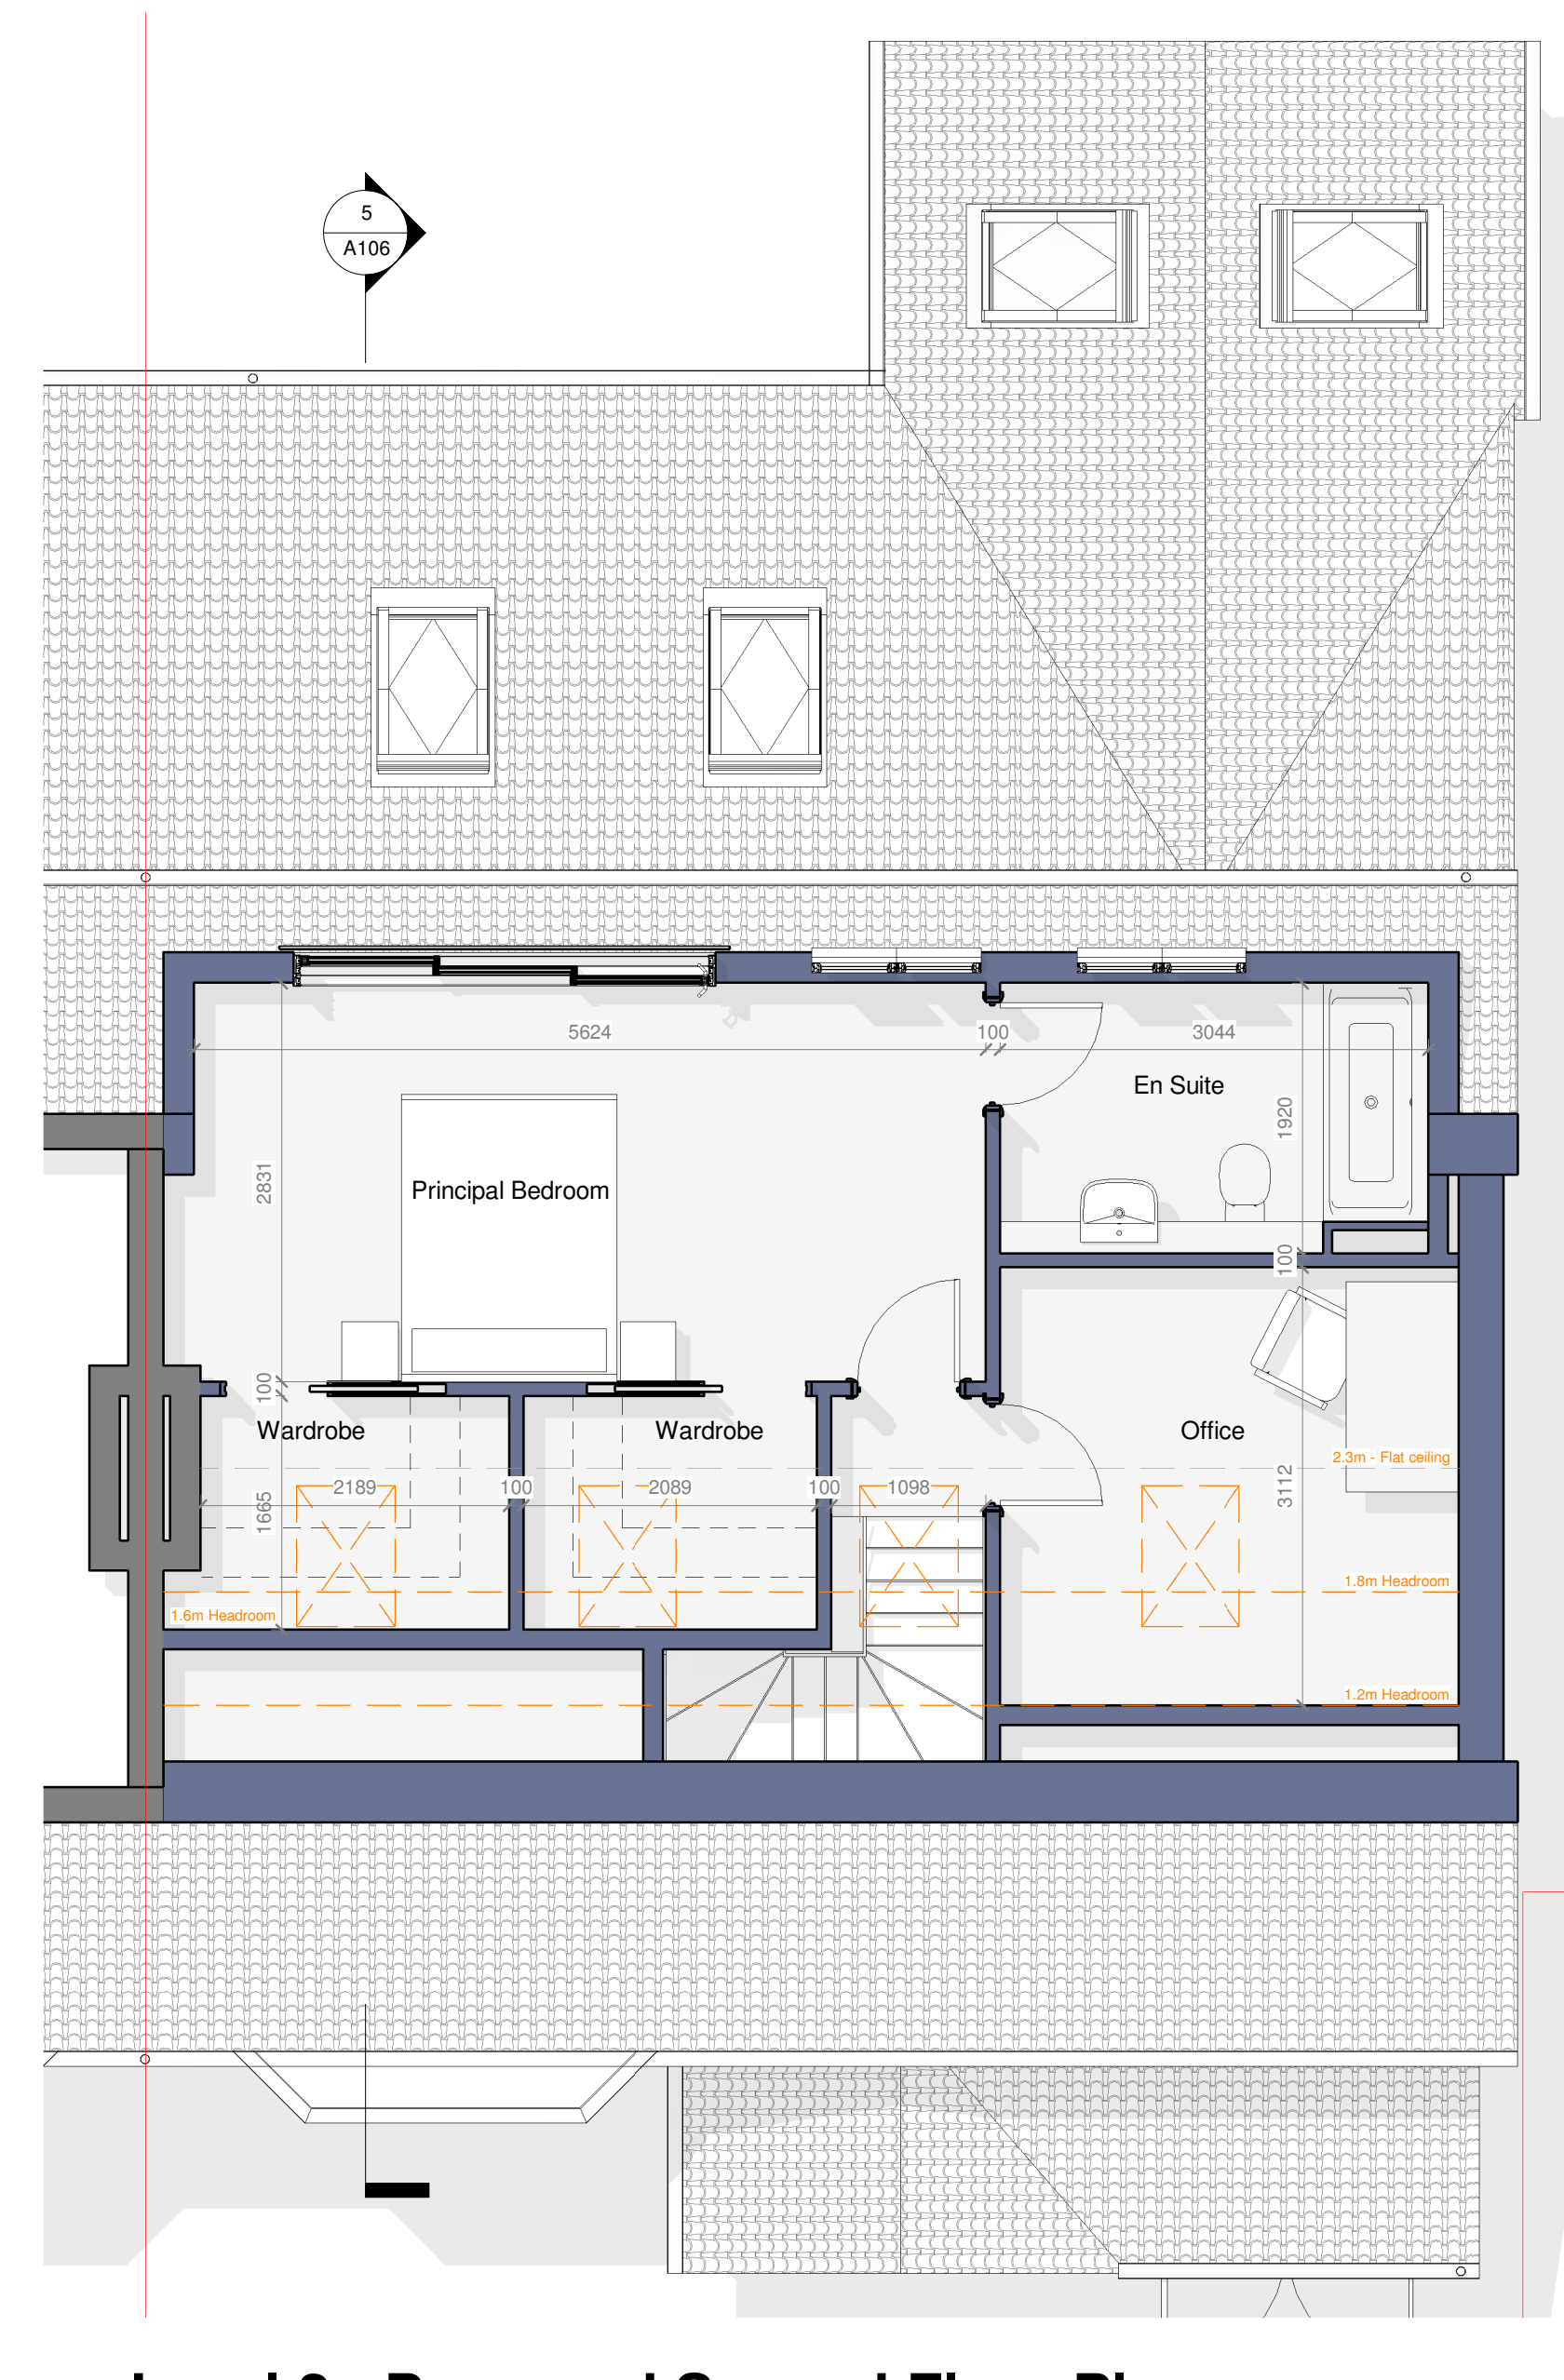


3 Level 2 - Proposed Second Floor Plan
1 : 50

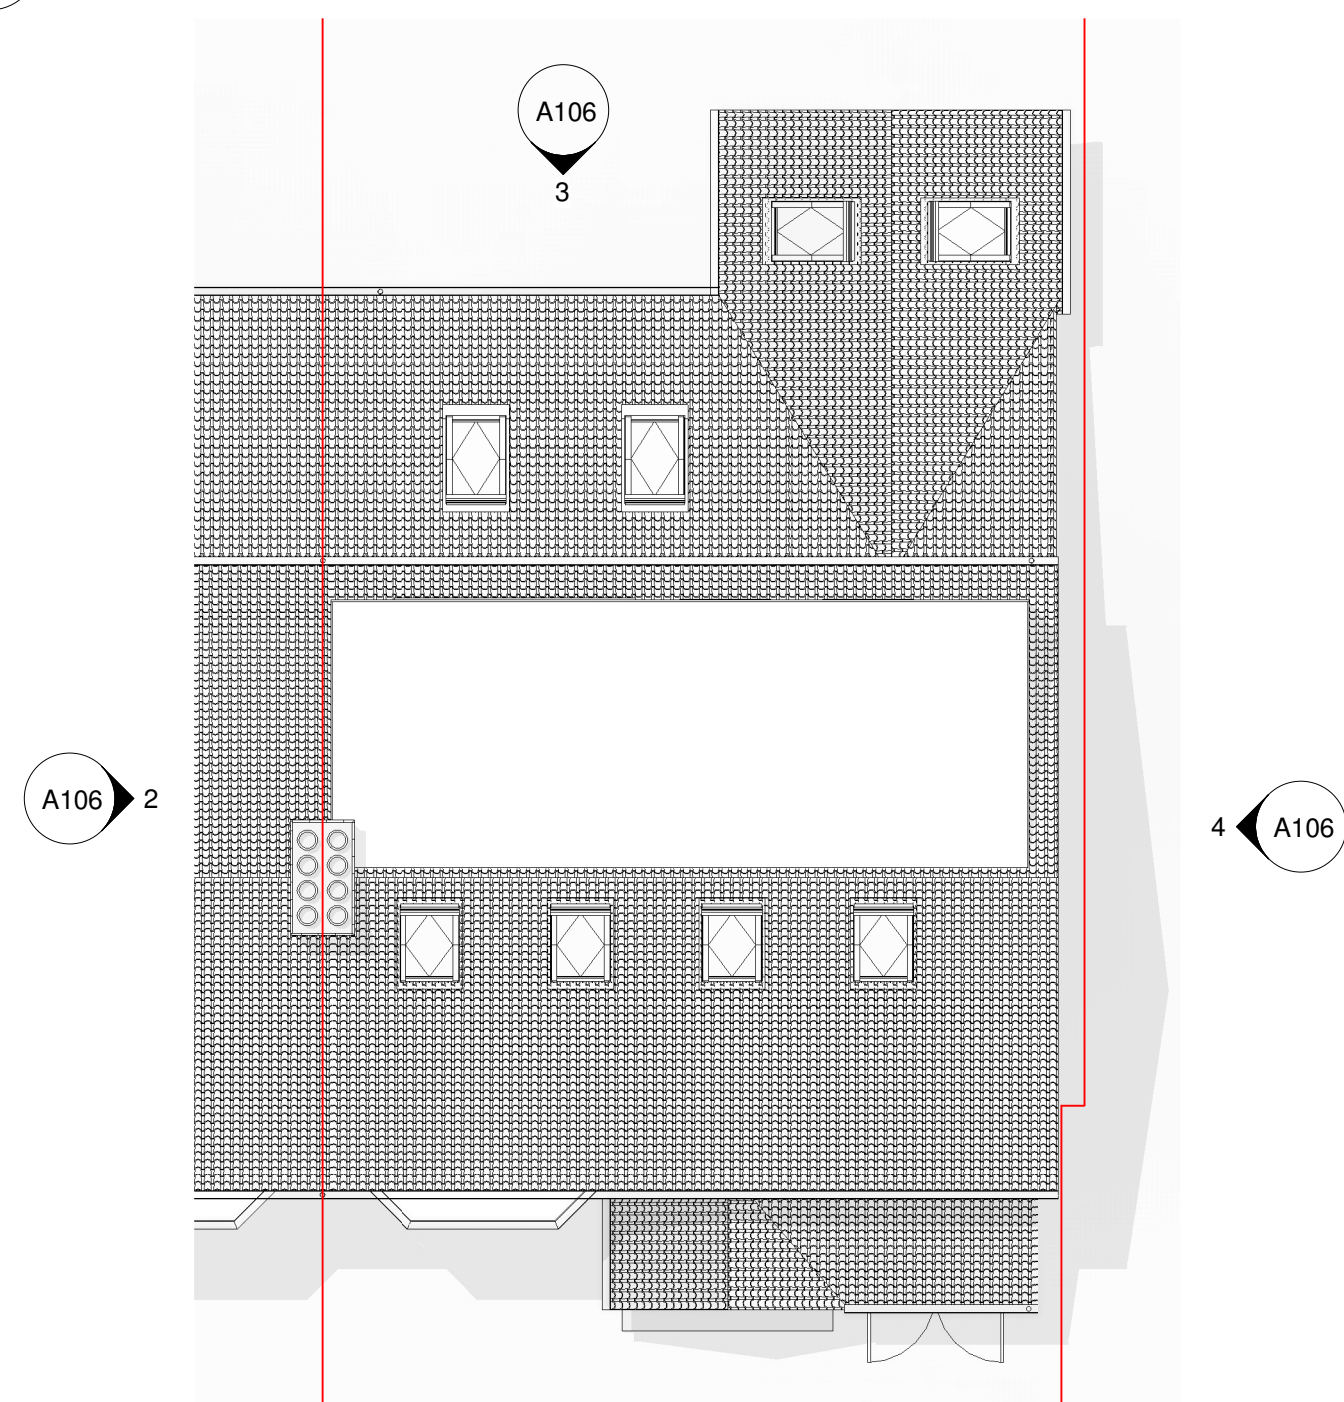

4 Roof Plan
1 : 100

LEGEND:				
Existing construction to be retained.				
Existing construction to be demolished.				
Proposed new construction.				

EXTERNAL MATERIALS:	
External Walls	- Facing brick to match existing
Former Cheeks	- Standing seam lead.
Flat Roof	- EPDM membrane
Pitched Roof	- Interlocking concrete roof tiles to match existing.
Fascia	- UPVC
Windows	- UPVC
Rooflight	- Velux MK08
Doors	- UPVC
Rainwater Goods	- UPVC

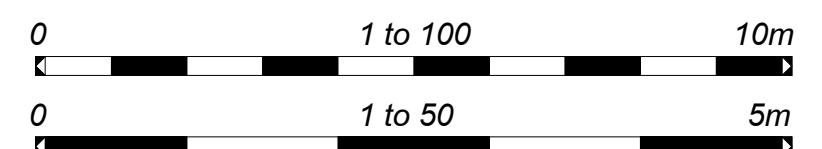

Rev	Date	Details	Drawn	Checked
1	03.06.20	Boundary line updated.		

Project/Client:		Project No:	
2 Old Hale Way		Project Number	
		Dwg No:	
		A105	
		Rev:	
		1	
		Scale:	
		As indicated @A1	
Drawing:		Drawn By:	Date:
Proposed Plans		Author	
		Checked By:	Date:
		Checker	

