
 


Note: All dimensions are in mm
unless stated otherwise

GARAGE

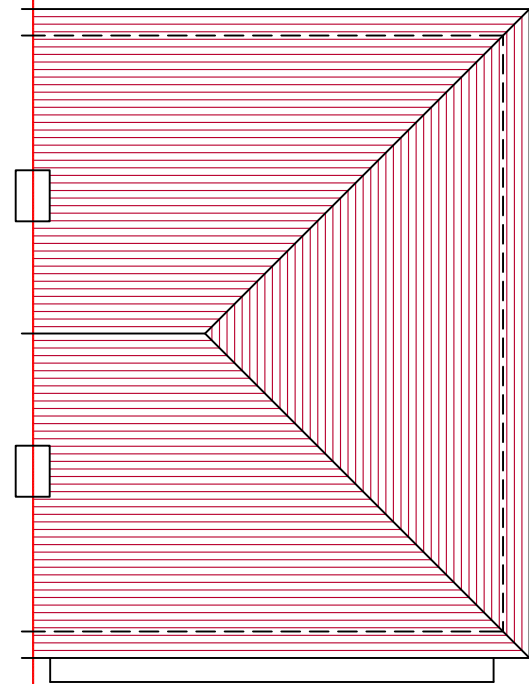

Prepared by:
A+L Architecture Studio, Hitchin
www.alarchitecture.uk

Address:
162, Wymondley Road,
SG4 9QJ

Drawing name:
Roof Plan: As Existing

Scale: 1:100 @ A4	Date drawn: Mar. 2026
-------------------------	--------------------------

Drawing number:
WR-FP103
Rev 00

⊕ ROOF PLAN
AS EXISTING