


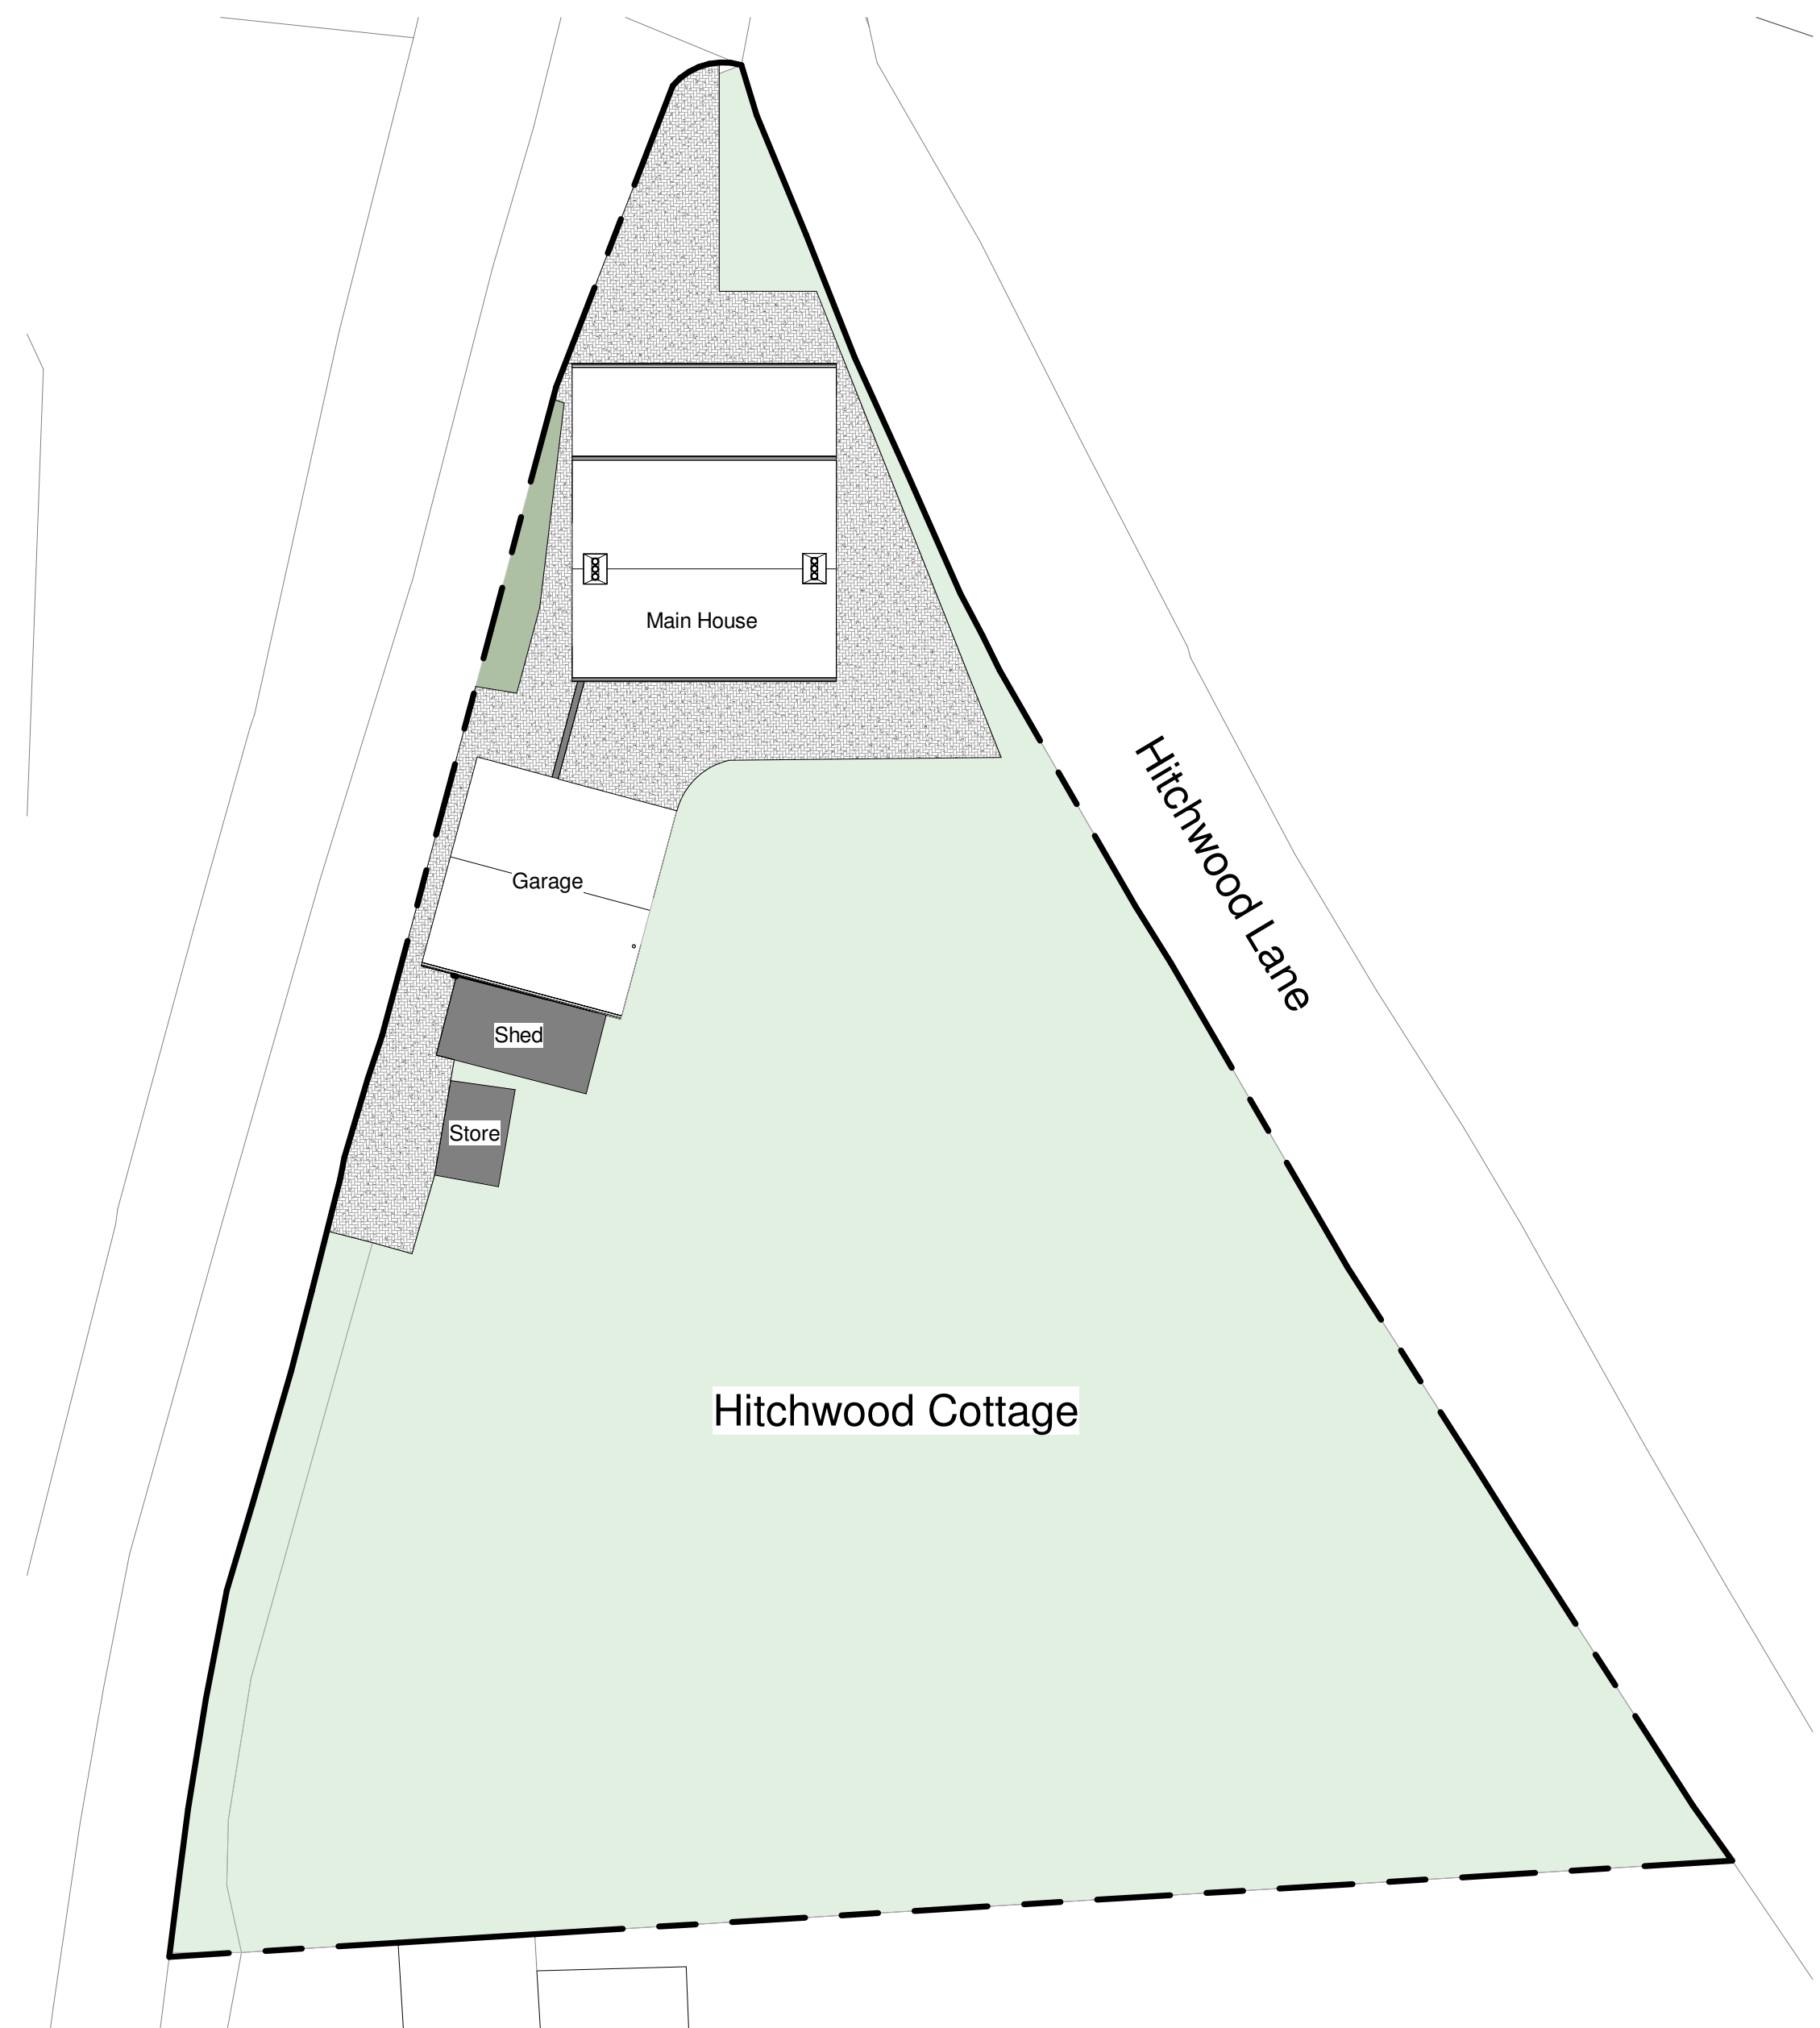
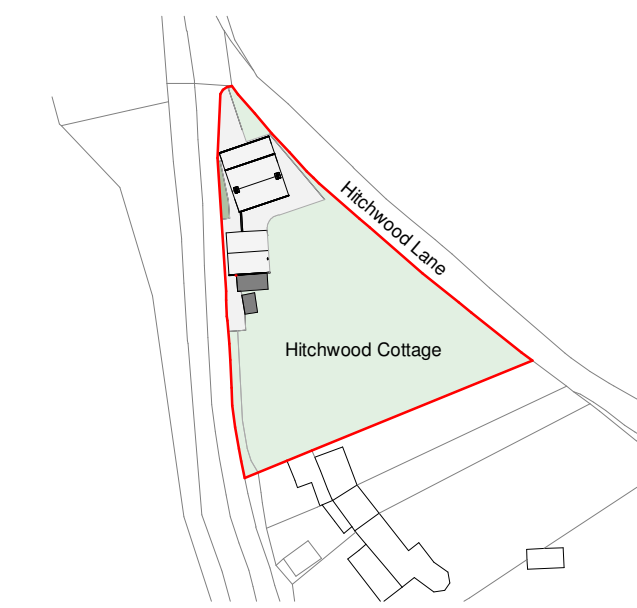


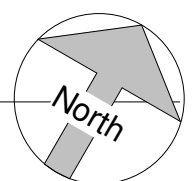

2 Block Plan - As Existing
1 : 200

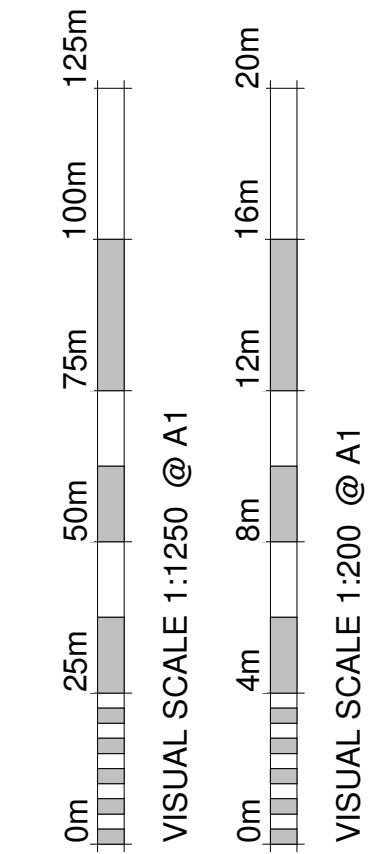

1 Location Plan
1 : 1250

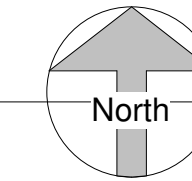

Revision Number	Revision Description	Revision Date	Issued by
Revision			
Planning			
Status:			
Dimensions, areas and levels where given are only approximate and subject to site survey. All dimensions are to be checked on site. Figured dimensions only are to be taken from this drawing. This drawing is to be read in conjunction with all relevant consultants and/or specialists drawings/documents and any discrepancies or variations are to be notified to the Architect before the affected work commences. This drawing is copyright and remains the property of the Architects.			
CROE ARCHITECTS REGISTERED QUALIFIED ARCHITECTS / HERTFORDSHIRE			
telephone:01462 453931 email:info@croearchitects.co.uk web: www.croearchitects.co.uk			
Project: Hitchwood Cottage, Hitchwood Lane, Preston, SG4 7RY			
Client: Mrs Grower			
Drawing name: As Existing - Site Plan			

Scale: As indicatedA1	Drawing number	Revision
Date: 01 - 26	26038 - 004	
Drawn by: AB		