




FRONT ELEVATION




SIDE ELEVATION




REAR ELEVATION

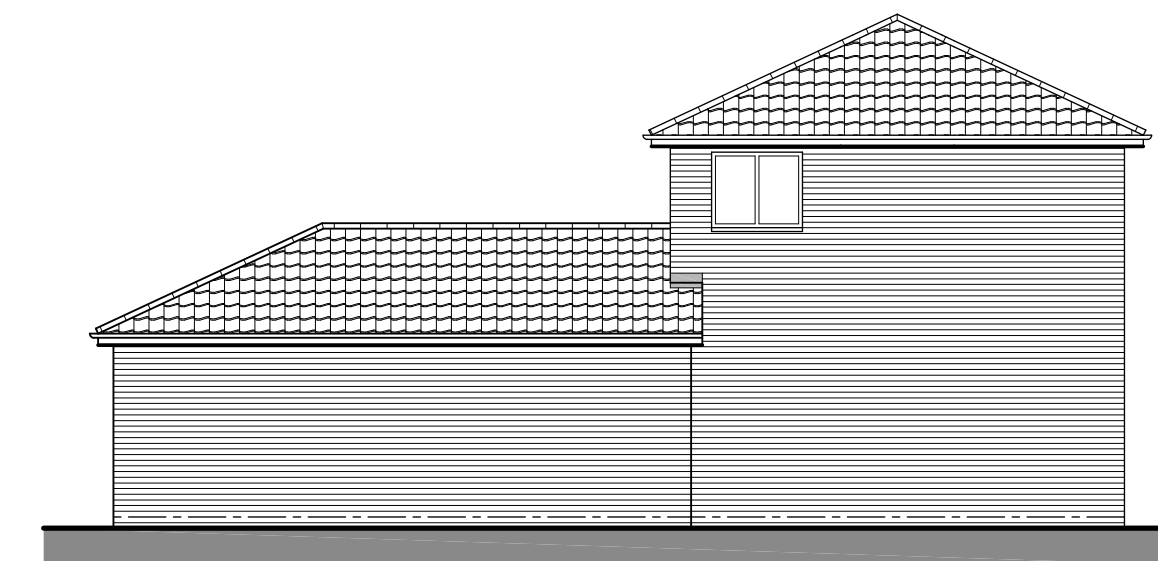



SIDE ELEVATION

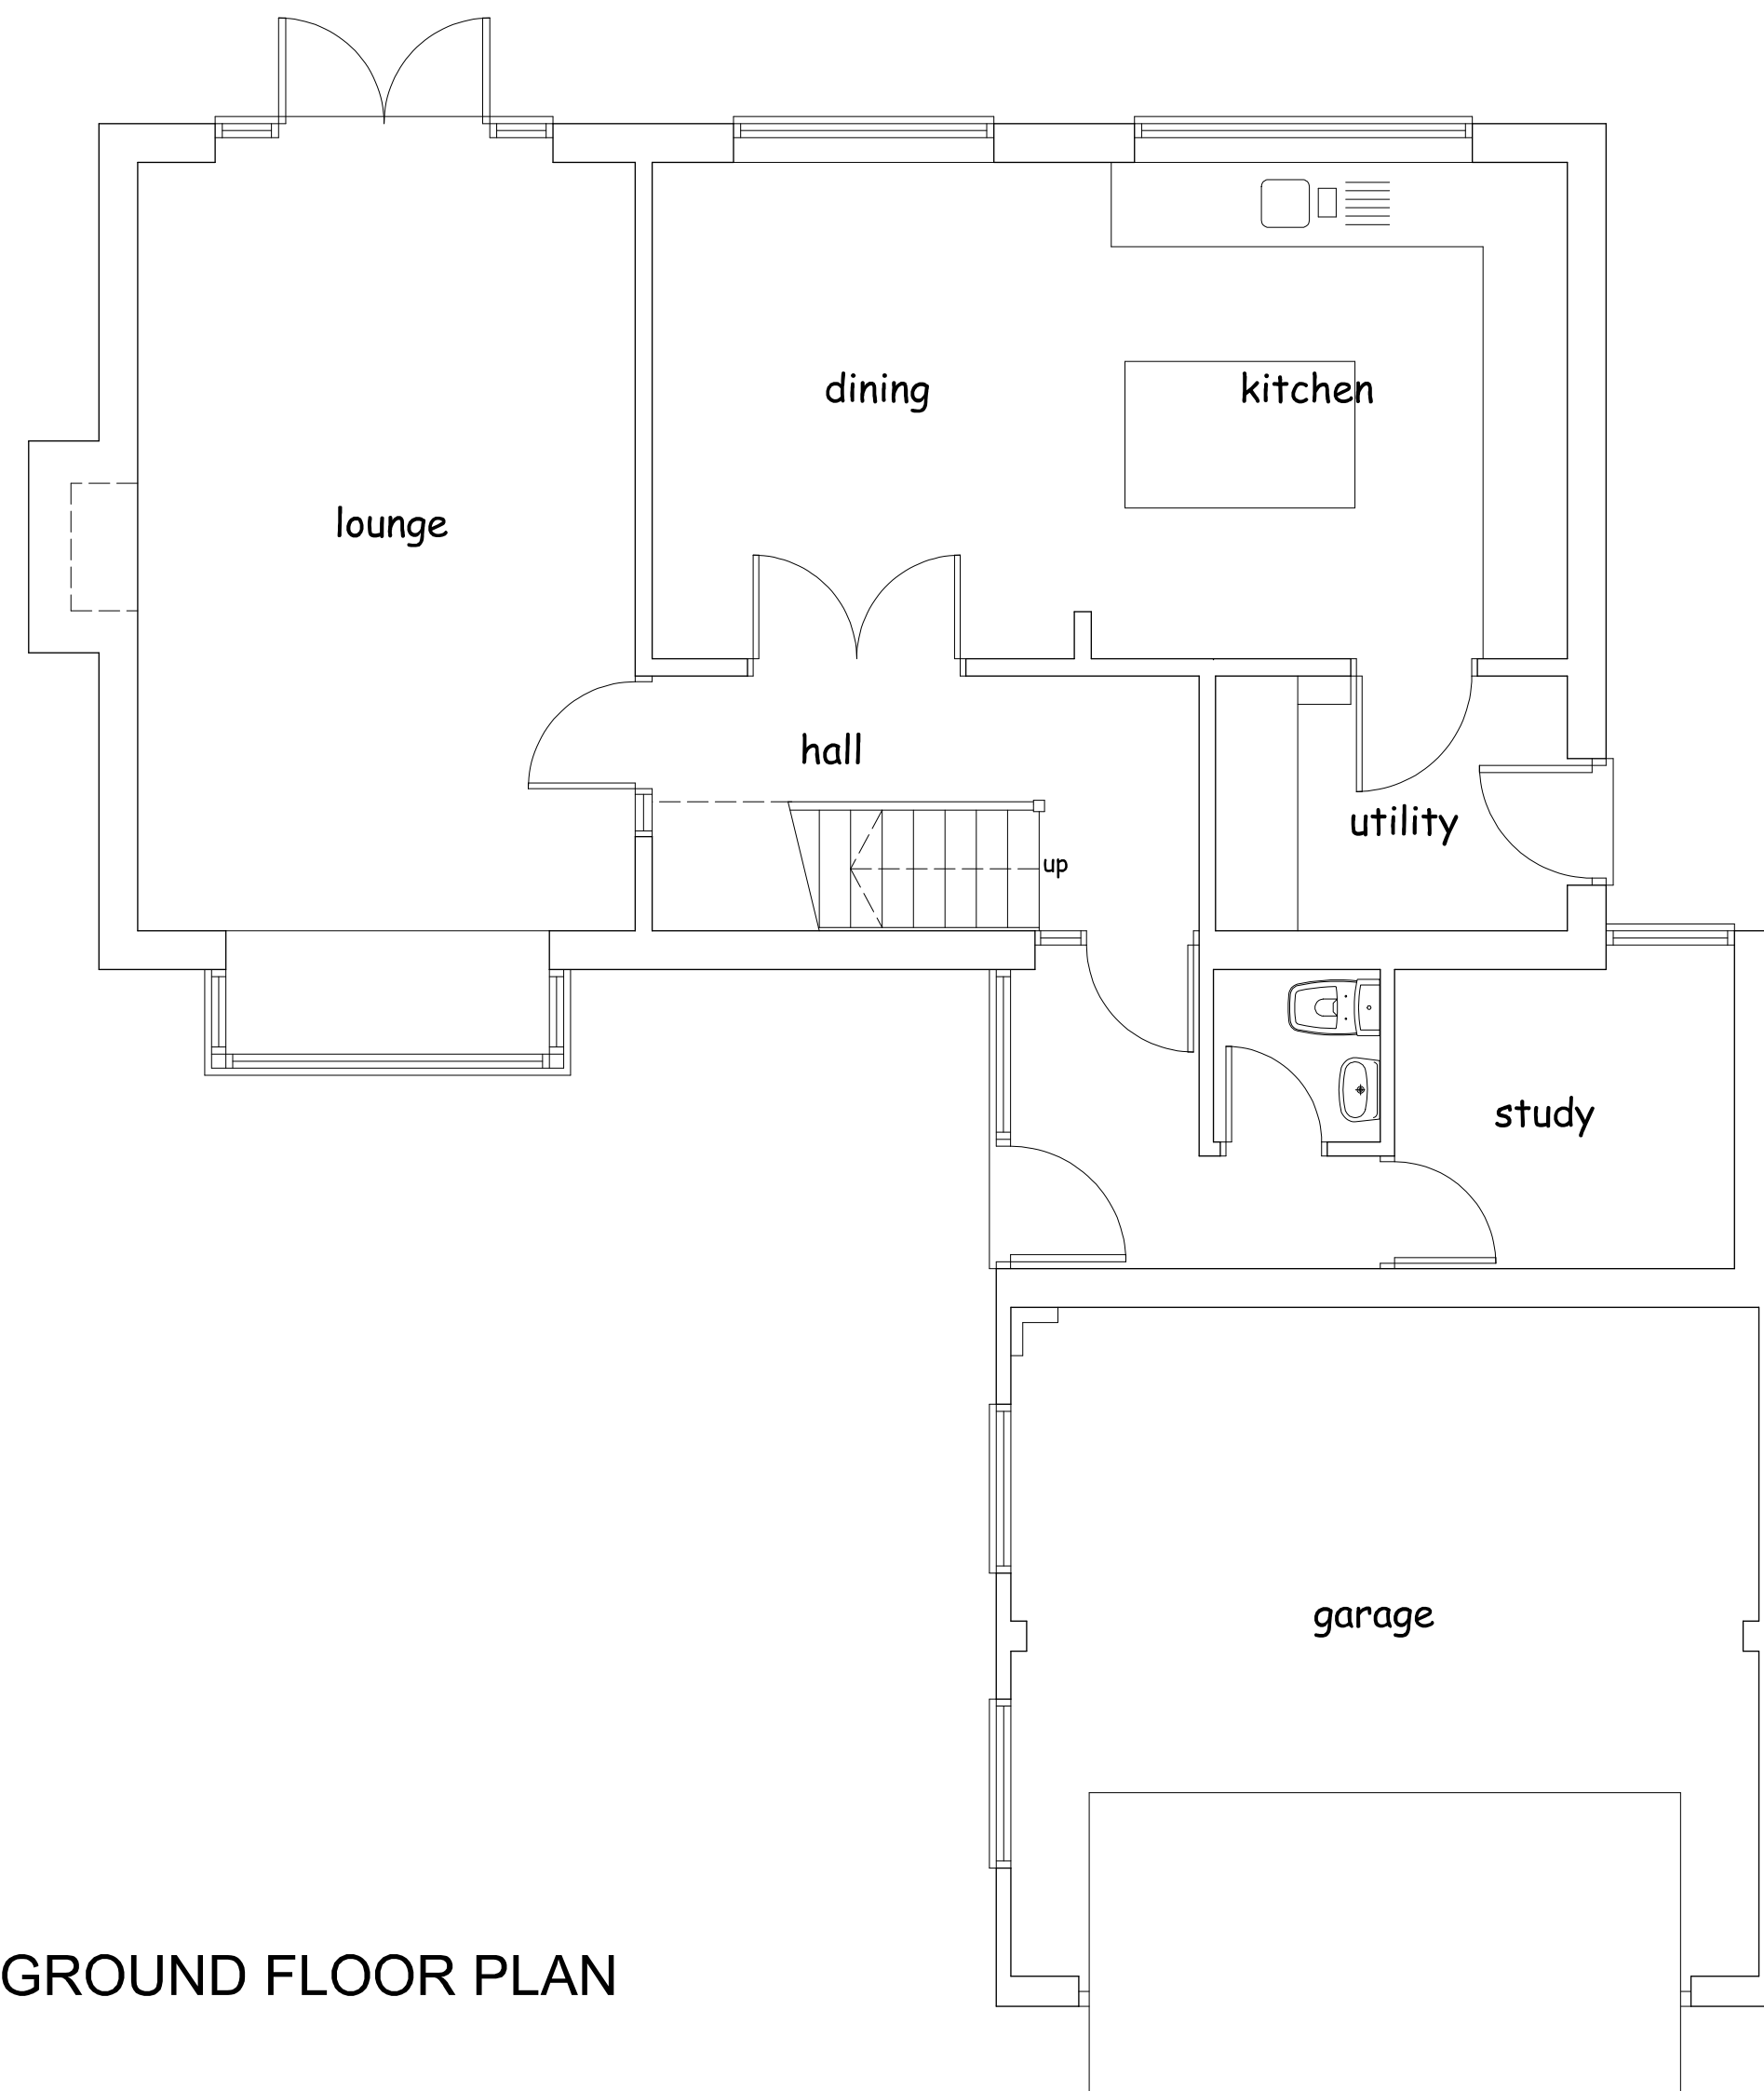

GROUND FLOOR PLAN

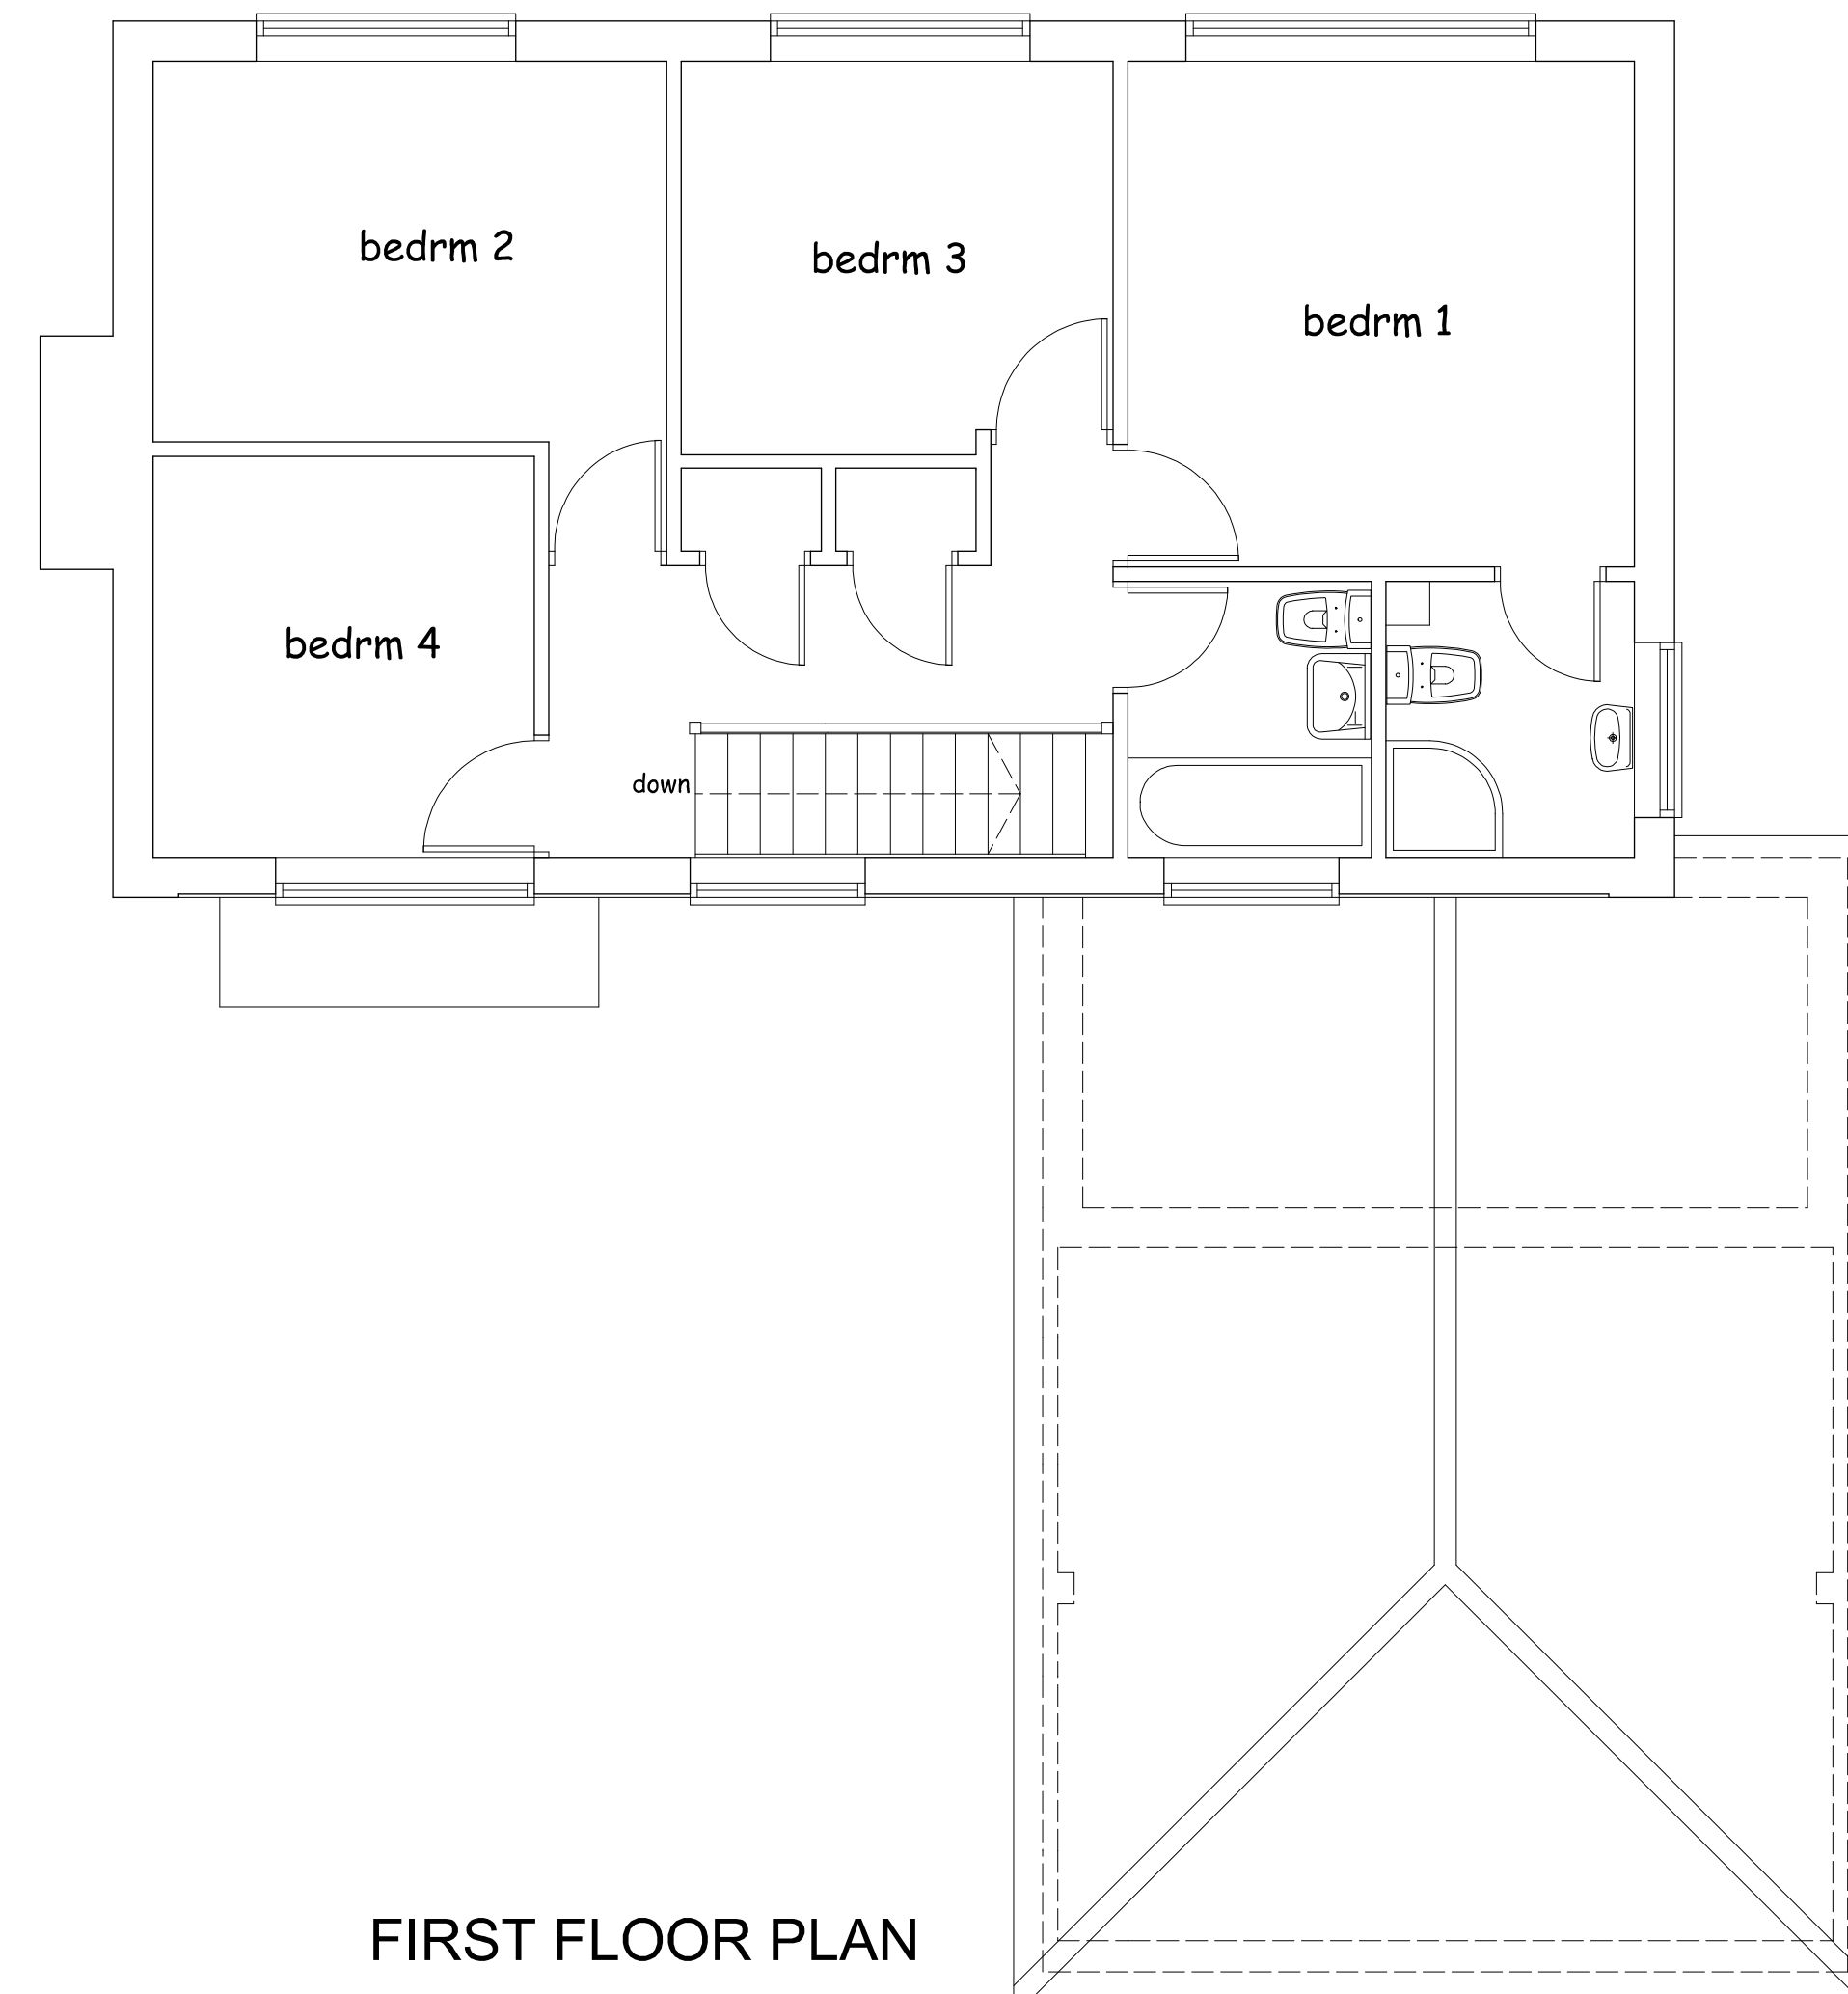

FIRST FLOOR PLAN

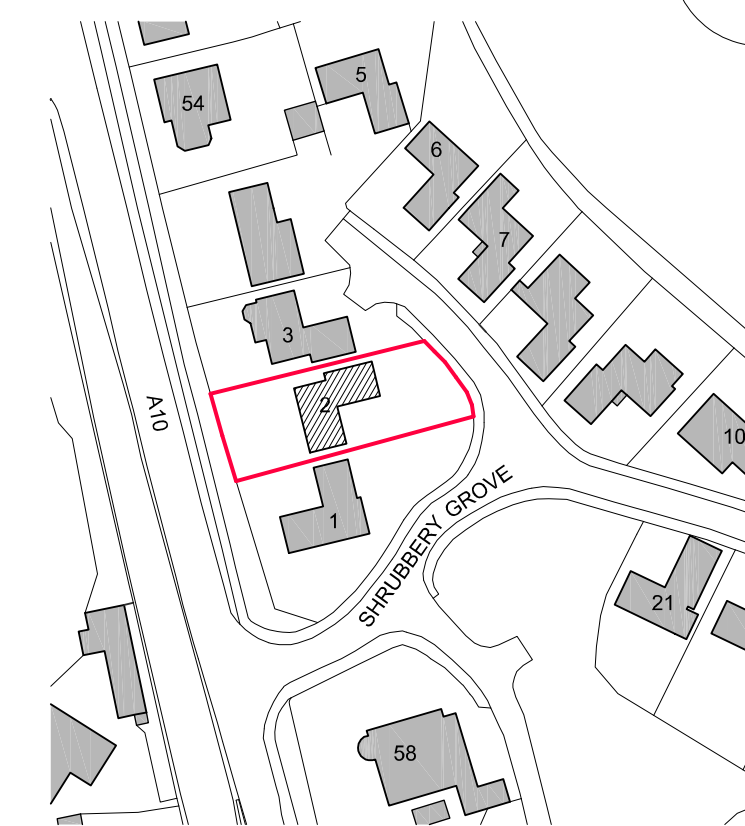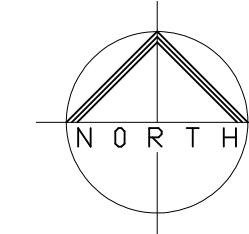

20 0 20 40 60 80 100
Metres

LOCATION PLAN 1:1250

Project

PROPOSED FIRST FLOOR
FRONT EXTENSION TO
No 2 SHRUBBERY GROVE,
ROYSTON, HERTS
SG8 9LJ

Client

DAVID AND EMMA MURPHY

Drawing

EXISTING PLAN

Scale 1:50 & 1:100 @ A1 Drawn C.R.

Checked Date Sept 24

Drawing No.

MUR/24/01

This drawing and design is copyright and must not be reproduced in part or in whole without prior written consent. Contractors must verify all dimensions on site before commencing work.

