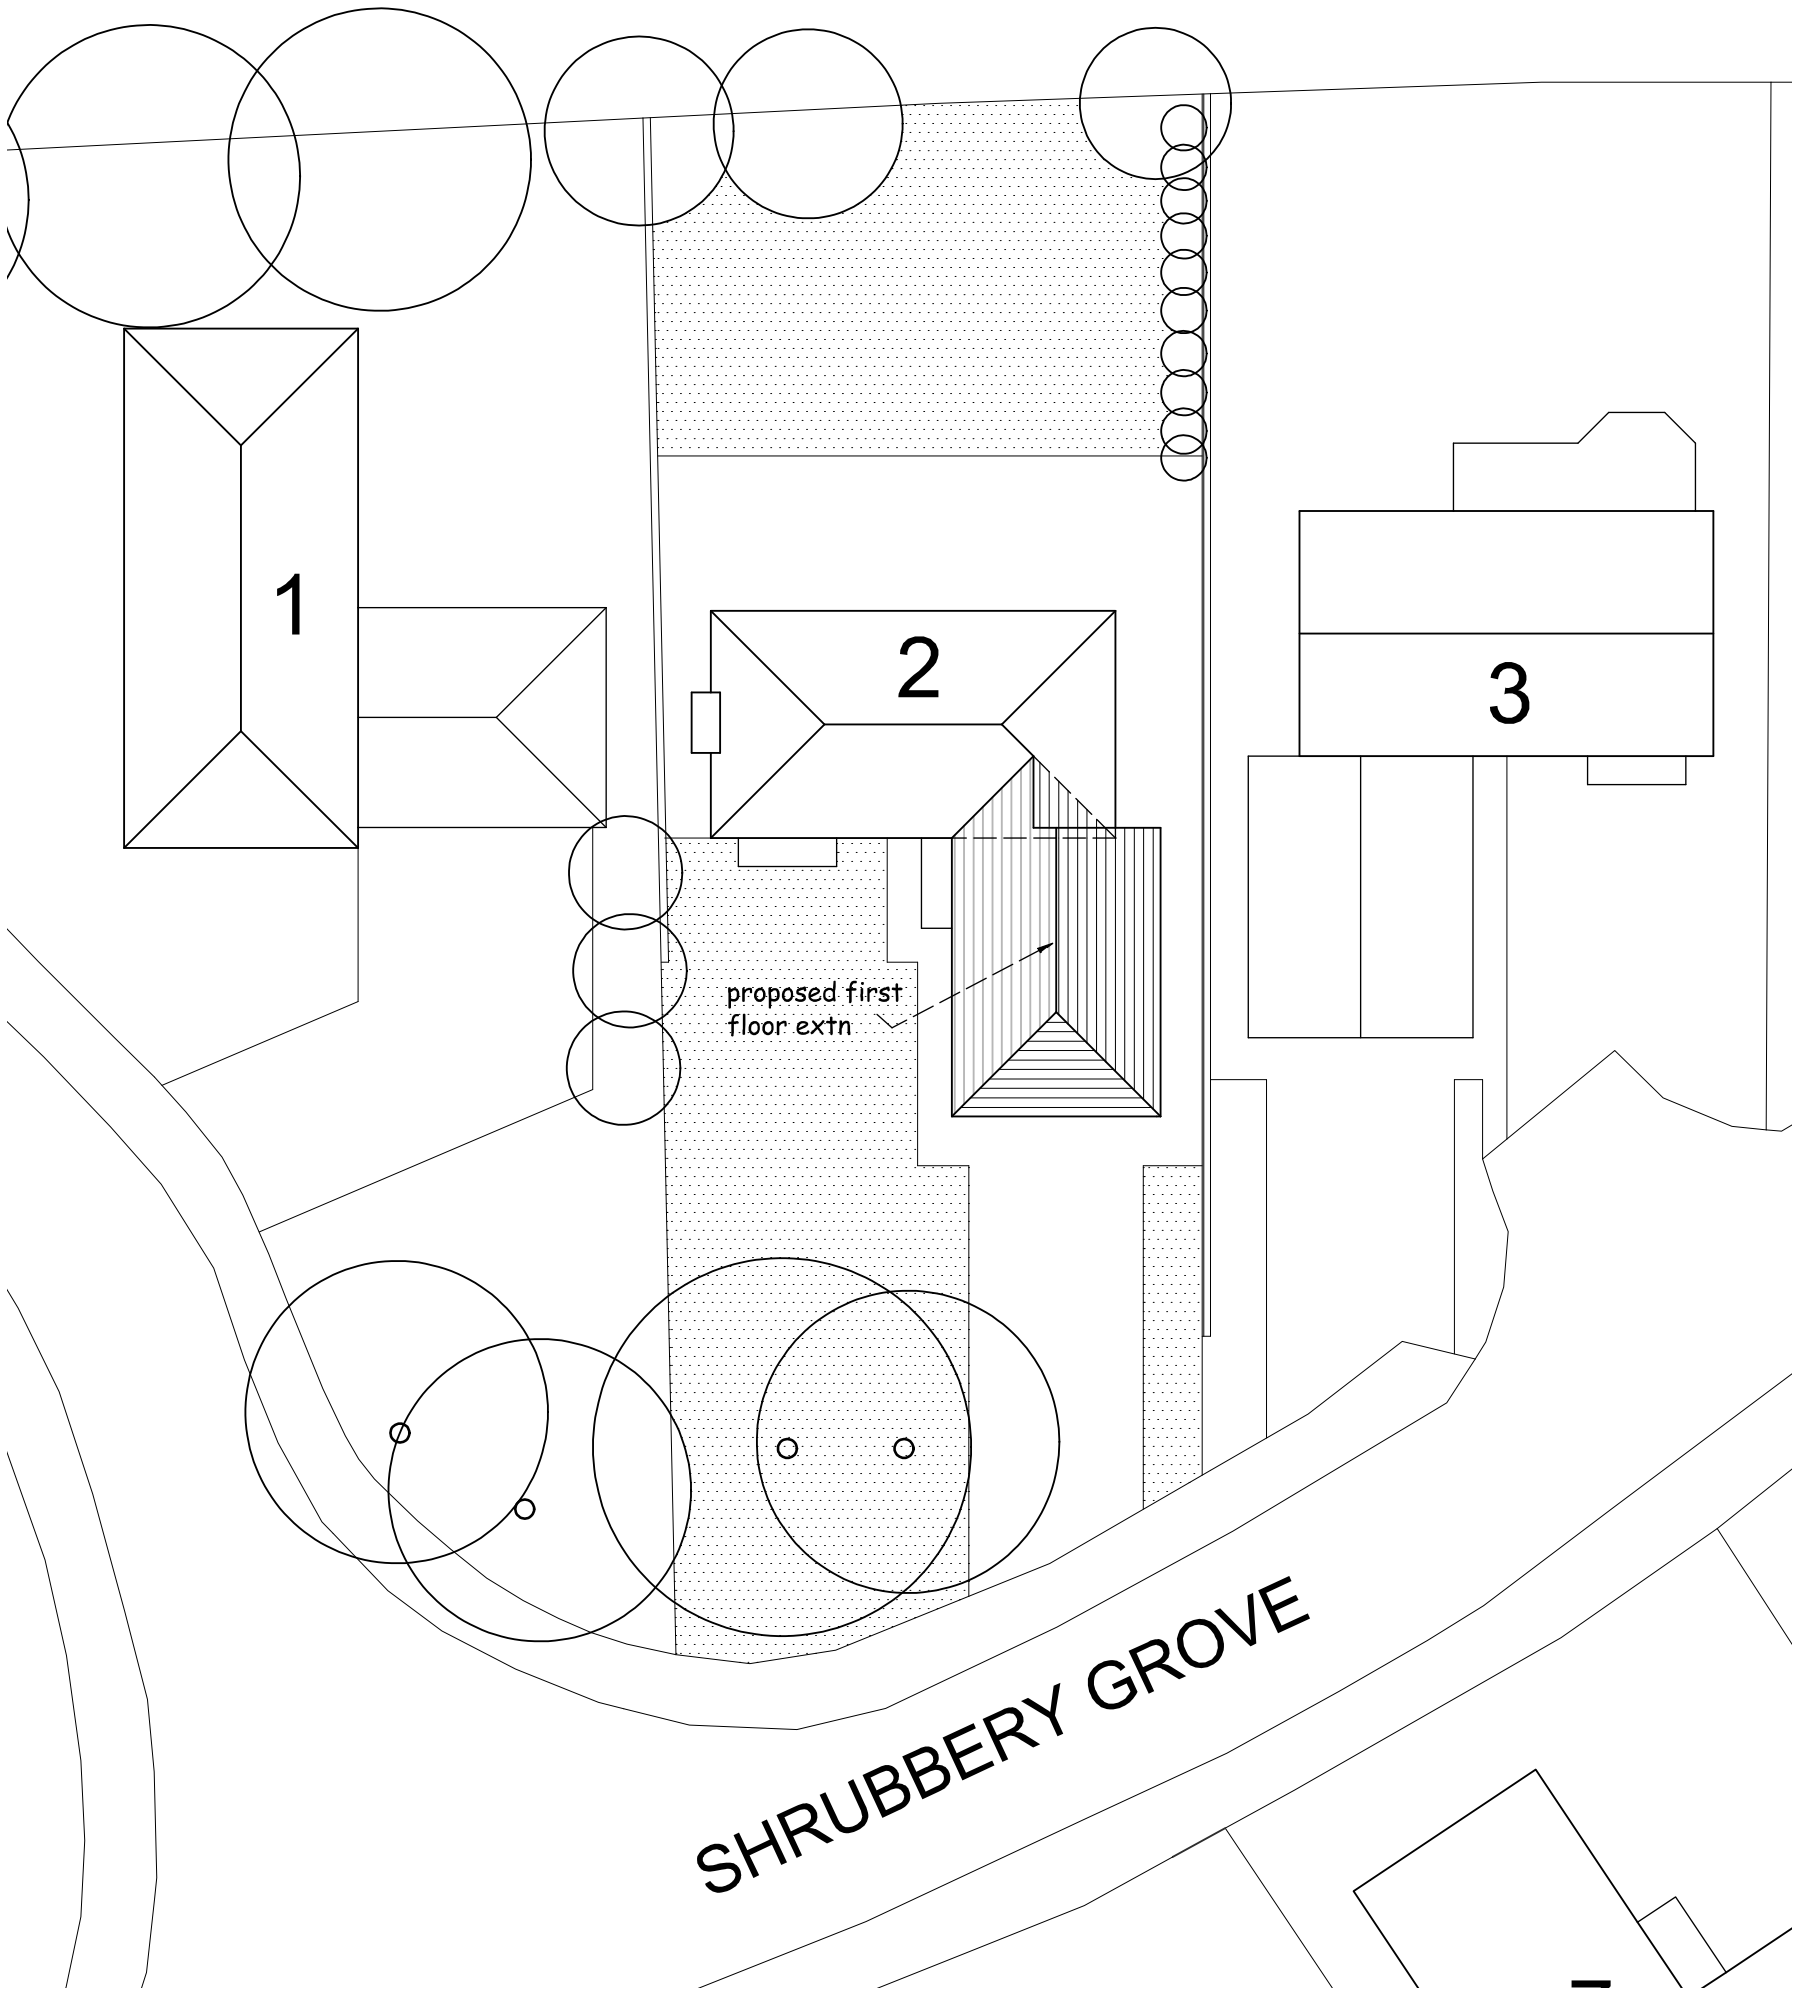
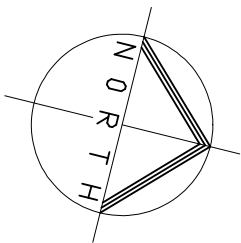


SITE PLAN 1:200

This drawing and design is copyright and must not be reproduced in part or in whole without prior written consent. Contractors must verify all dimensions on site before commencing work

Project		
PROPOSED FIRST FLOOR FRONT EXTENSION TO No 2 SHRUBBERY GROVE, ROYSTON, HERTS SG8 9LJ		
Client		
DAVID AND EMMA MURPHY		
Drawing		
PROPOSED SITE PLAN		
Scale 1:200 @ A3	Drawn	C.R
Checked	Date	Sept 24
Drawing No.		
MUR/24/03		