
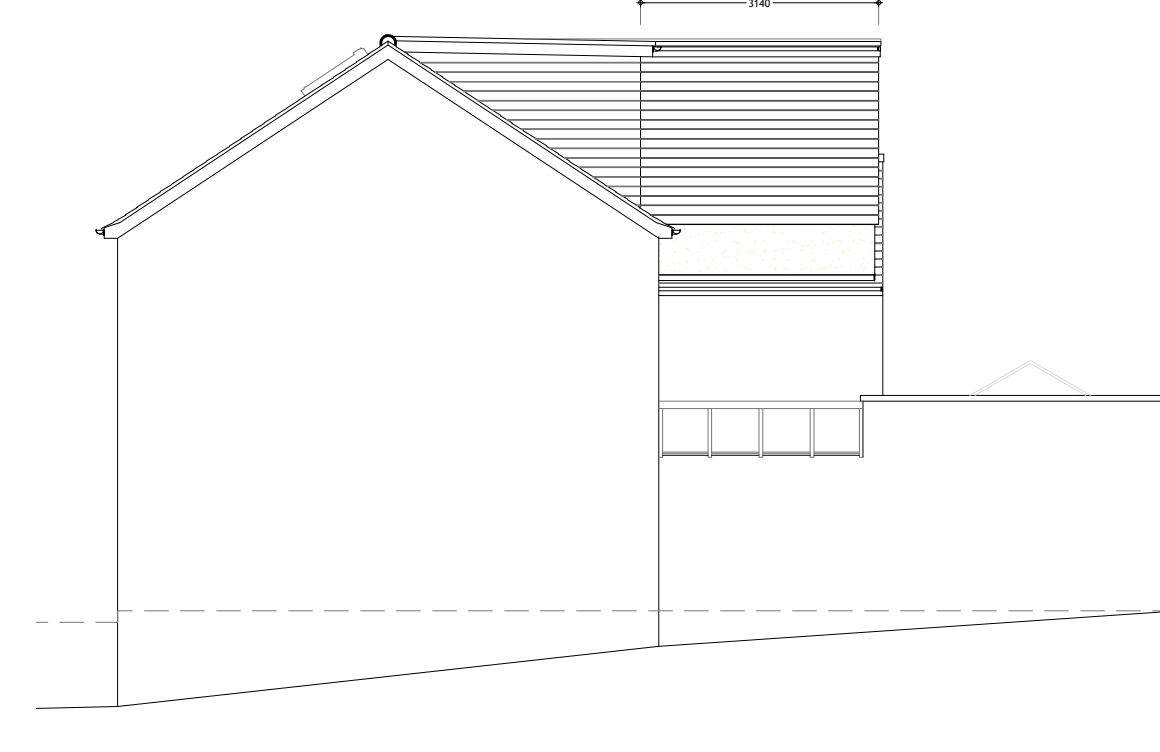
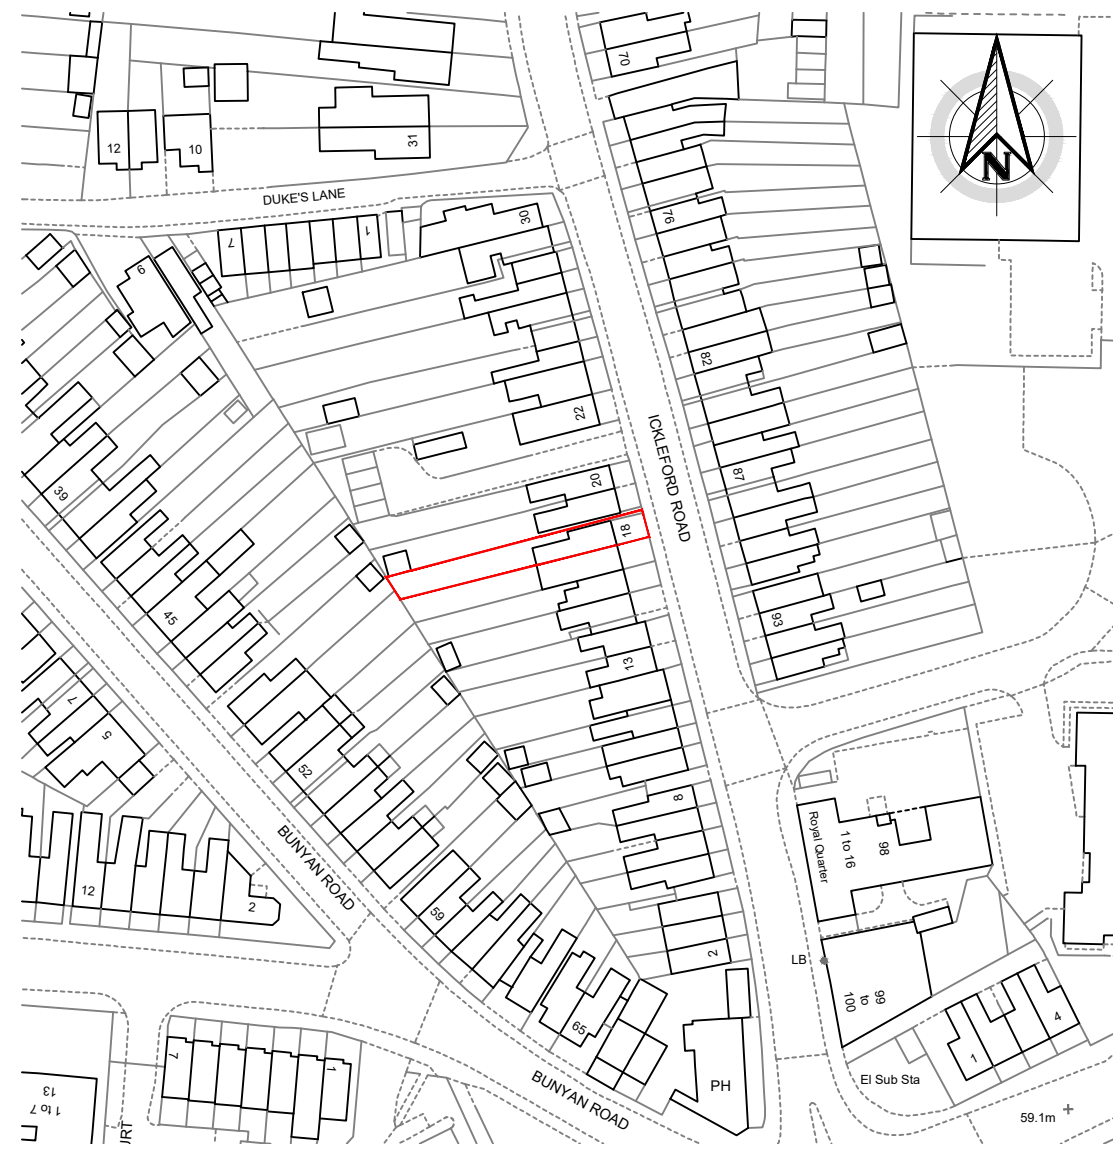


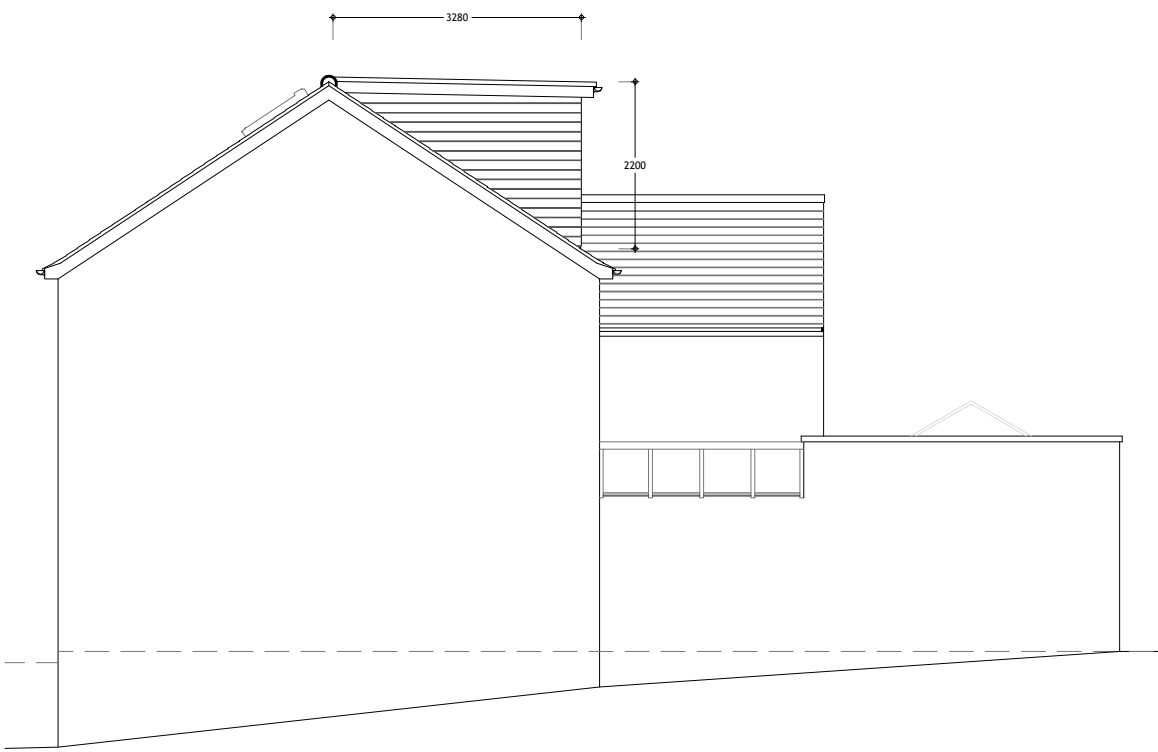

EXISTING FRONT ELEVATION
scale 1:100 at A1

EXISTING SIDE ELEVATION
scale 1:100 at A1







EXISTING REAR ELEVATION
scale 1:100 at A1

LOCATION PLAN scale 1:1250 at A1

PROPOSED FRONT ELEVATION
scale 1:100 at A1

PROPOSED SIDE ELEVATION
scale 1:100 at A1


PROPOSED REAR ELEVATION
scale 1:100 at A1

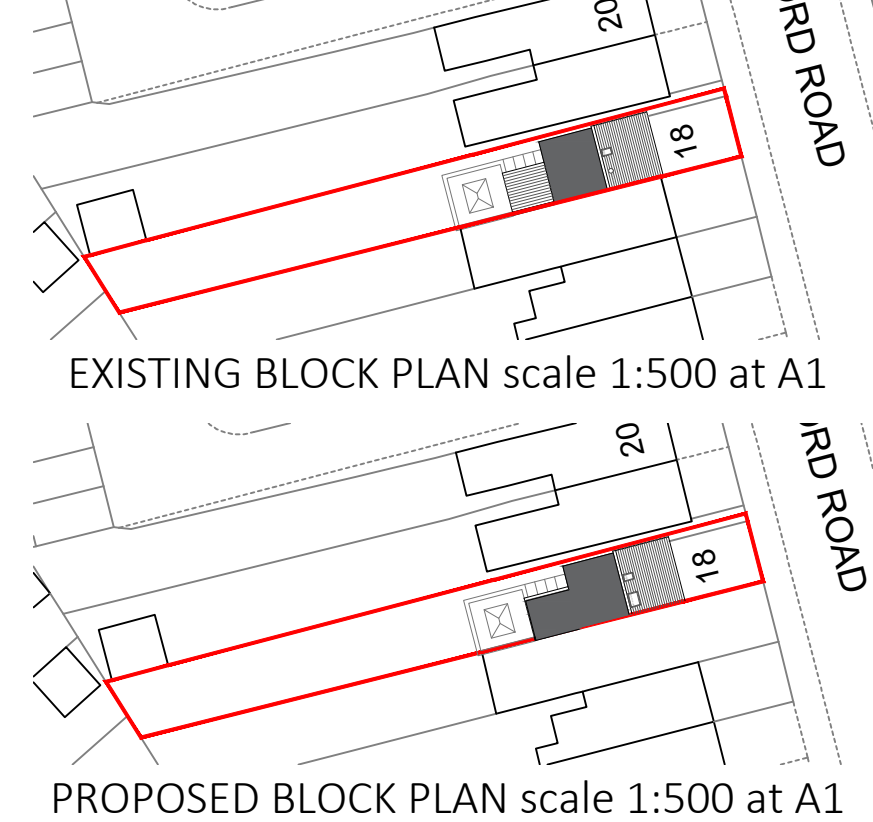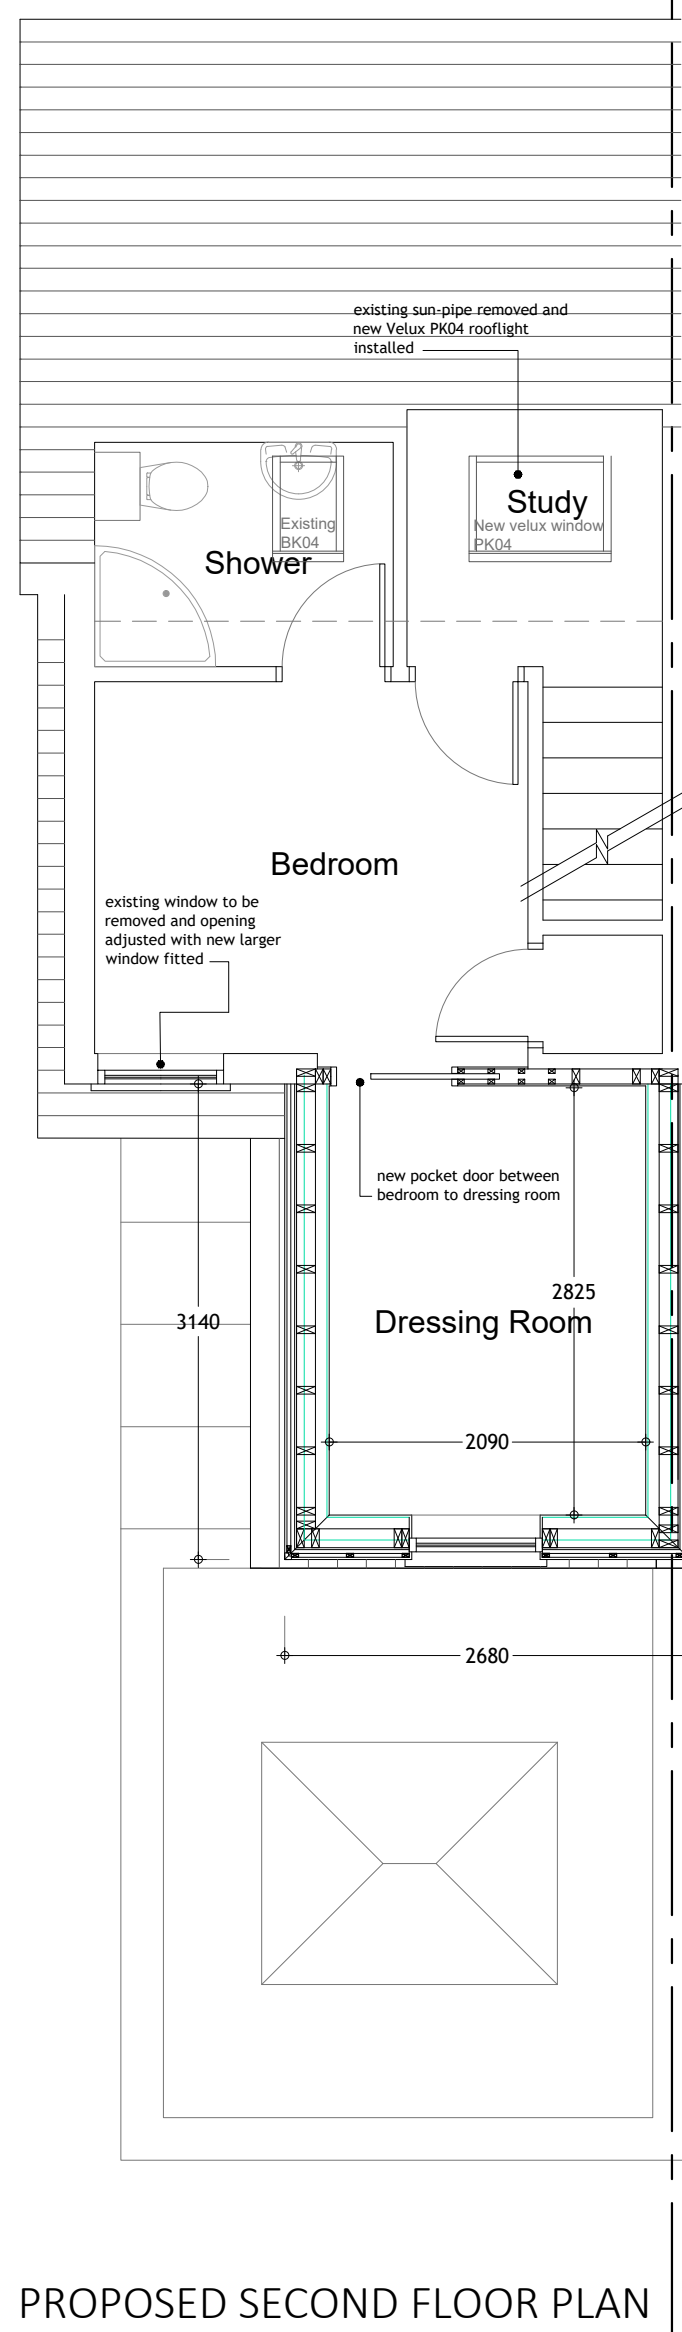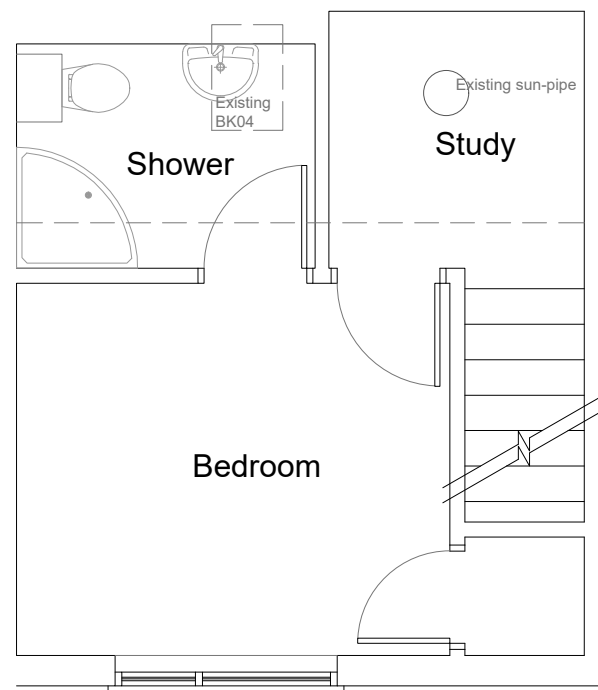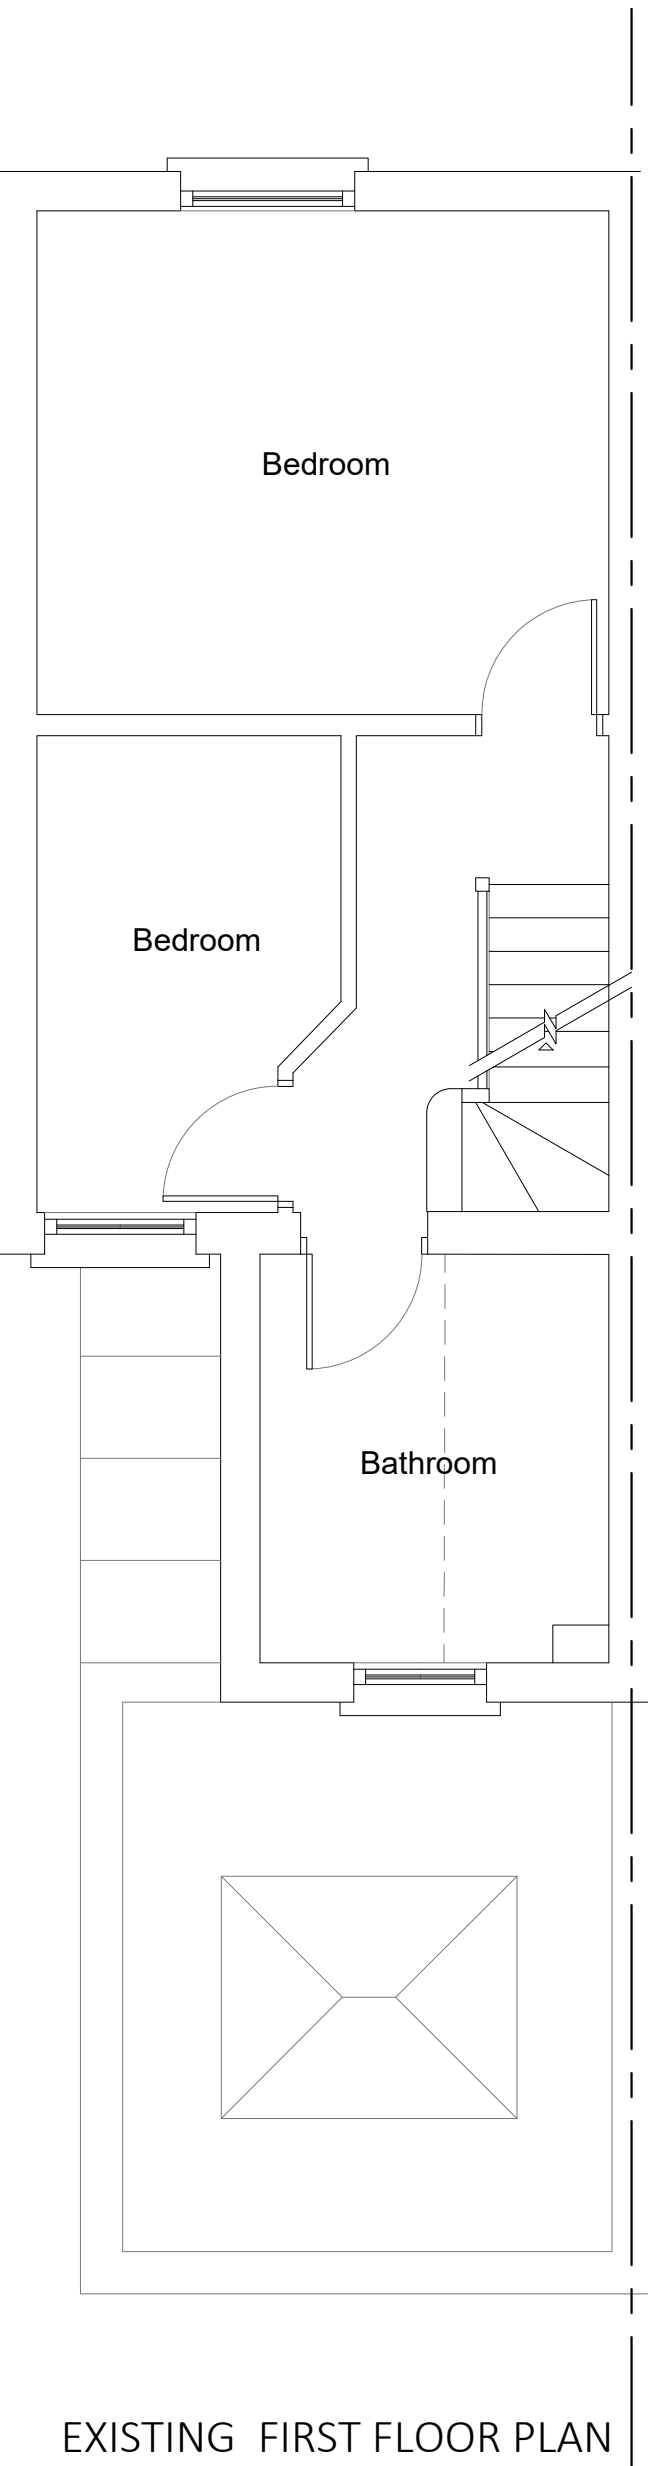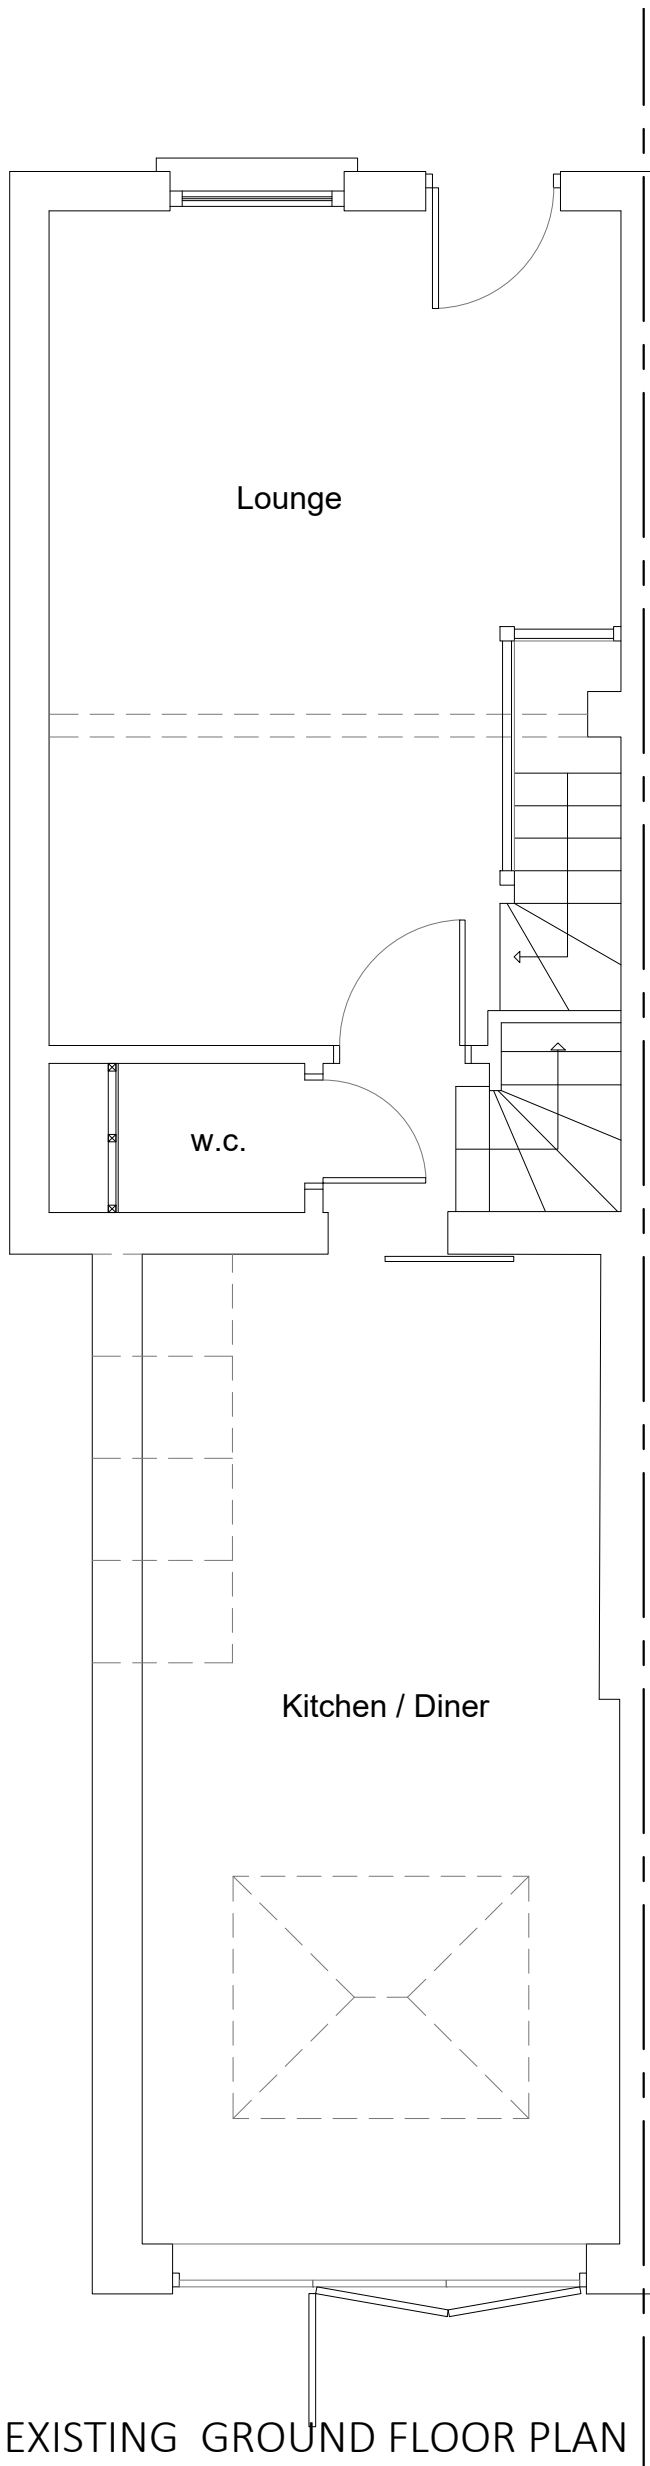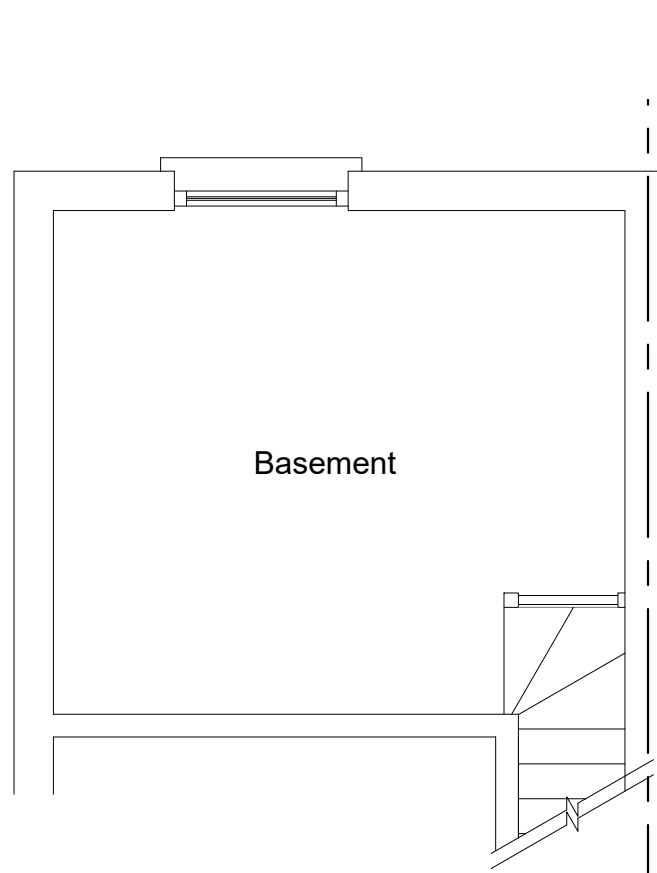

EXISTING BLOCK PLAN scale 1:500 at A1



PROPOSED BLOCK PLAN scale 1:500 at A1

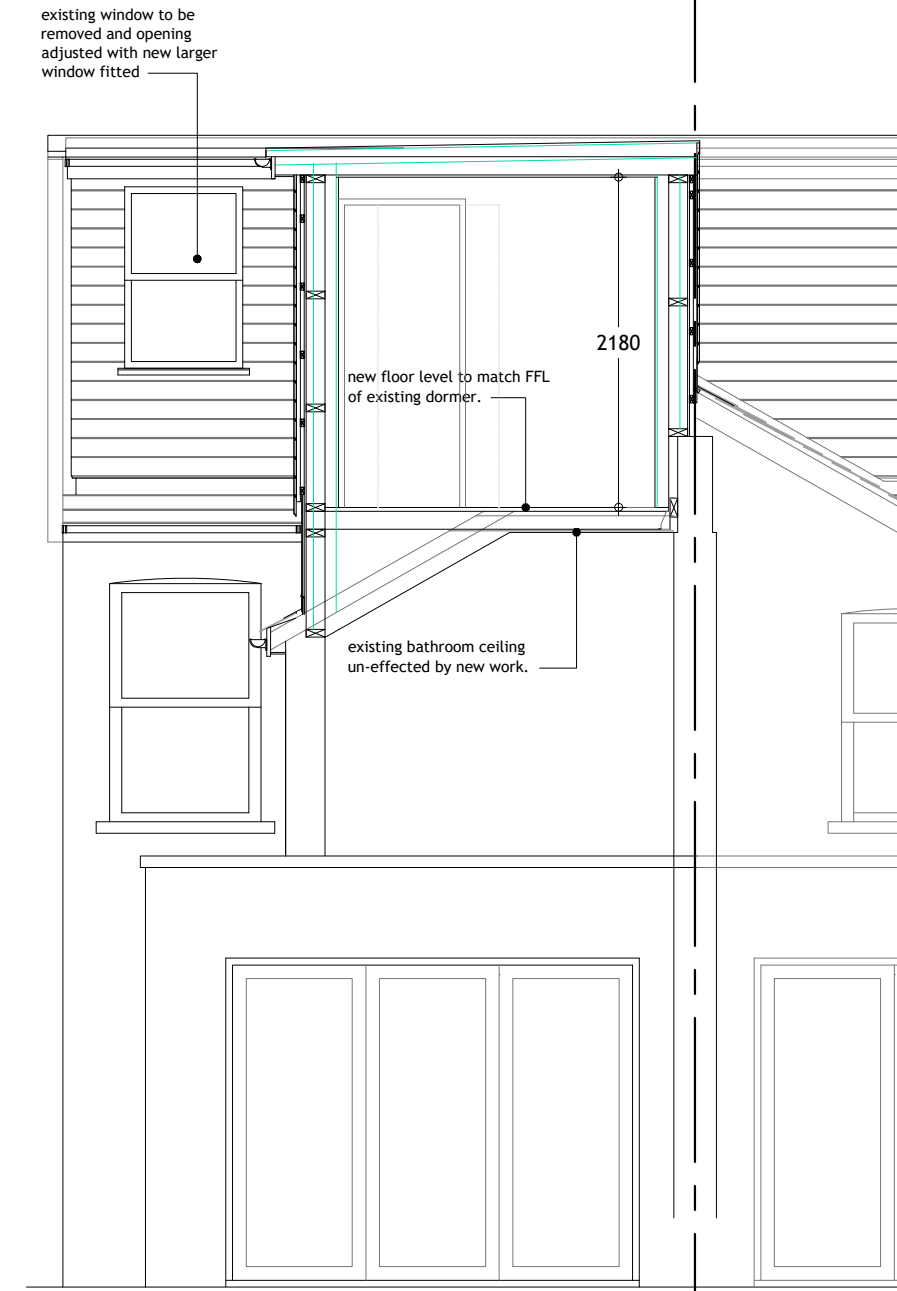


PROPOSED SECTION THROUGH
scale 1:50 at A1

EXISTING BASEMENT FLOOR PLAN
scale 1:50 at A1

EXISTING SECOND FLOOR PLAN
scale 1:50 at A1

Scale Bar

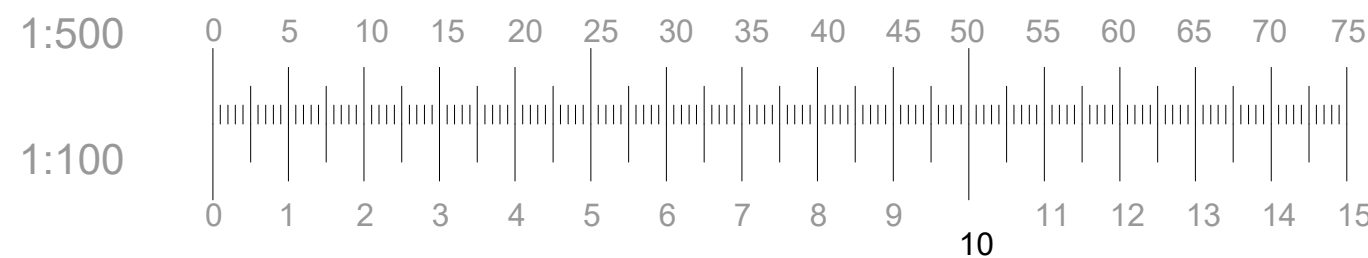

EXISTING ROOF PLAN
scale 1:100 at A1

EXISTING GROUND FLOOR PLAN
scale 1:50 at A1

EXISTING FIRST FLOOR PLAN
scale 1:50 at A1


PROPOSED ROOF PLAN
scale 1:100 at A1

PROPOSED SECOND FLOOR PLAN
scale 1:50 at A1

EXISTING SECTION THROUGH
scale 1:50 at A1



1:50

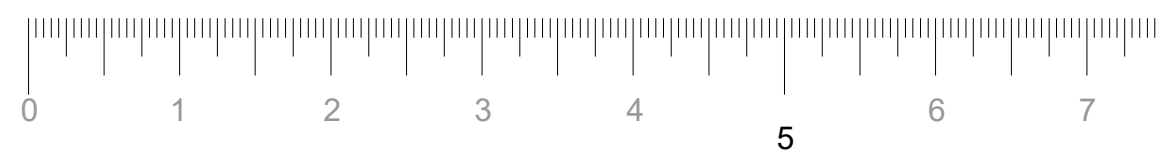

Address: 18 Ickleford Road, Hitchin, SG5 0FT	Project: Proposed Dormer to Rear Outrigger	Scale: 1:50, 1:100, 1:500, 1:1250	At A1	Date: December 2025
	Drawing: Existing & Proposed Plans, Sections, Elevations, Location Plan & Block Plans	Client: Mr & Mrs Watters		Drawing No: SG5-OFT-18-01.Rev.B

All dimensions to be confirmed on site before any work commences. Godden & Grimshaw Ltd. retain copyright of design, scheme & ownership of drawings. Drawing to be read in conjunction with the specification and all relevant drawings. We recommend approvals obtained from all statutory bodies prior to commencement of works. Any works undertaken without approval is done so at owners risk.

