
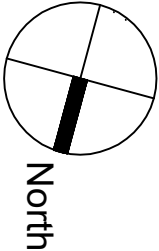


Garage & hard standing (2 x car parking spaces) the other side of lane

Entrance to house

Lane leading to Back Street

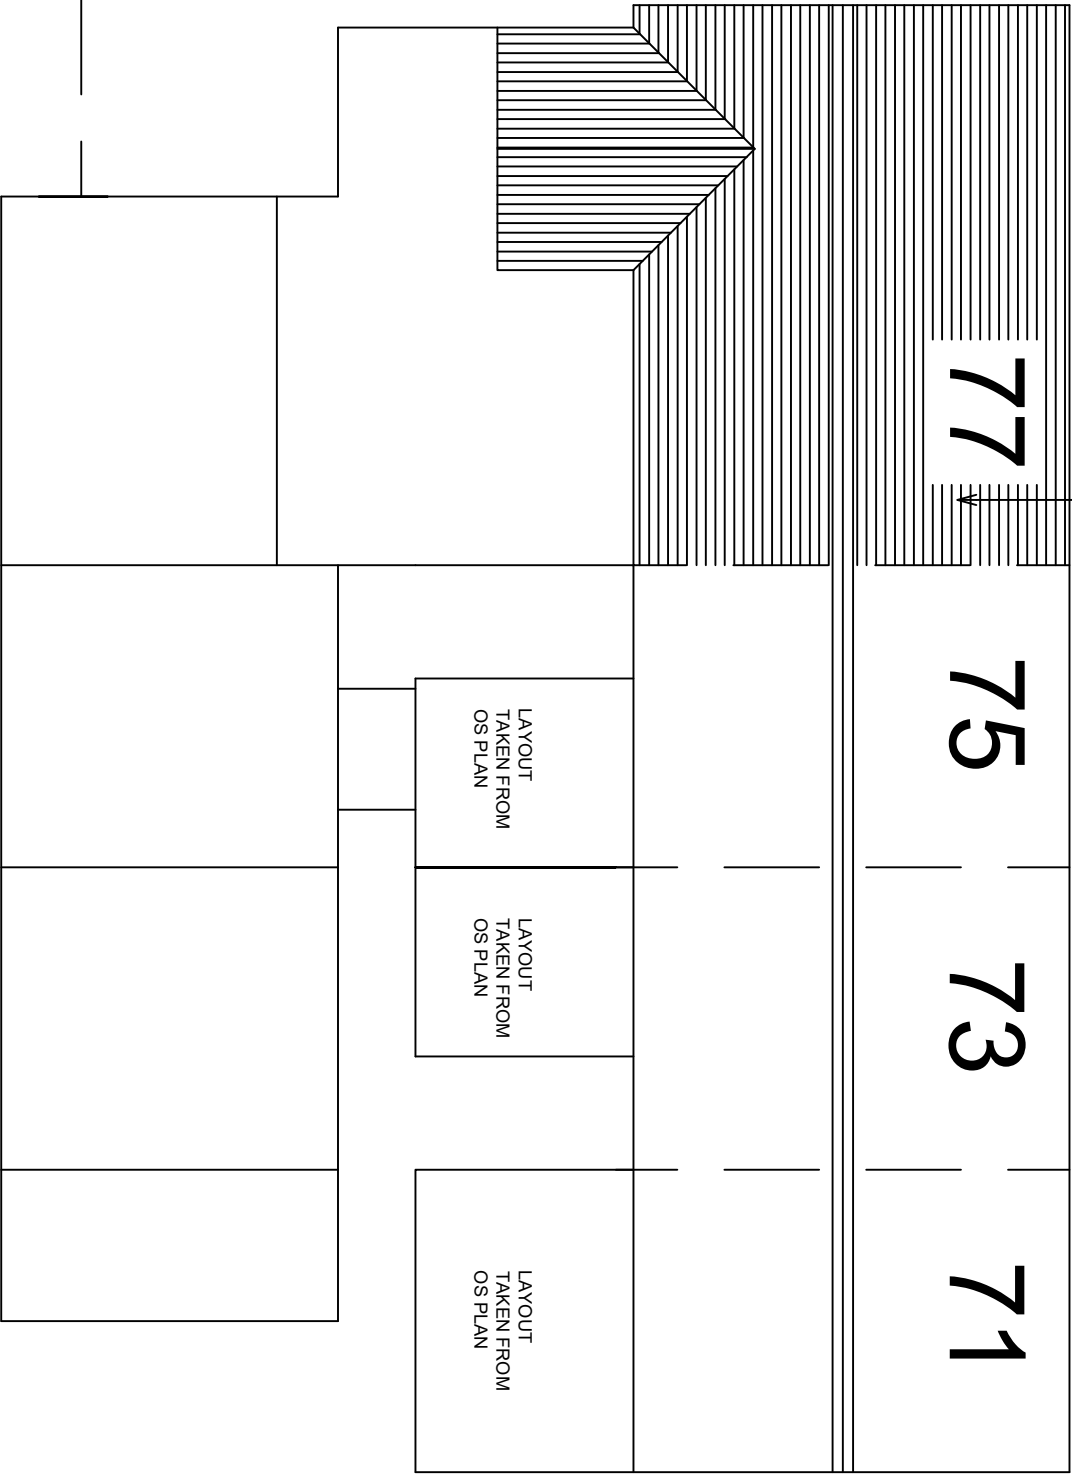

Drawing Title
Site Plan
Fenestration Alterations
77 Back Street
Ashwell, Herts SG7 5PG

Drawing No.
002
Revision
Job Code
HBST/26
Date
Jan 26
Scale
1:100

Andrew Mellor RIBA
25 New Road
Melbourn
Royston
Herts SG8 6BX