



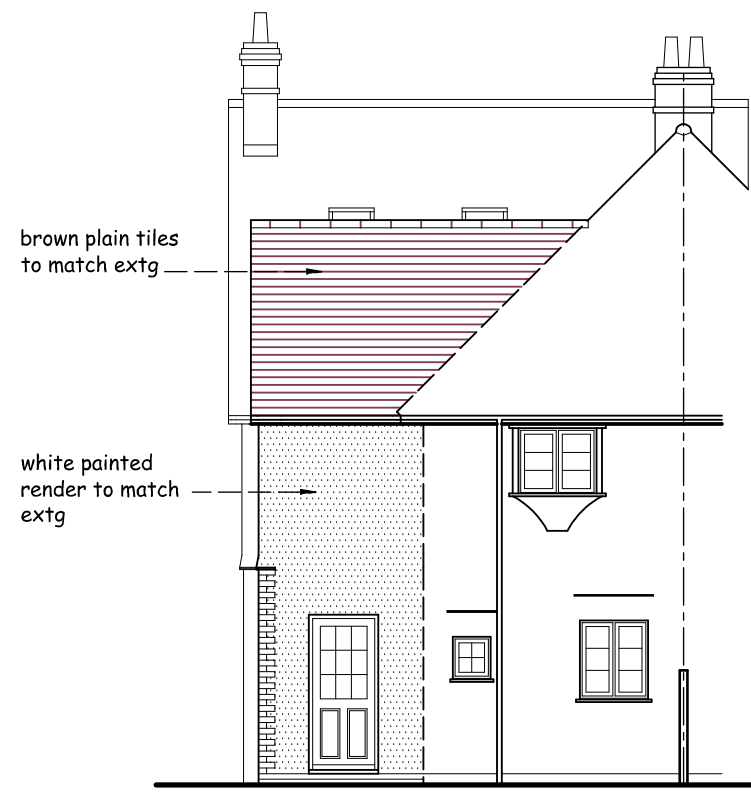


REAR ELEVATION

 


SIDE ELEVATION





Any new windows to be flush casements with mechanical joints, equal sight lines, external glazing bars and concealed trickle vents

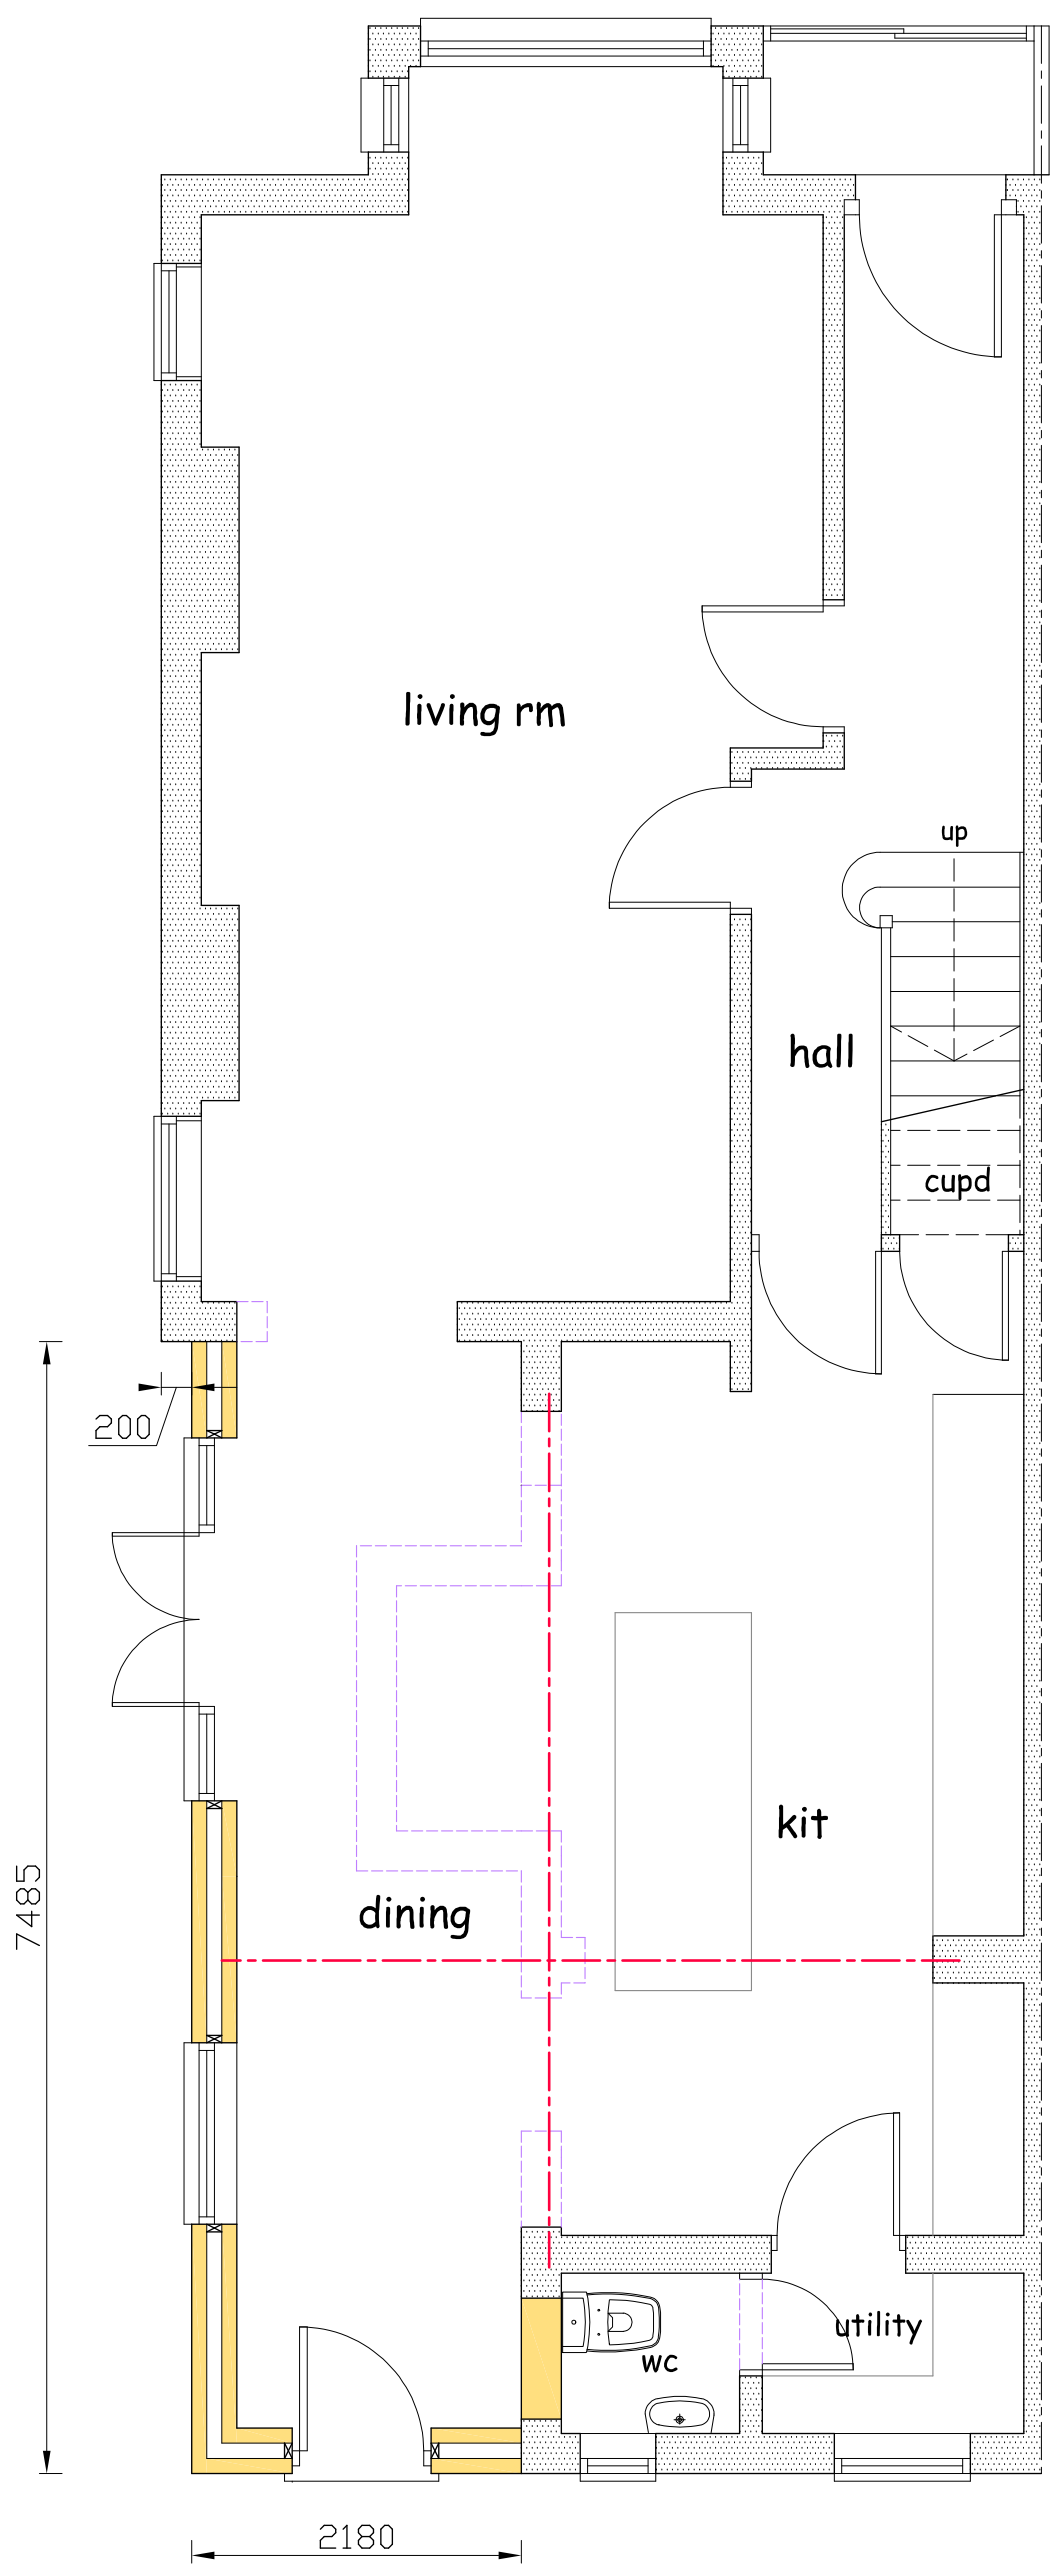

GROUND FLOOR PLAN

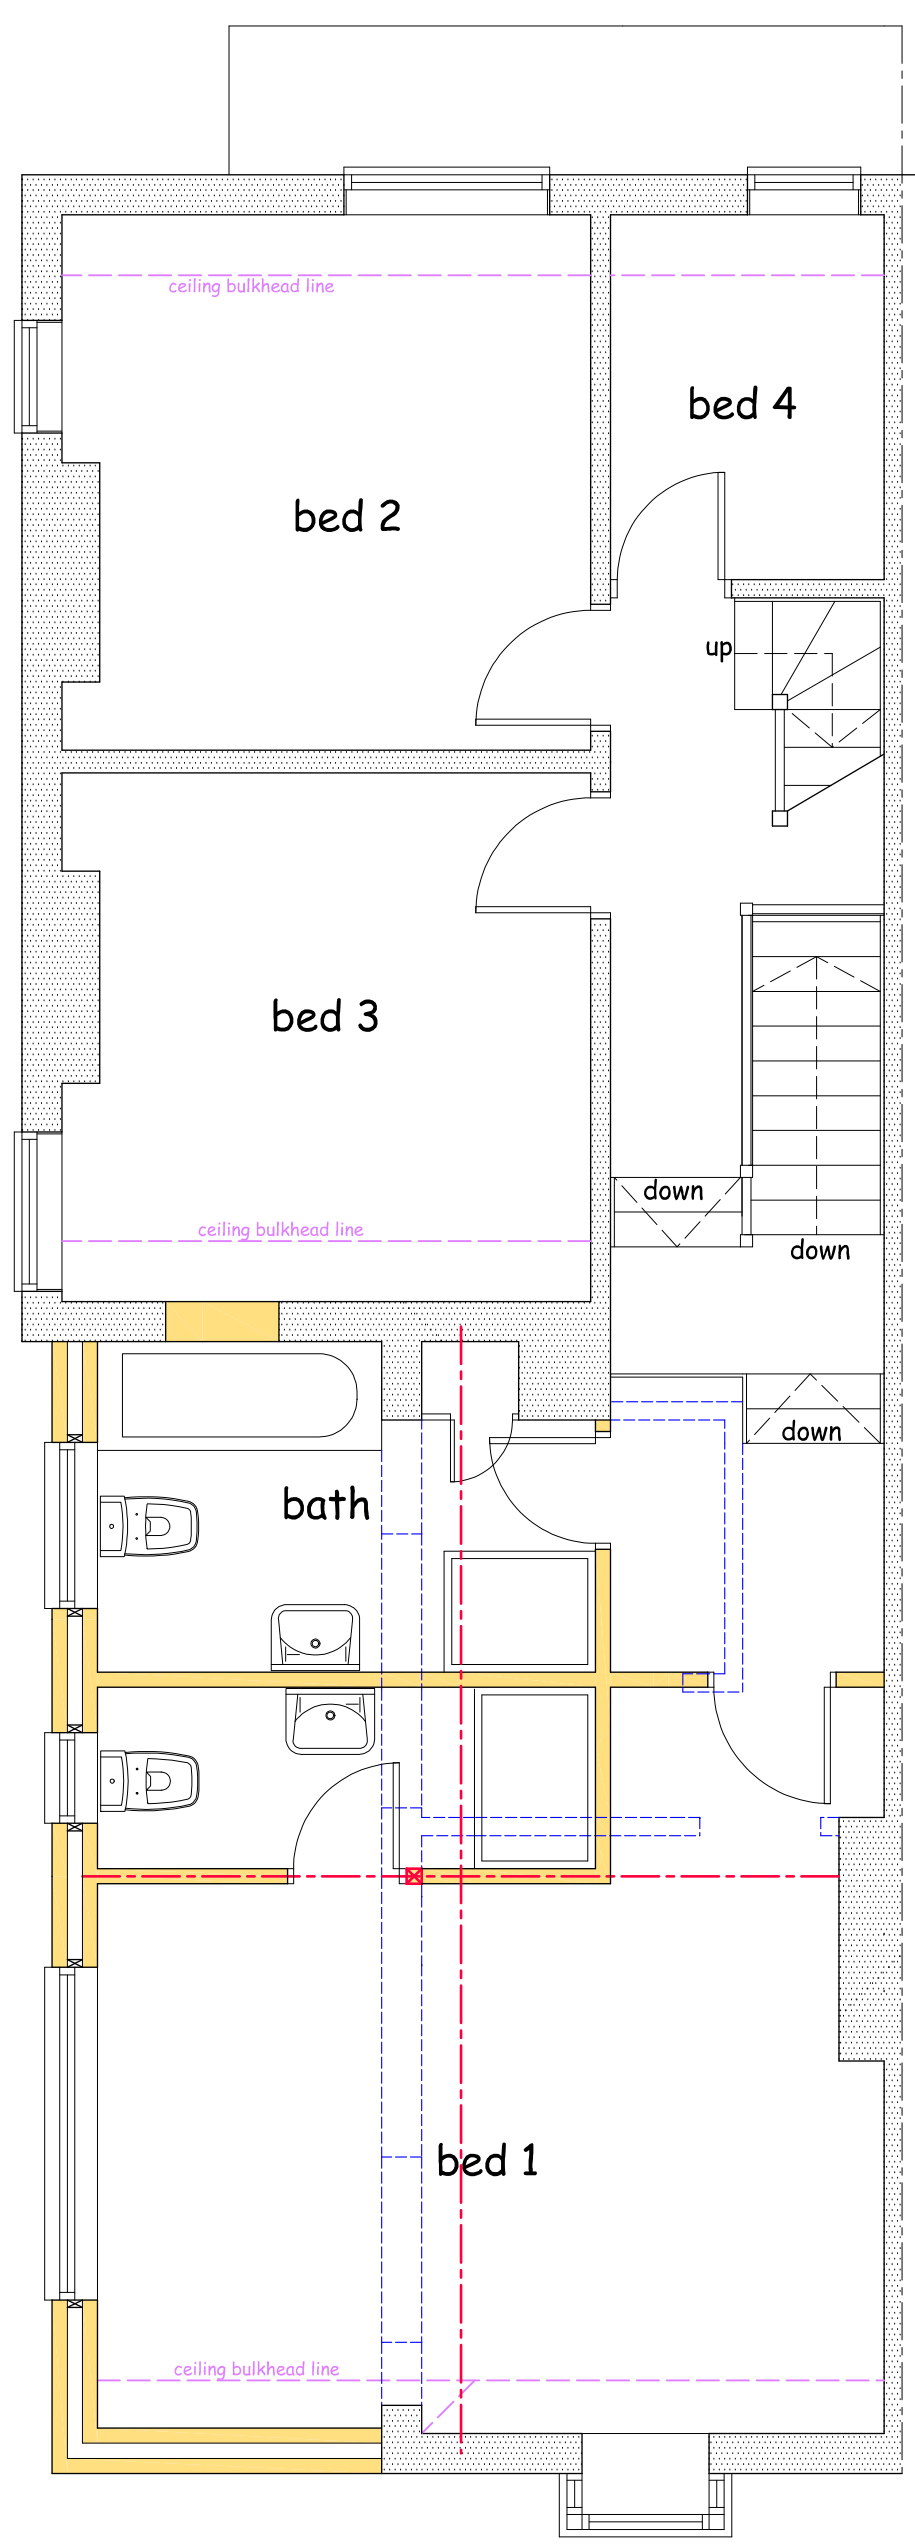

FIRST FLOOR PLAN

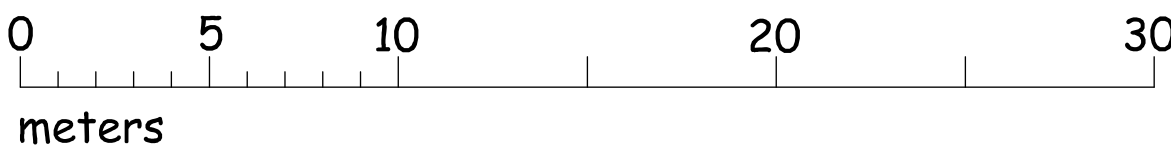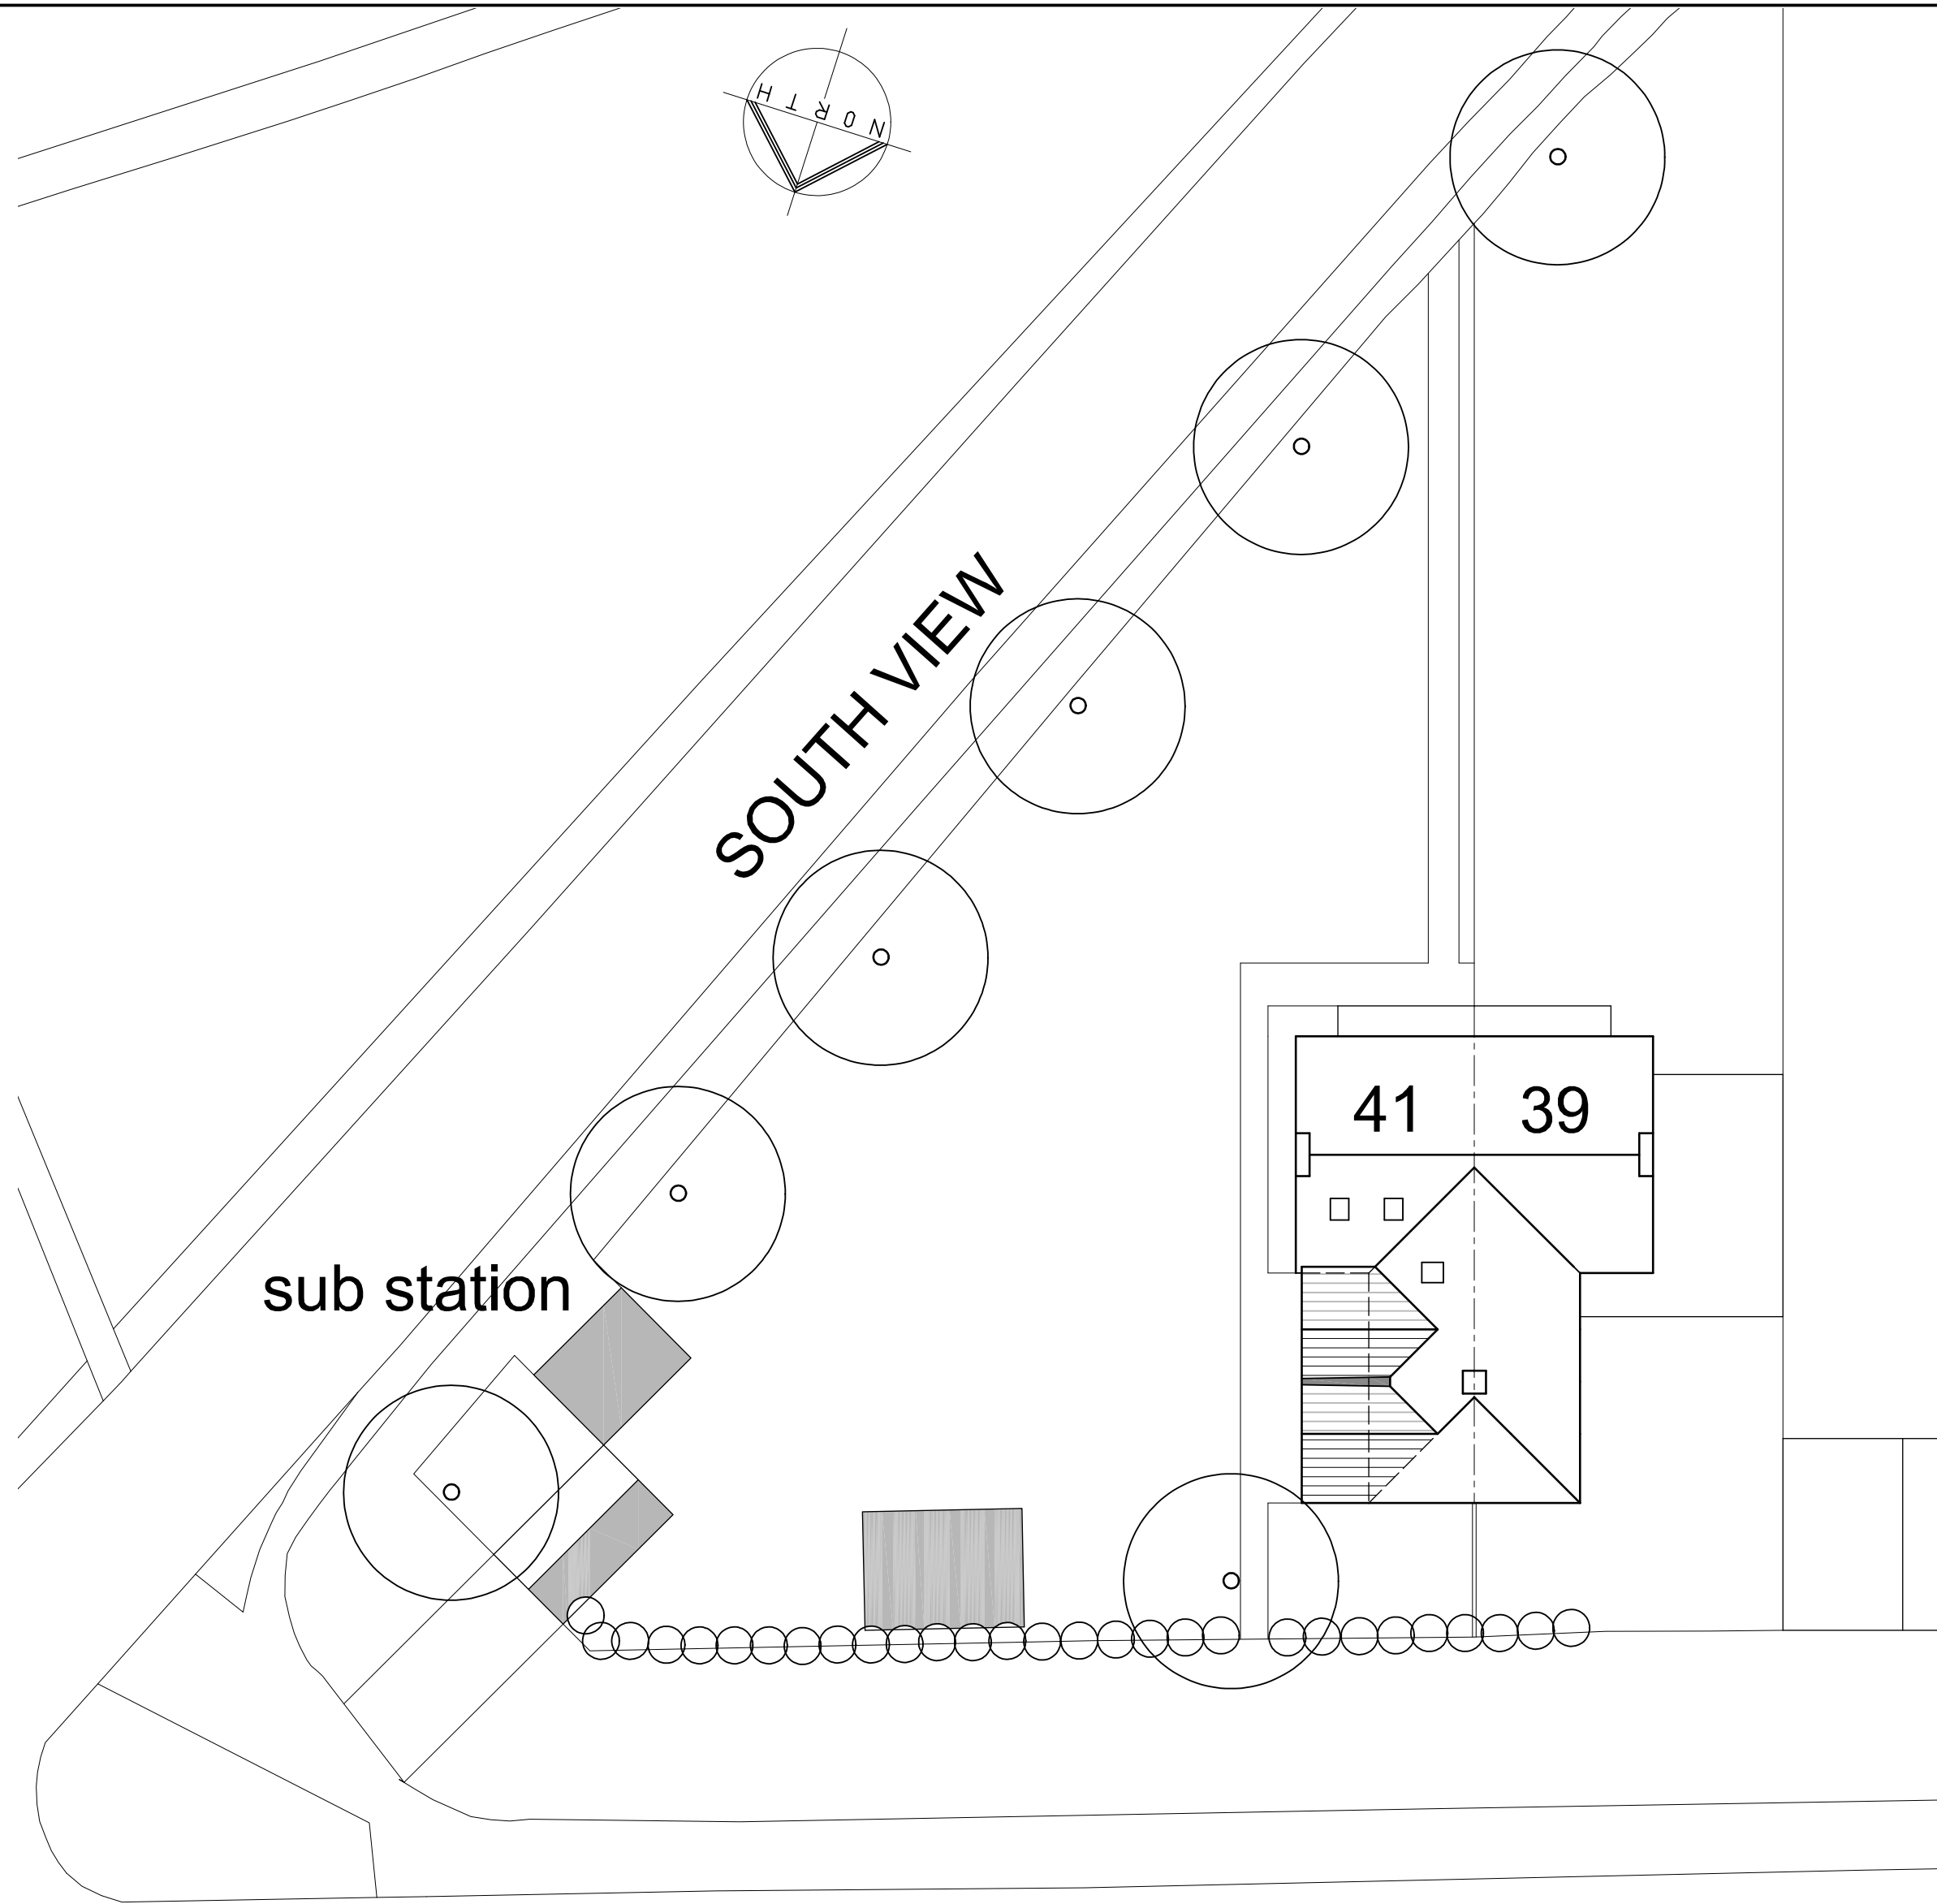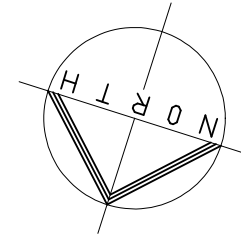 

SITE PLAN 1:200

Project

PROPOSED TWO STOREY
SIDE EXTENSION TO No 41
SOLLERSHOTT EAST,
LETCWORTH, HERTS
SG6 3JN

Client

MR JOHN FEARON

Drawing

PROPOSED PLAN

Scale 1:50 & 1:100 @ A1 Drawn C.R

Checked Date Sept 25

Drawing No.

FEA/25/02

This drawing and design is copyright and must not be reproduced in part or in whole without prior written consent. Contractors must verify all dimensions on site before commencing work