
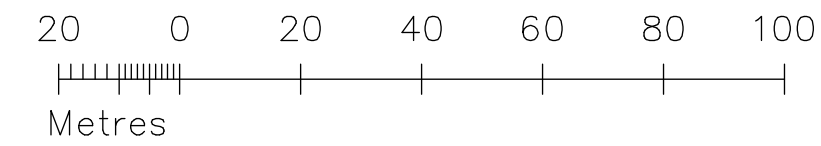



REAR ELEVATION

SIDE ELEVATION


FRONT ELEVATION

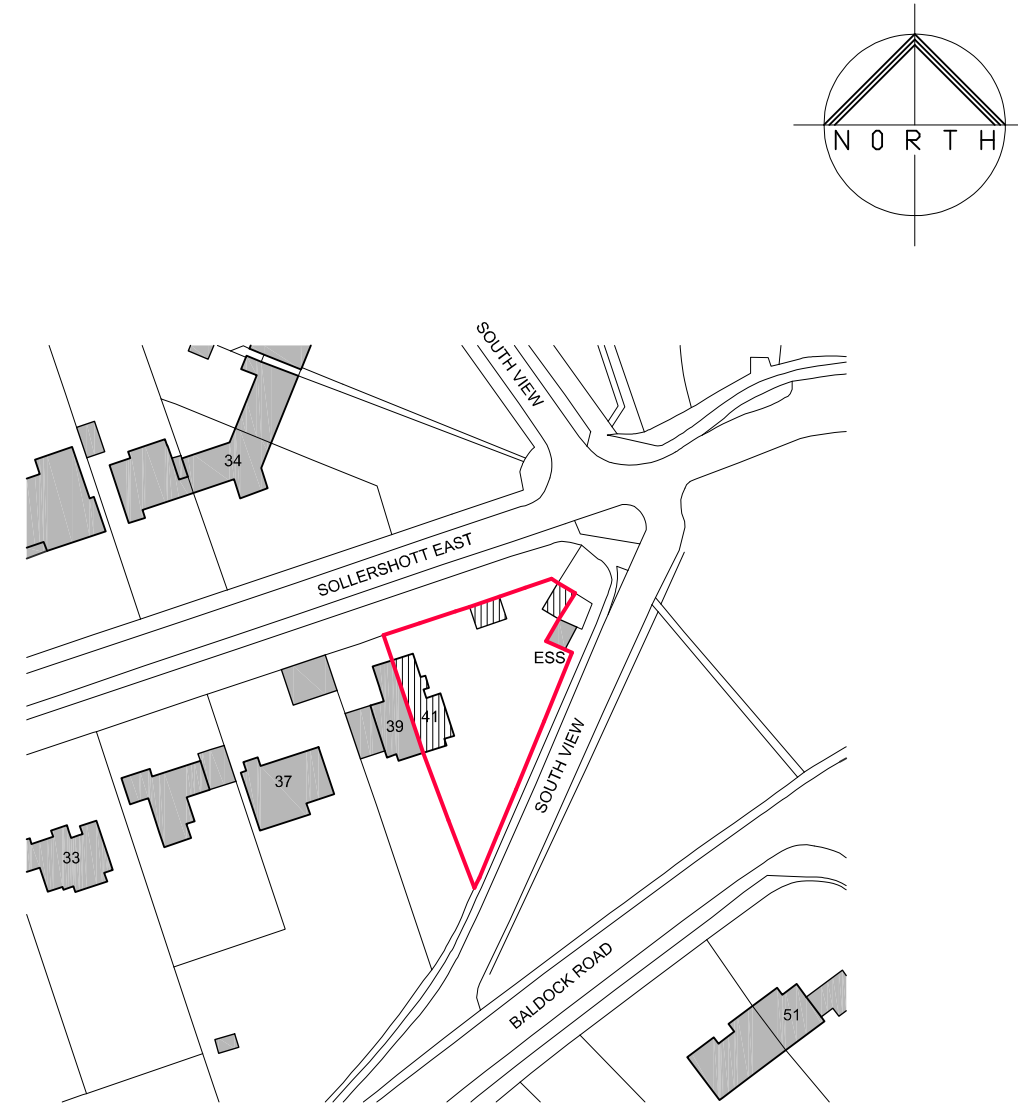


LOCATION PLAN 1:1250

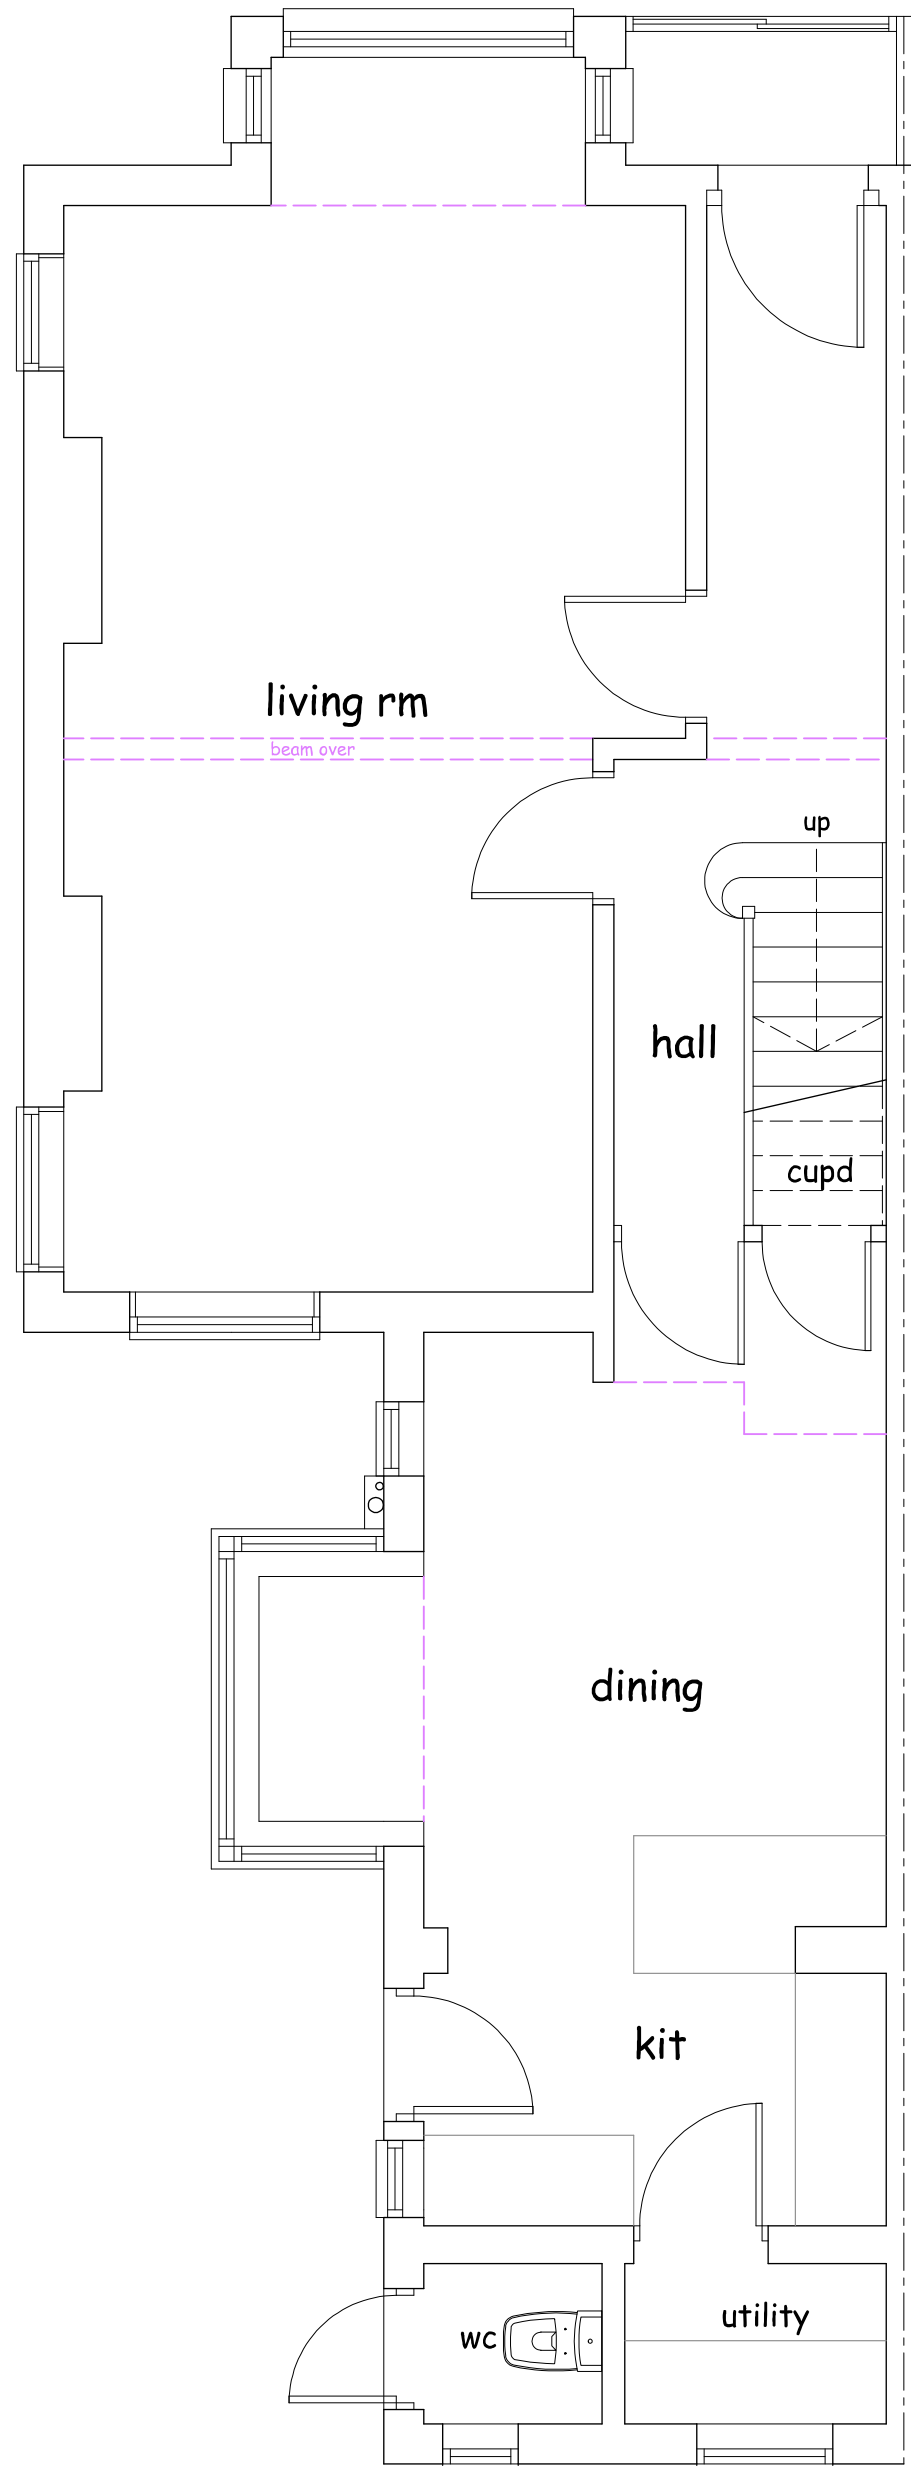

GROUND FLOOR PLAN

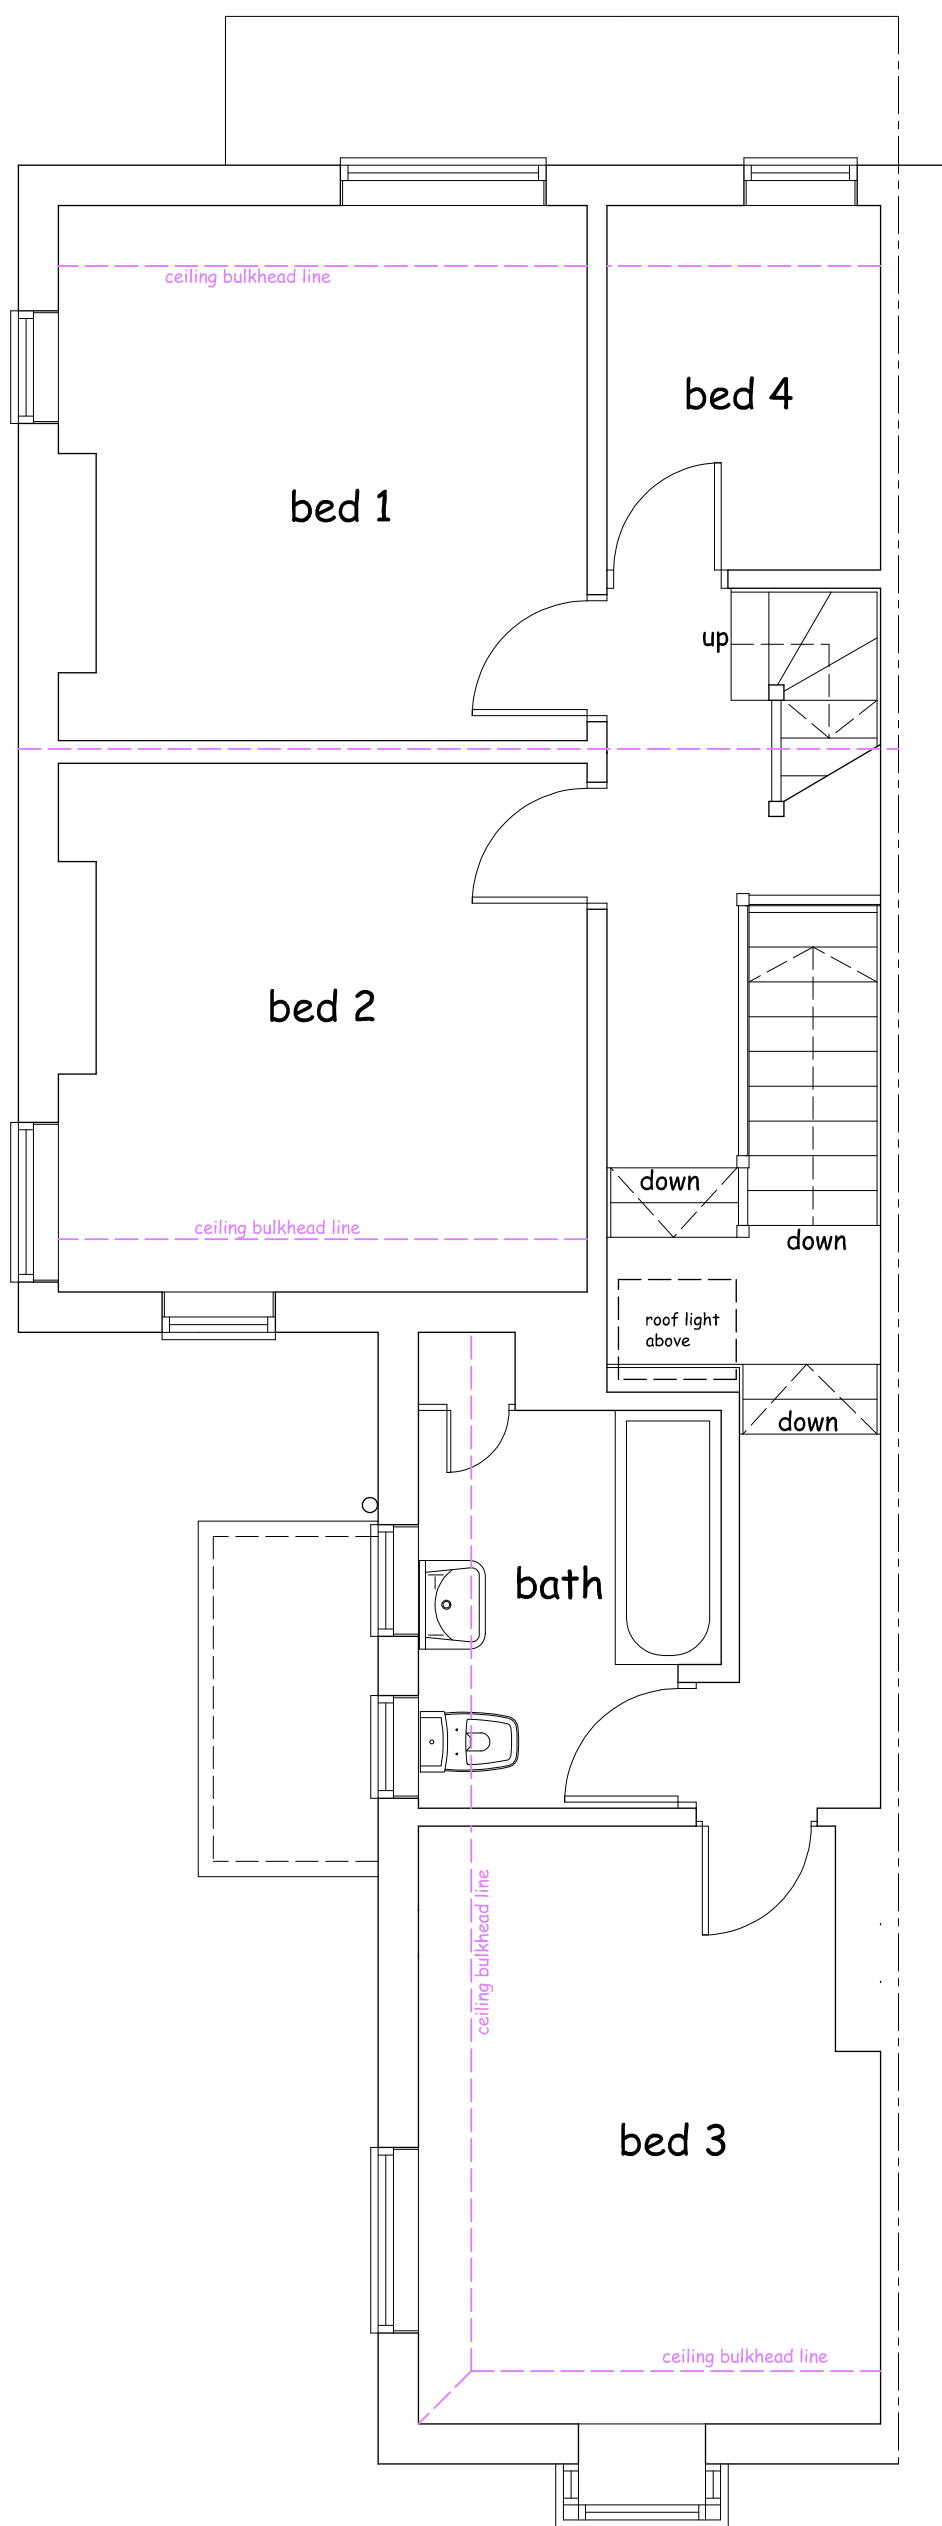

FIRST FLOOR PLAN

 

No.	Date	Revision	Initial

Project

PROPOSED TWO STOREY
SIDE EXTENSION TO No 41
SOLLERSHOTT EAST,
LETCWORTH, HERTS
SG6 3JN

Client

MR JOHN FEARON

Drawing

EXISTING PLAN

Scale 1:50 & 1:100 @ A1 Drawn C.R.

Checked Date Sept 25

Drawing No.

FEA/25/01

This drawing and design is copyright and must not be reproduced in part or in whole without prior written consent. Contractors must verify all dimensions on site before commencing work